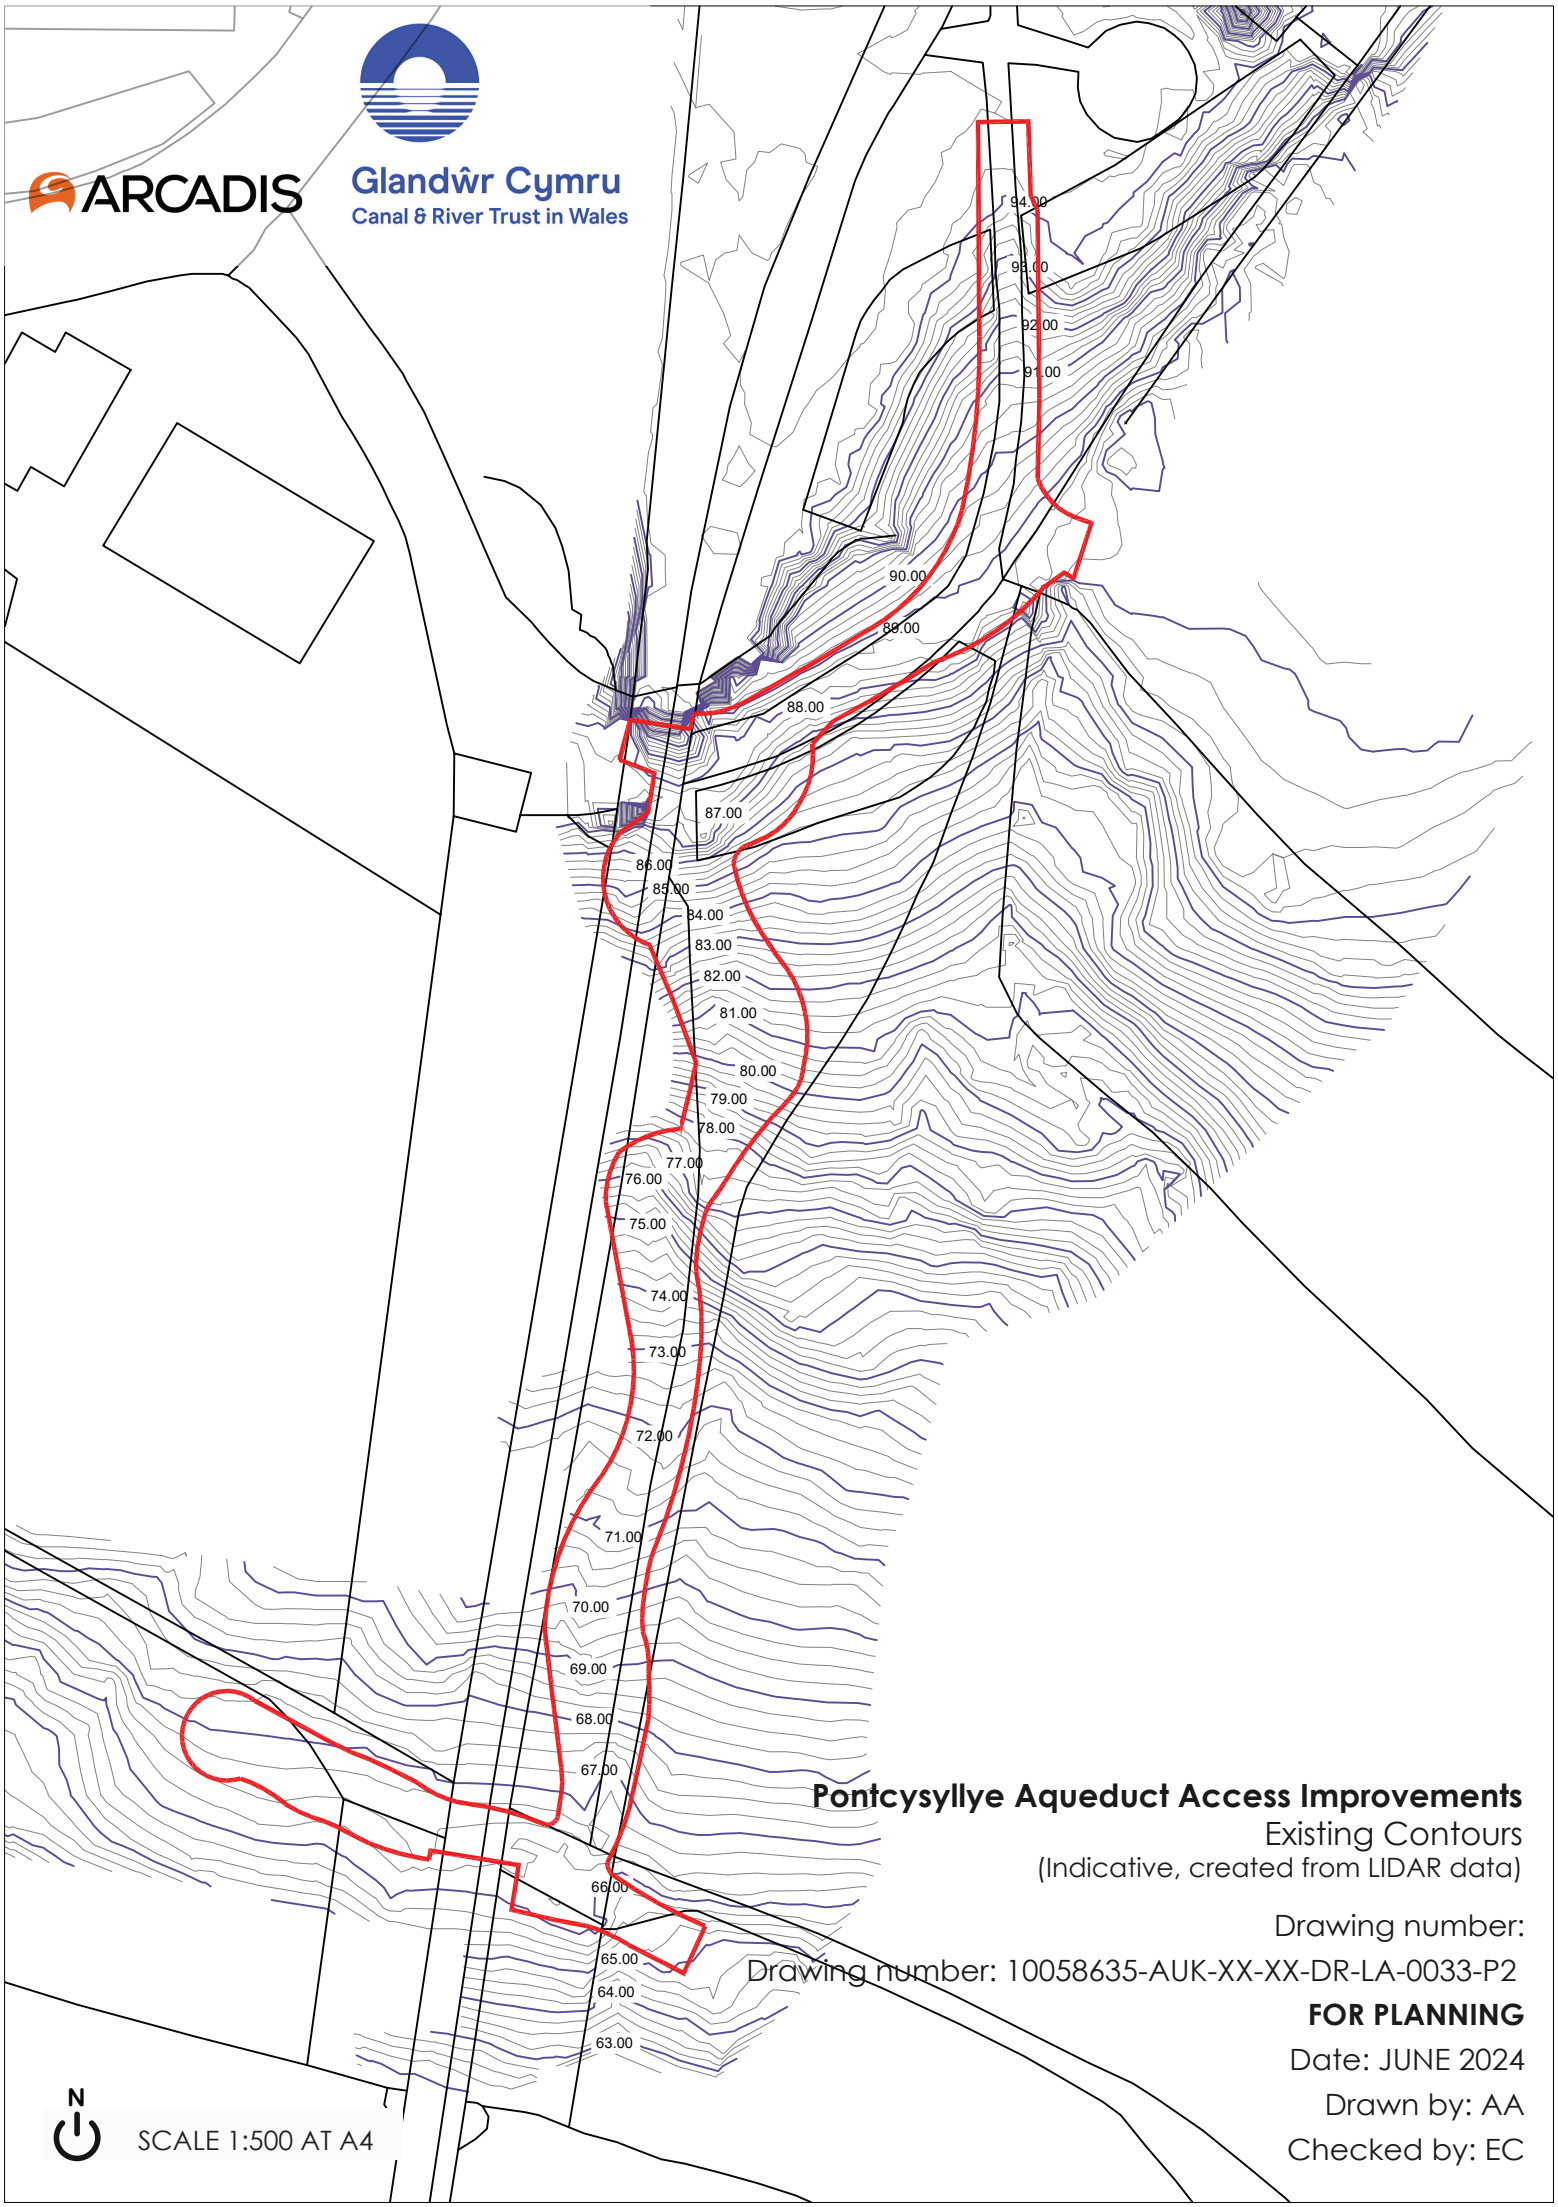


Pontcysyllye Aqueduct Access Improvements

Existing Contours

(Indicative, created from LIDAR data)

Drawing number:

Drawing number: 10058635-AUK-XX-XX-DR-LA-0033-P2

FOR PLANNING

Date: JUNE 2024

Drawn by: AA

Checked by: EC