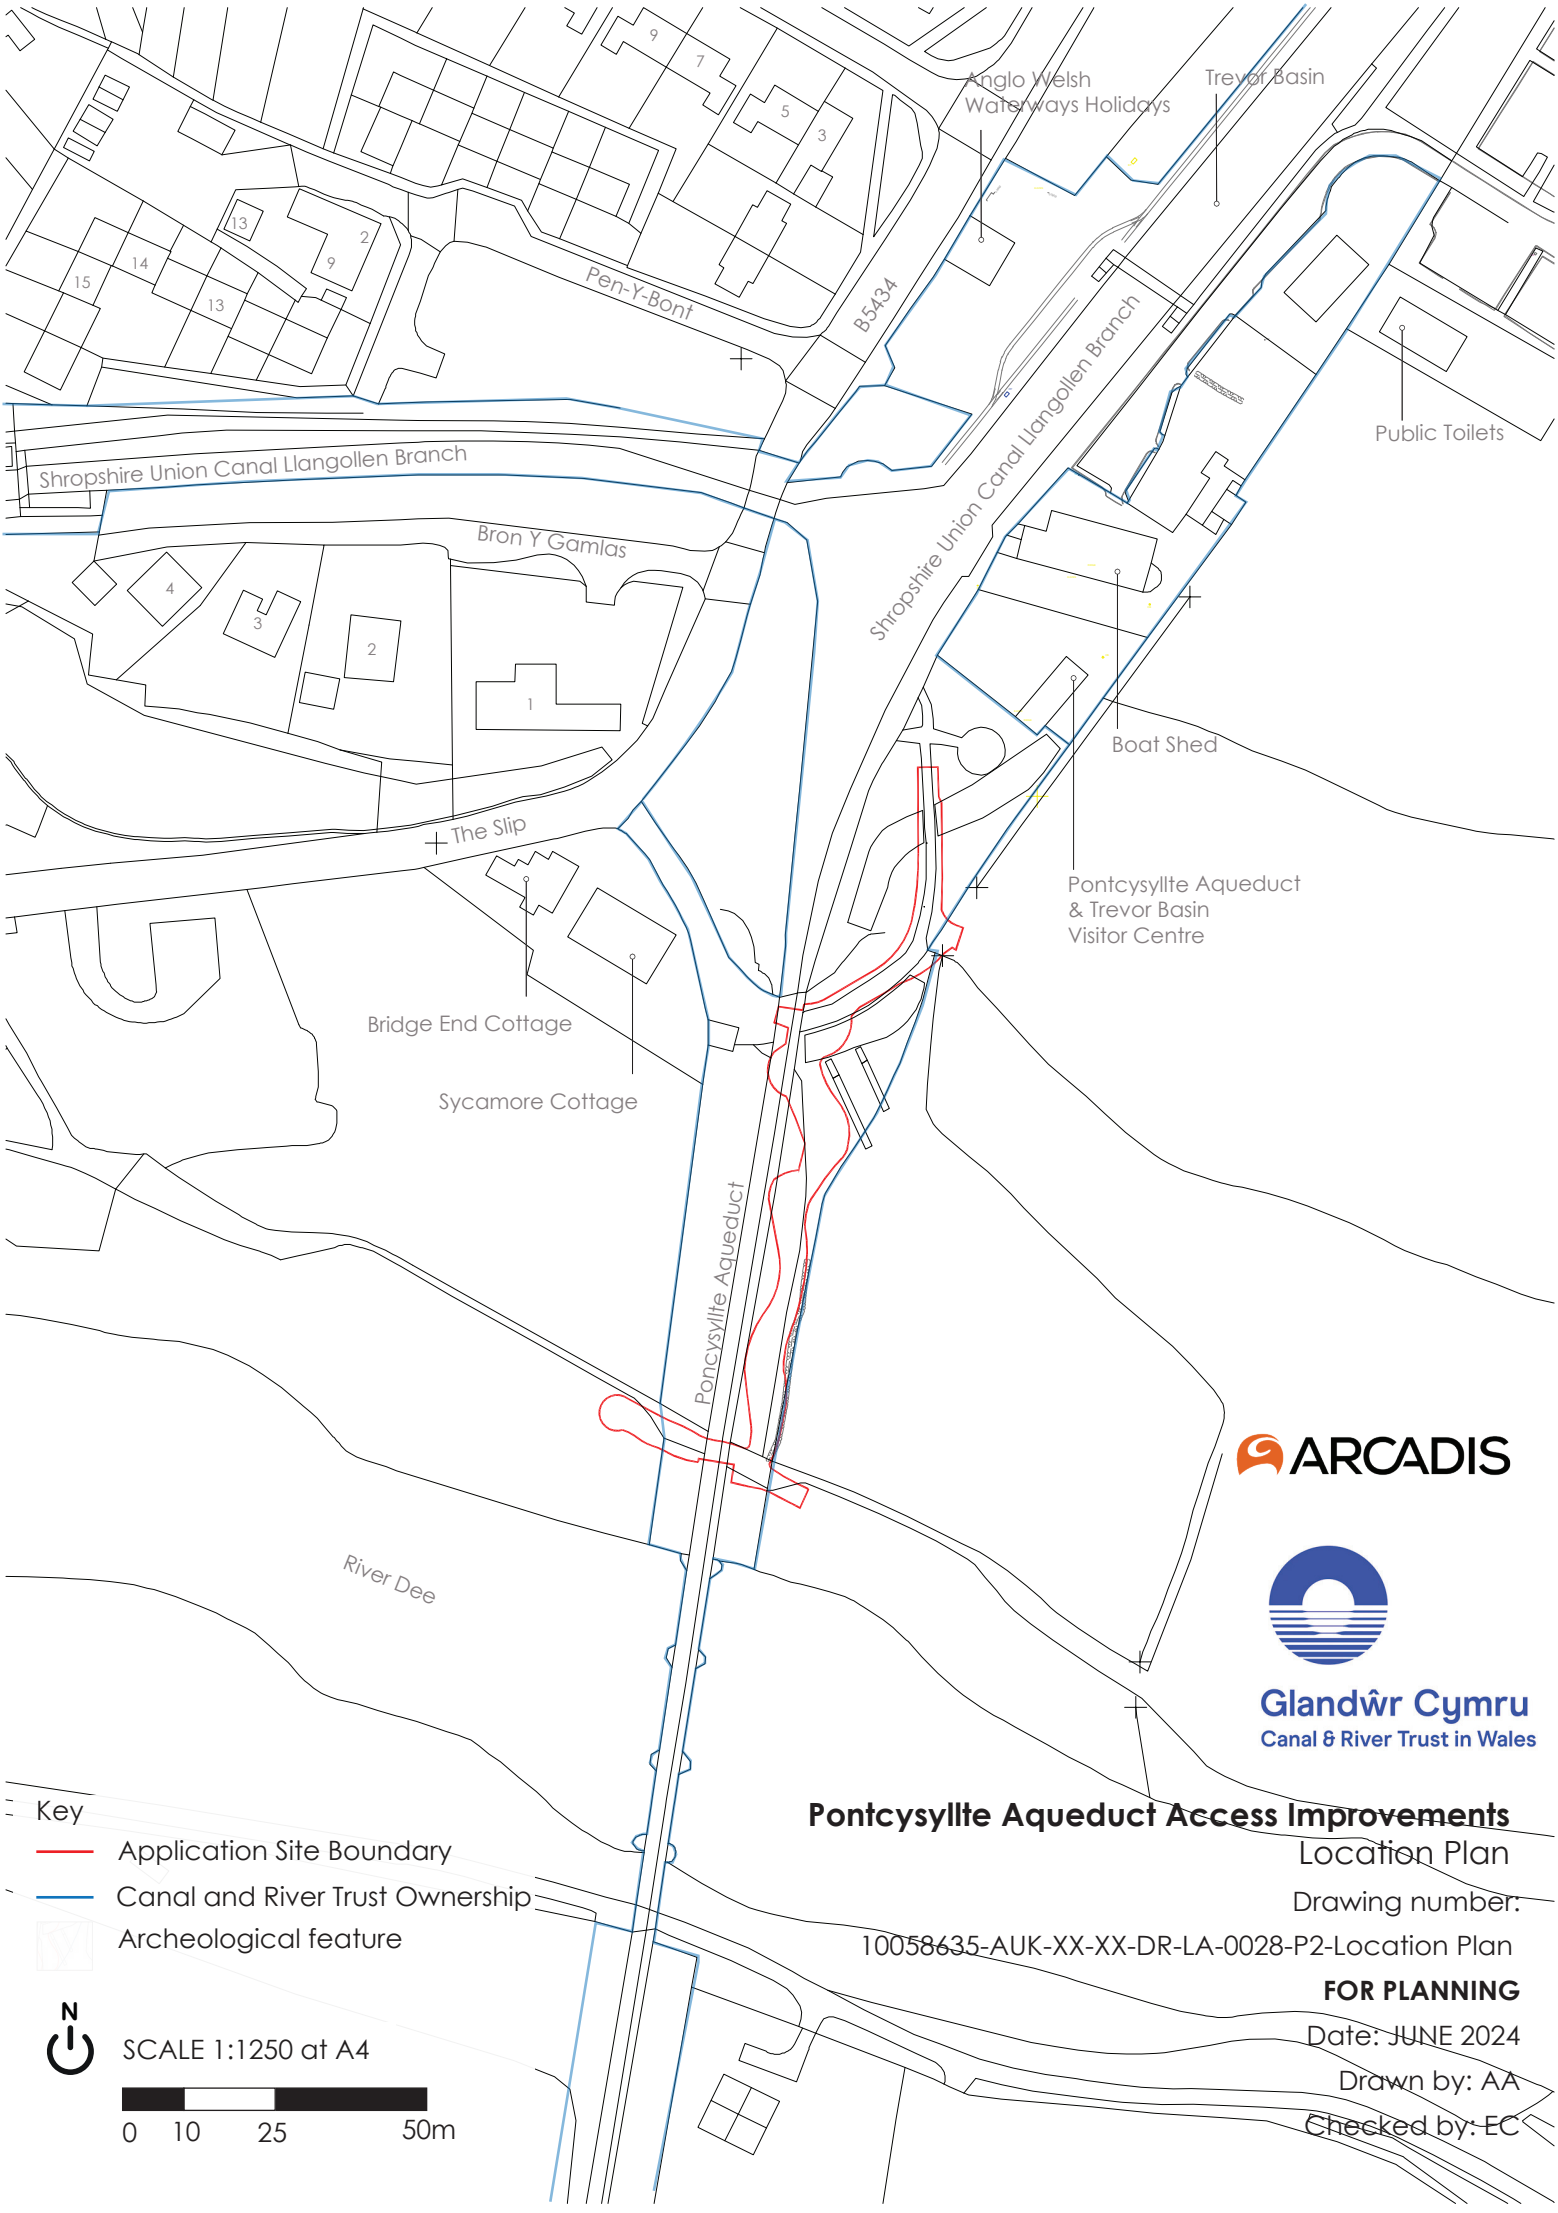

Anglo Welsh
Waterways Holidays
Trevor Basin
Pen-Y-Bont
B5434
Shropshire Union Canal Llangollen Branch
Public Toilets
Shropshire Union Canal Llangollen Branch
Bron Y Gamlas
Boat Shed
The Slip
Pontcysyllte Aqueduct
& Trevor Basin
Visitor Centre
Bridge End Cottage
Sycamore Cottage
Pontcysyllte Aqueduct
River Dee
ARCADIS
Glandŵr Cymru
Canal & River Trust in Wales
Key
Application Site Boundary
Canal and River Trust Ownership
Archeological feature
N
SCALE 1:1250 at A4
0 10 25 50m
Pontcysyllte Aqueduct Access Improvements
Location Plan
Drawing number:
10058635-AUK-XX-XX-DR-LA-0028-P2-Location Plan
FOR PLANNING
Date: JUNE 2024
Drawn by: AA
Checked by: EC