Pontcysyllte Aqueduct Access Improvements


Long Section Elevation (Indicative)


Drawing number:
10058635-AUK-XX-XX-DR-LA-0017-P4

FOR PLANNING

Date: JUNE 2024
Drawn by: AA
Checked by: EC


Upper Flight Section

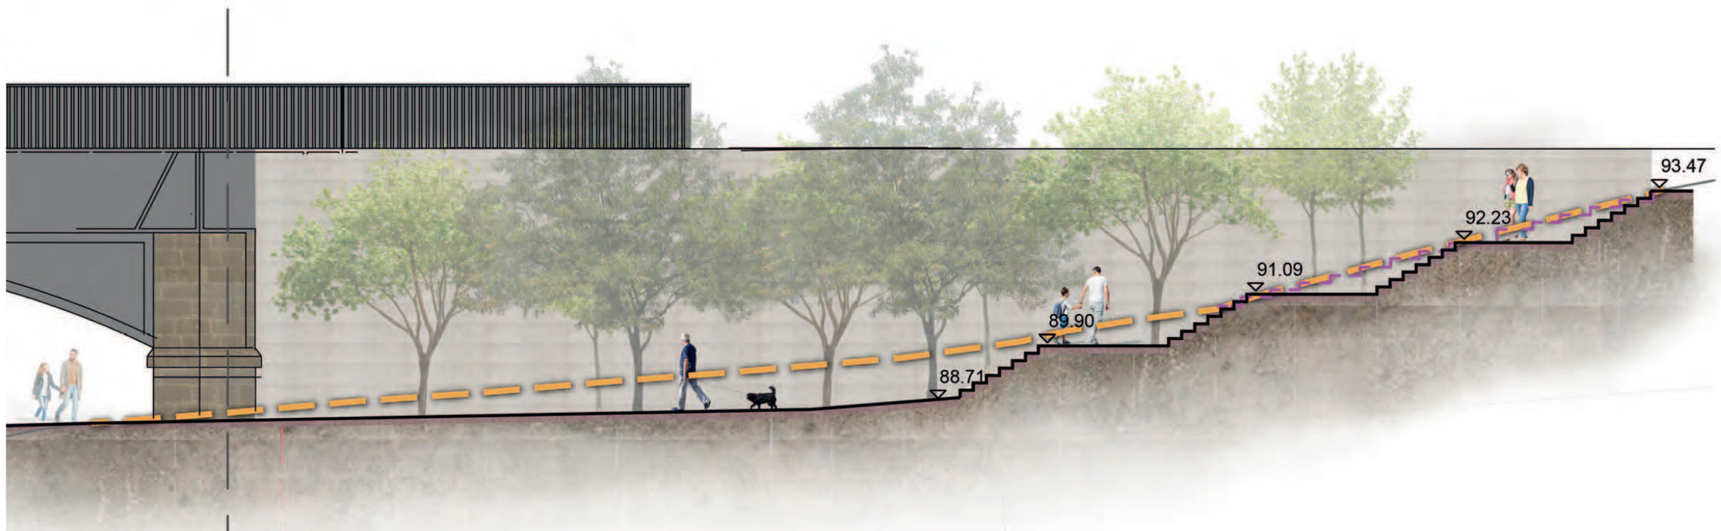

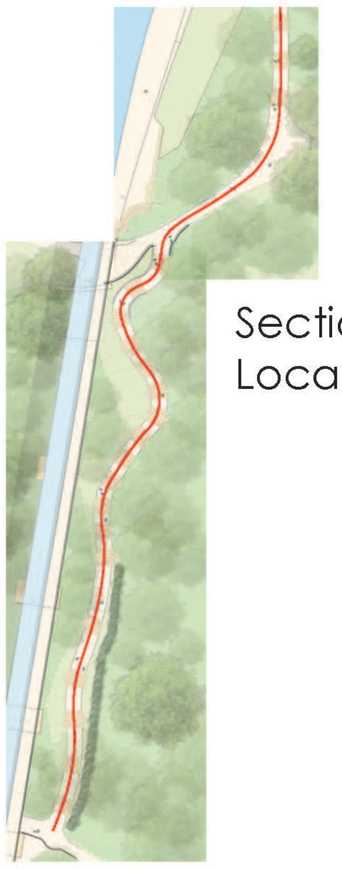


Section Location

Lower Flight Section A1

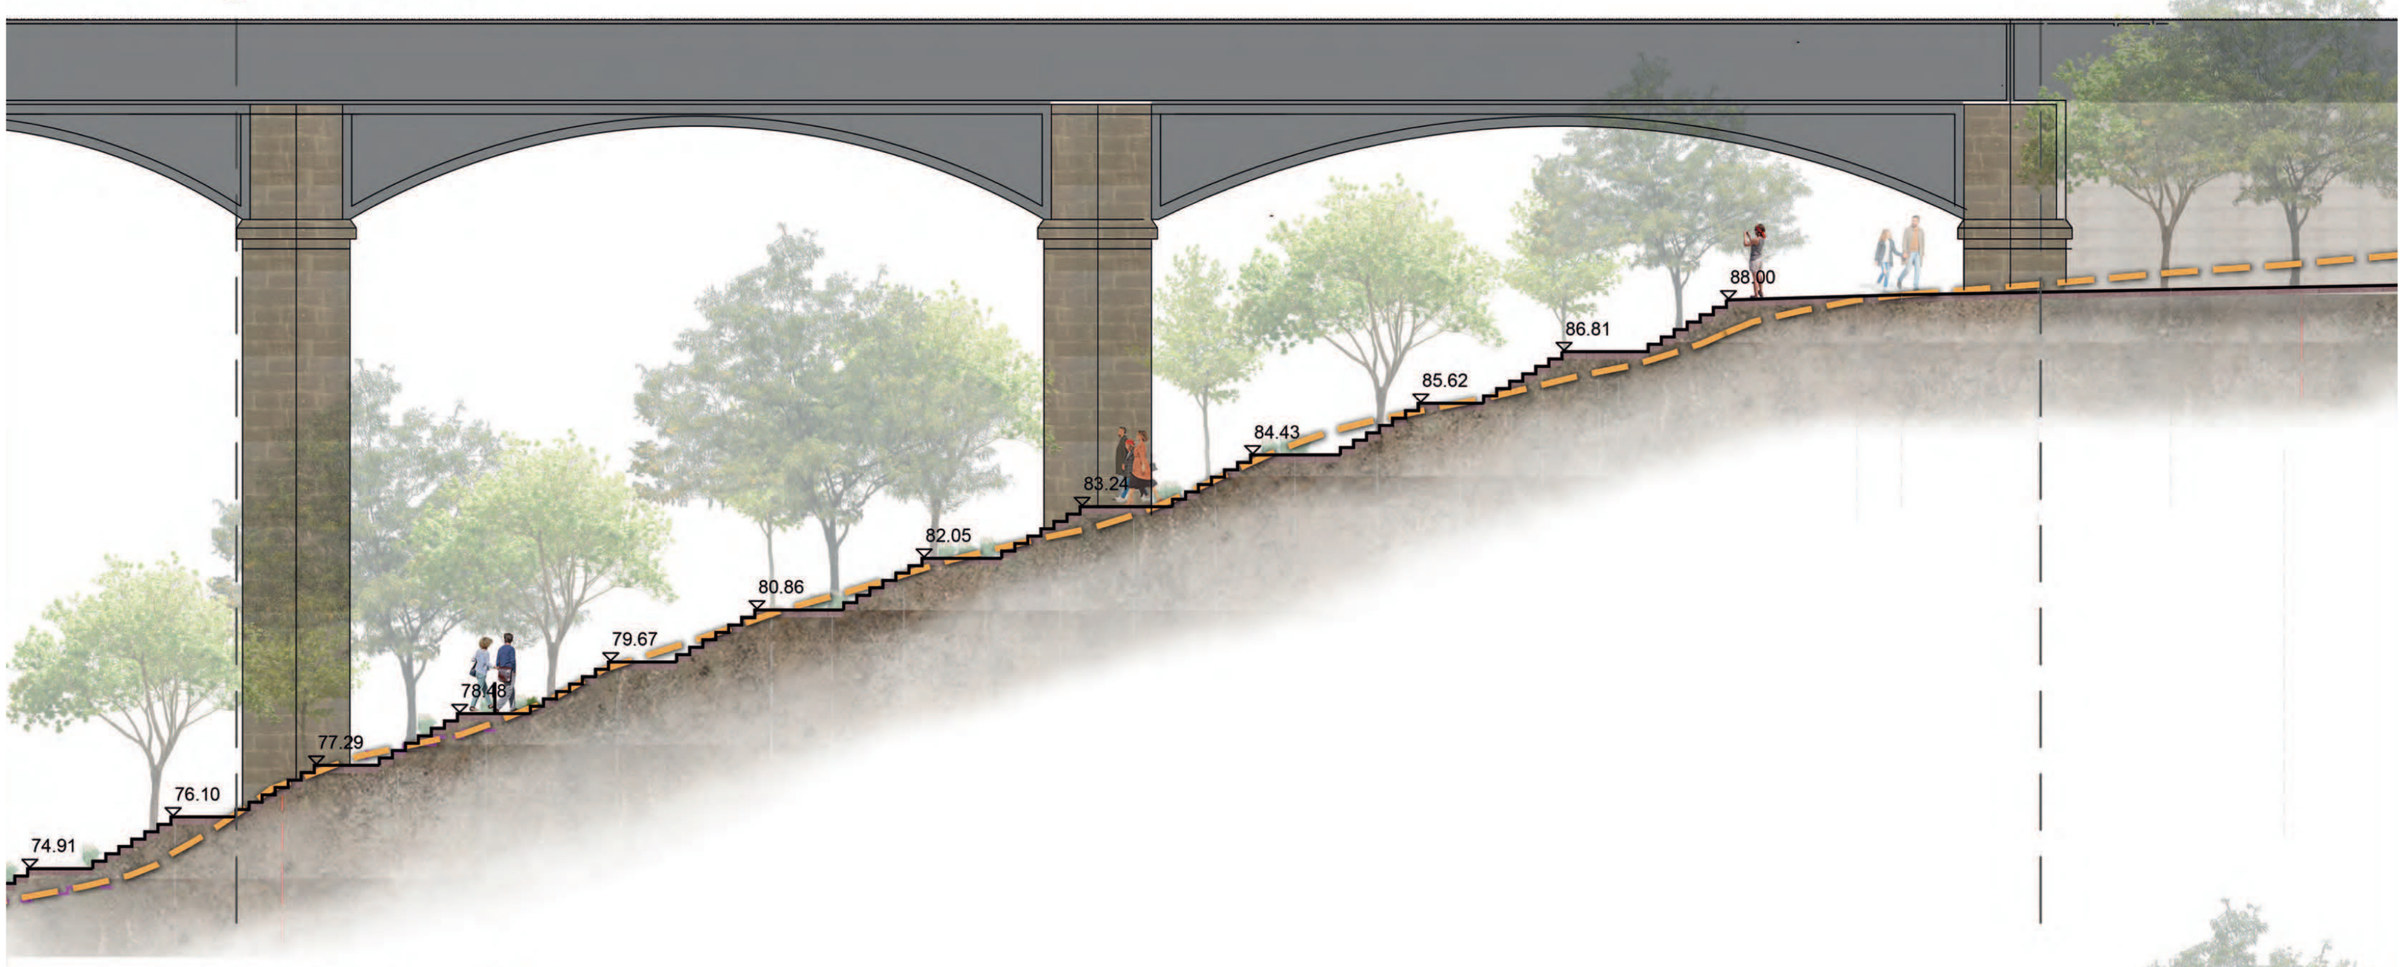

Lower Flight Section A2

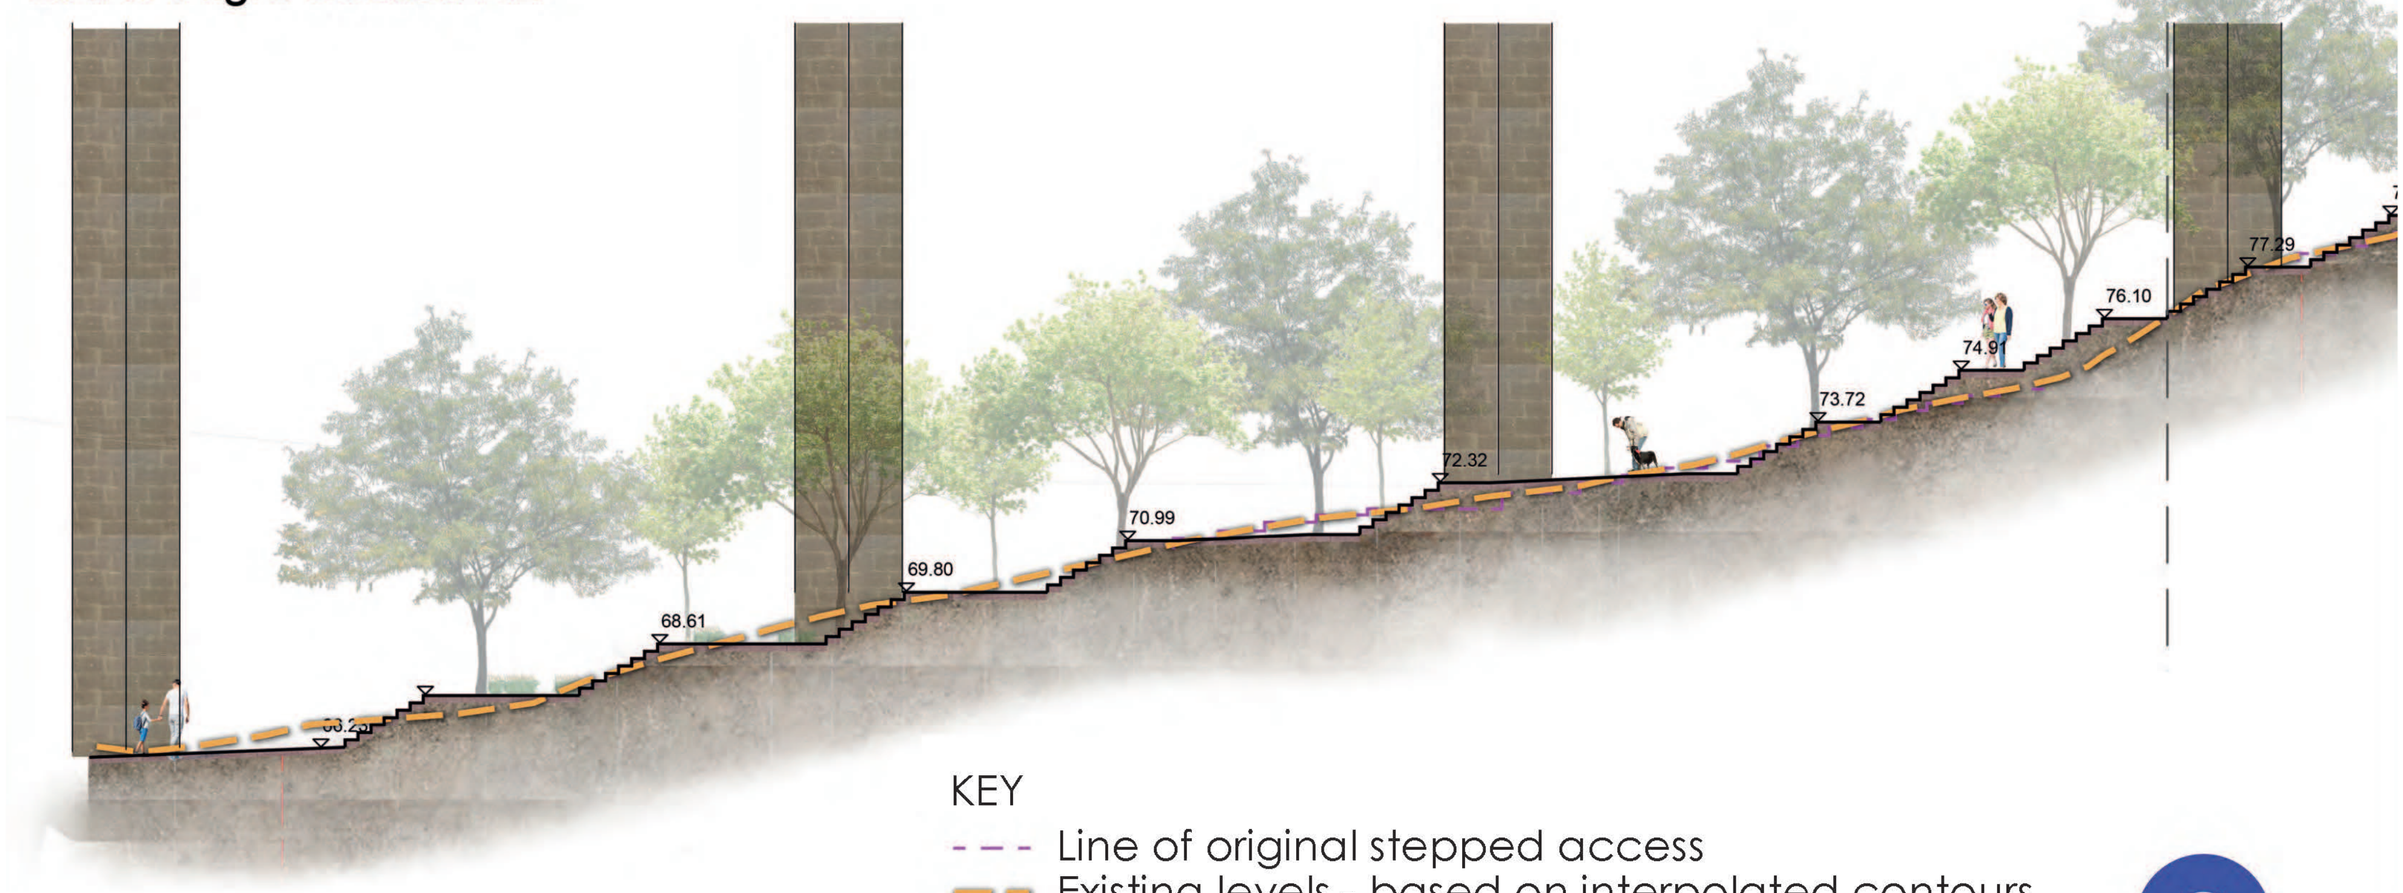

KEY

- Line of original stepped access
- Existing levels - based on interpolated contours
- Proposed stepped access

SCALE 1:100 @ A1

Scale
0 5m 10m

ARCADIS

Glandŵr Cymru
Canal & River Trust in Wales