Pontcysyllte Aqueduct Access Improvements

Step Section with Handrail Detail

Drawing number:


Drawing number: 10058635-AUK-XX-XX-DR-LA-0025-P2

FOR PLANNING

Date: APRIL 2024

Drawn by: AA

Checked by: EC

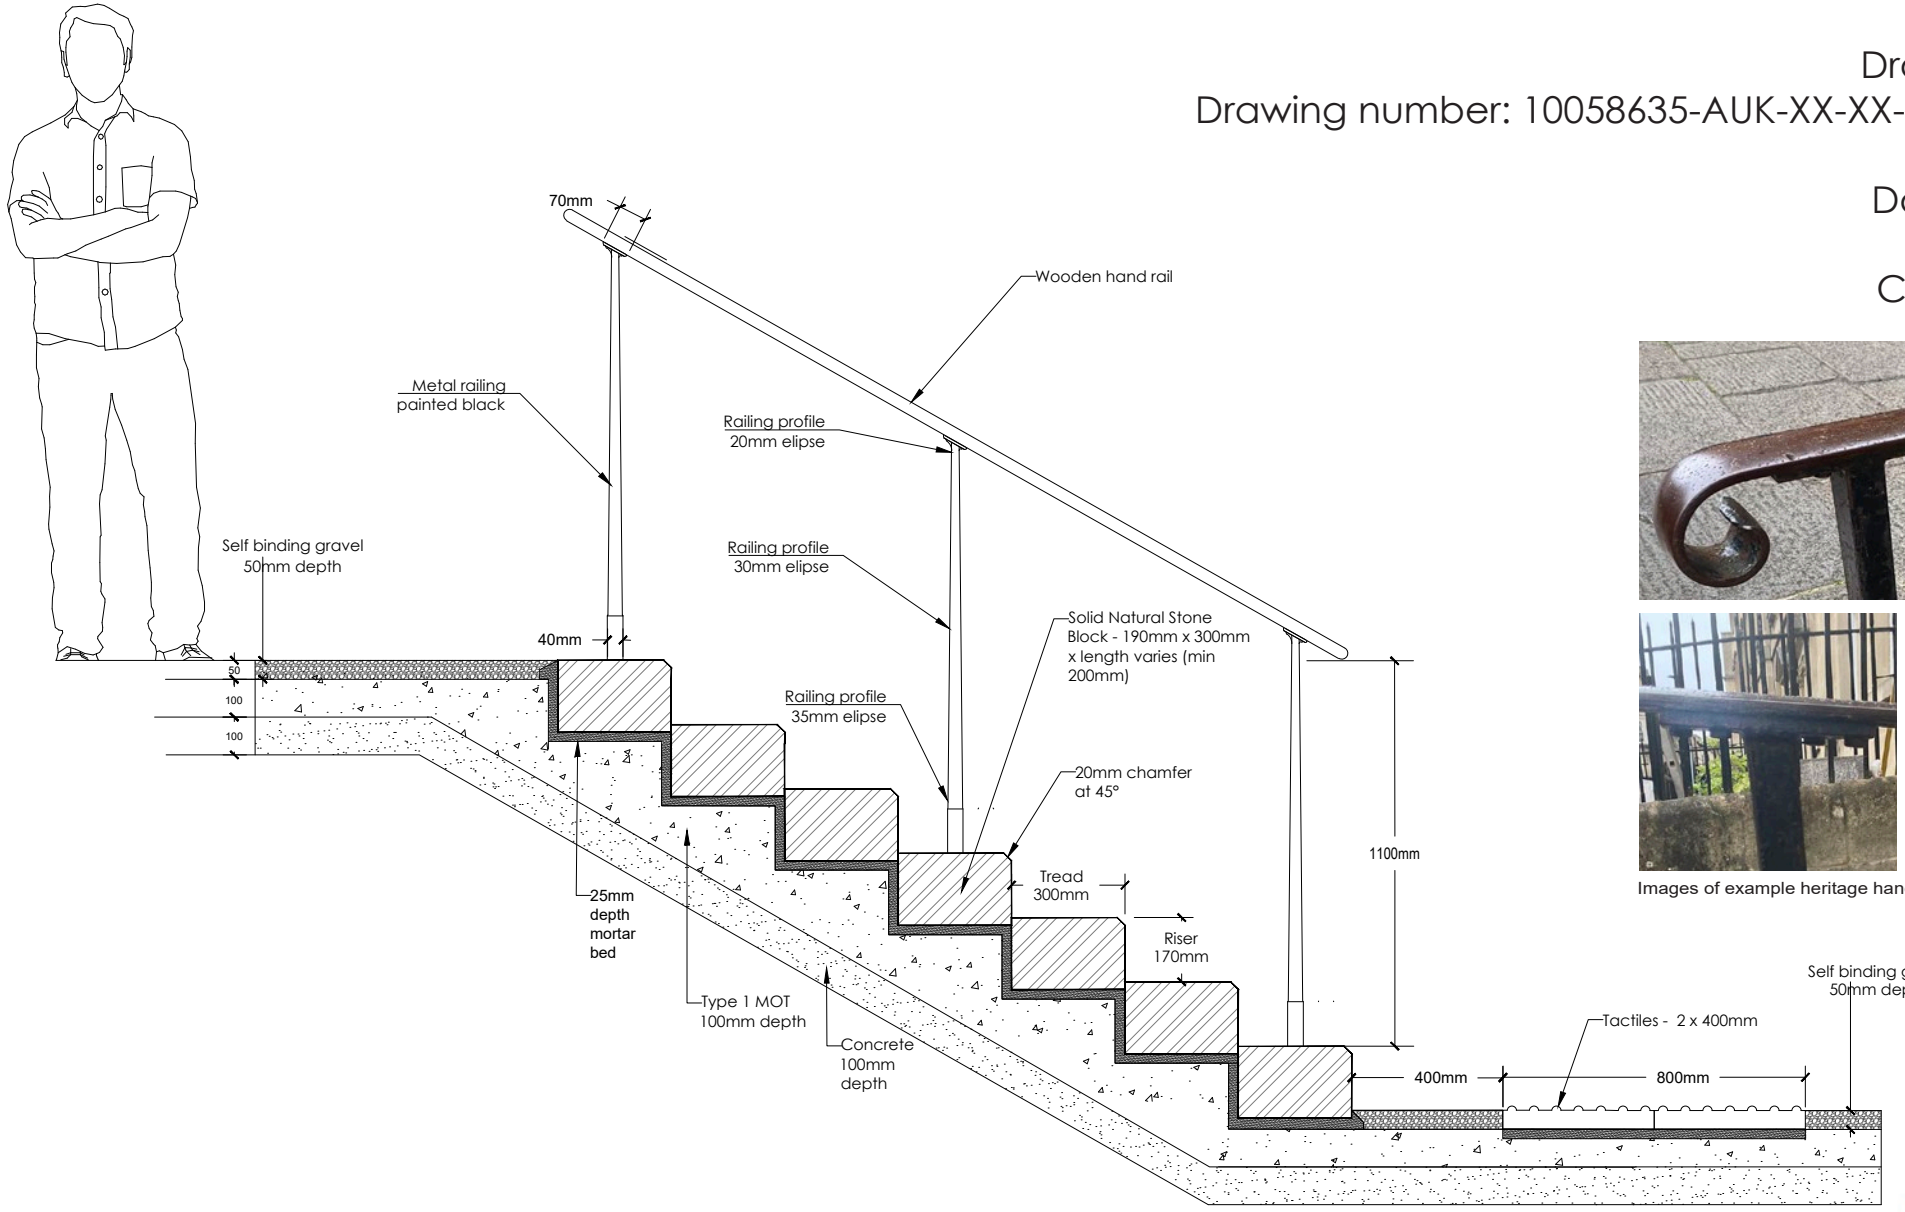

(ref. Part M Regs)



Images of example heritage handrail - Bartlett Street, Bath

Typical stepped section (including lower tactiles) and example heritage handrail

Scale 1:20 @ A4

ARCADIS

Glandŵr Cymru
Canal & River Trust in Wales