
N

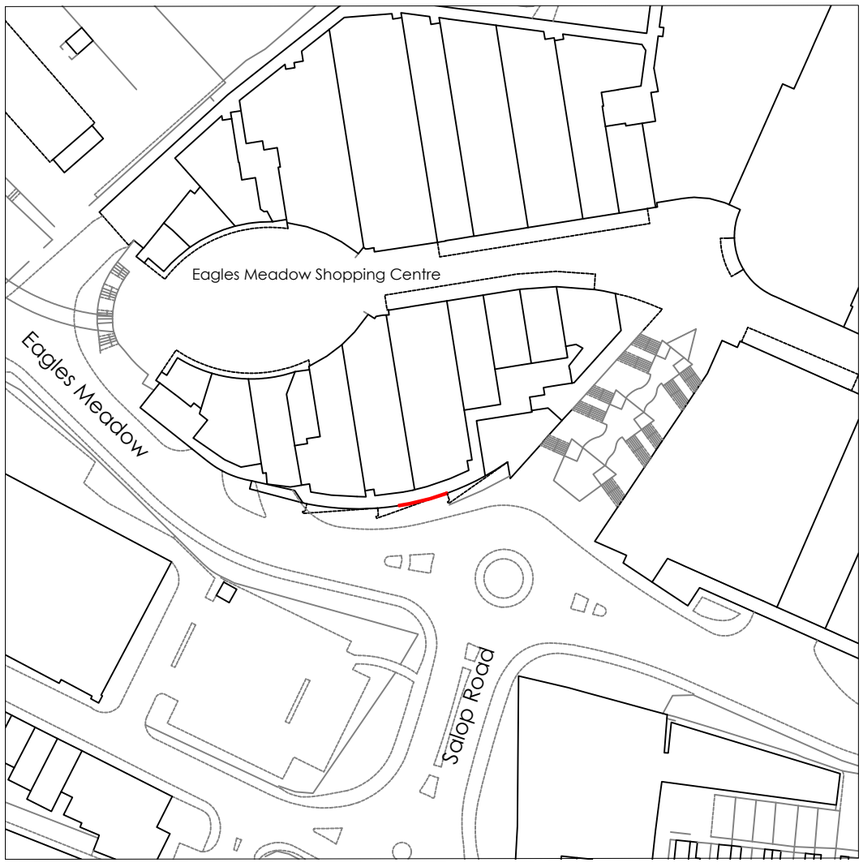

Crown copyright and database rights (2024) OS (100063368)

0 20m 40m 100m

Title
Site Location Plan

Address
Eagles Meadow Shopping Centre,
Wrexham, LL13 8DJ

Client

Job No.
21545

Issued
13/05/24

Scale
1:1250 @ A3

Key

1. Site Boundary

All information is to be checked on site for accuracy and fit. Only drawings with WD status with the most recent revision are to be used for construction.

N



Crown copyright and database rights (2024) OS (100063368)

0 20m 40m

Title
Existing Site Plan

Address
Eagles Meadow Shopping Centre,
Wrexham, LL13 8DJ

Client

Job No.
21545

Issued
13/05/24


Scale
1:500 @ A3

Key

1. Site Boundary
2. Existing Advertising Panel to be Removed

All information is to be checked on site for accuracy and fit. Only drawings with WD status with the most recent revision are to be used for construction.

N

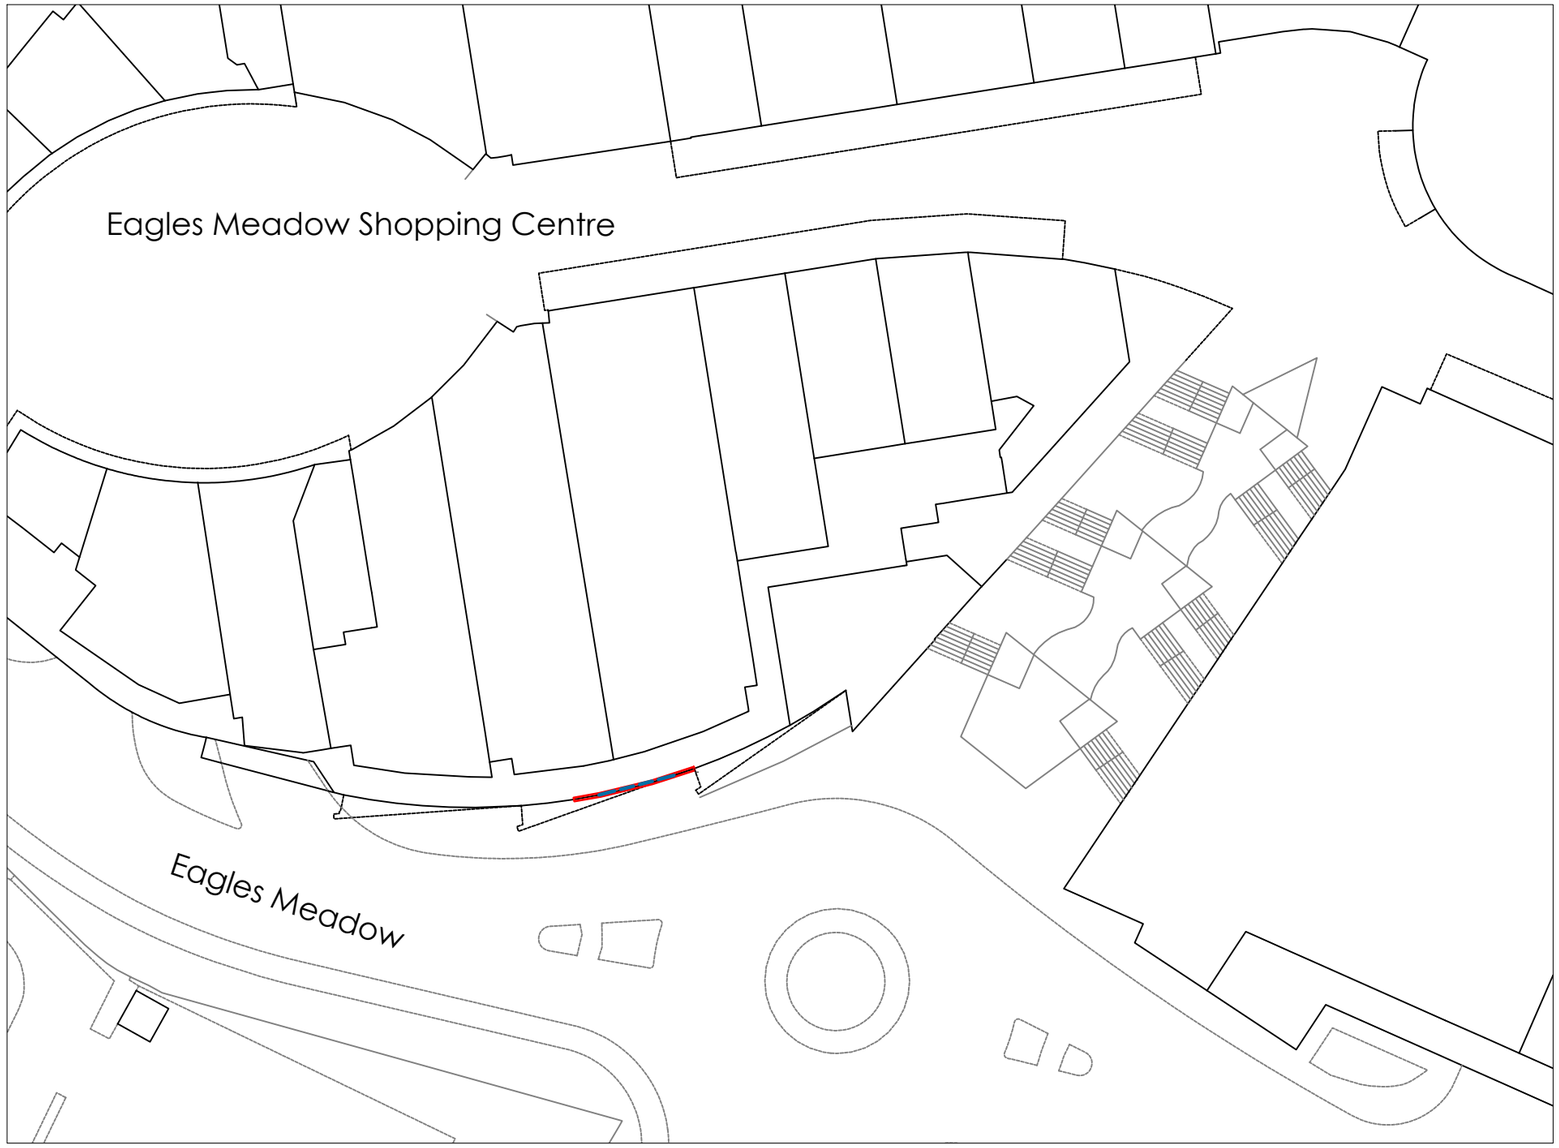

Crown copyright and database rights (2024) OS (100063368)

0 20m 40m

Title
Proposed Site Plan

Address
Eagles Meadow Shopping Centre,
Wrexham, LL13 8DJ

Client


Job No.
21545

Issued
13/05/24


Scale
1:500 @ A3

Key
1. Site Boundary
2. Proposed Digital Display

All information is to be checked on site for accuracy and fit. Only drawings with WD status with the most recent revision are to be used for construction.

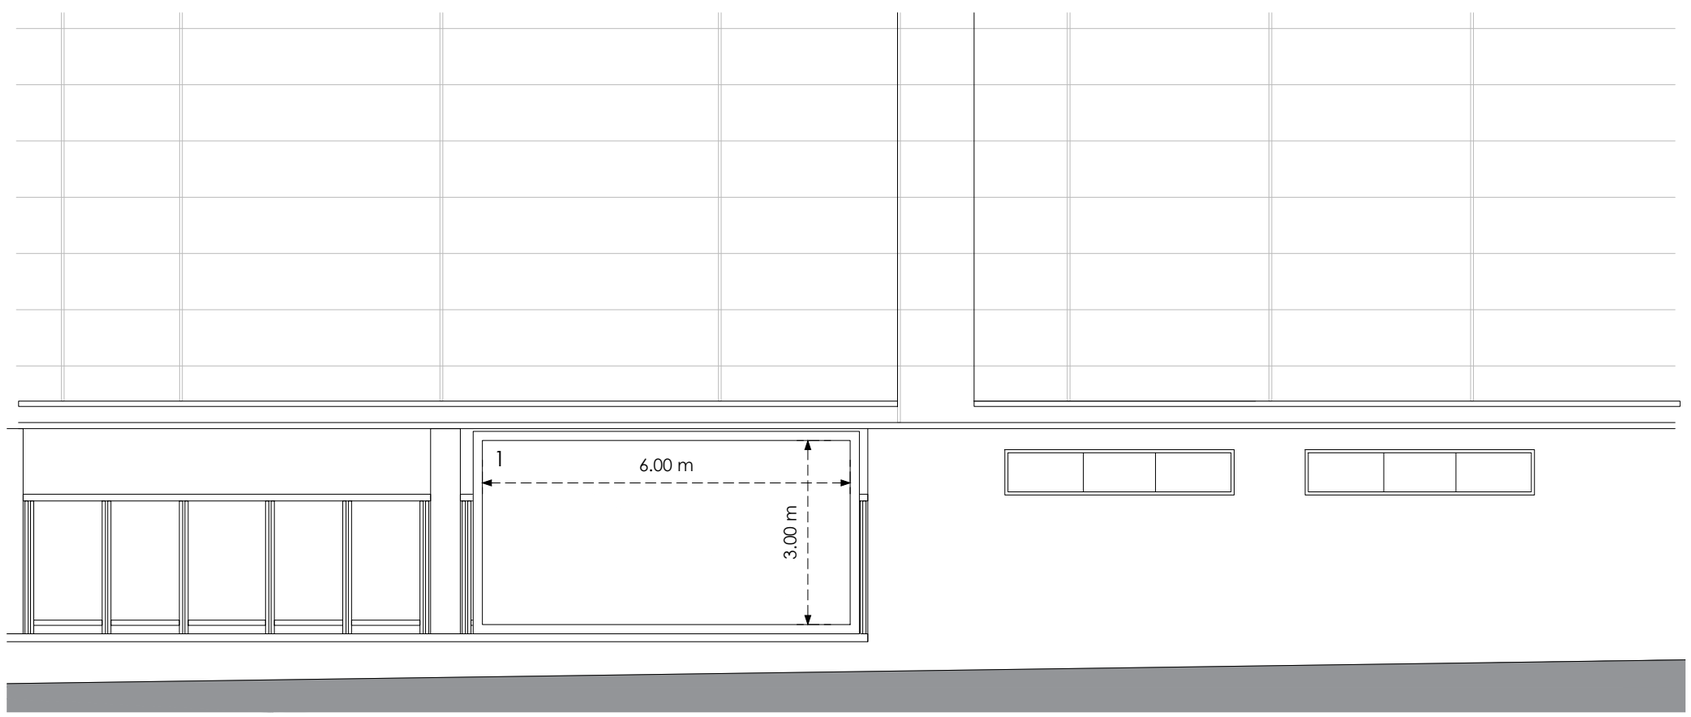


Front

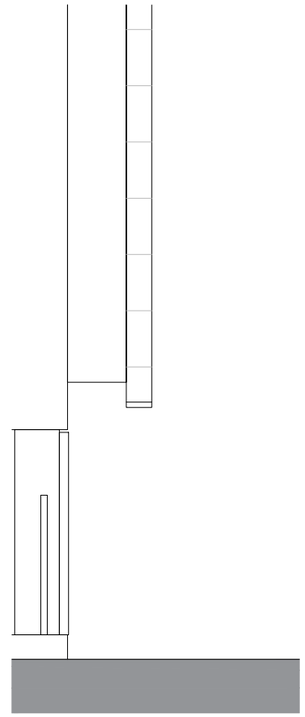


Side

Existing

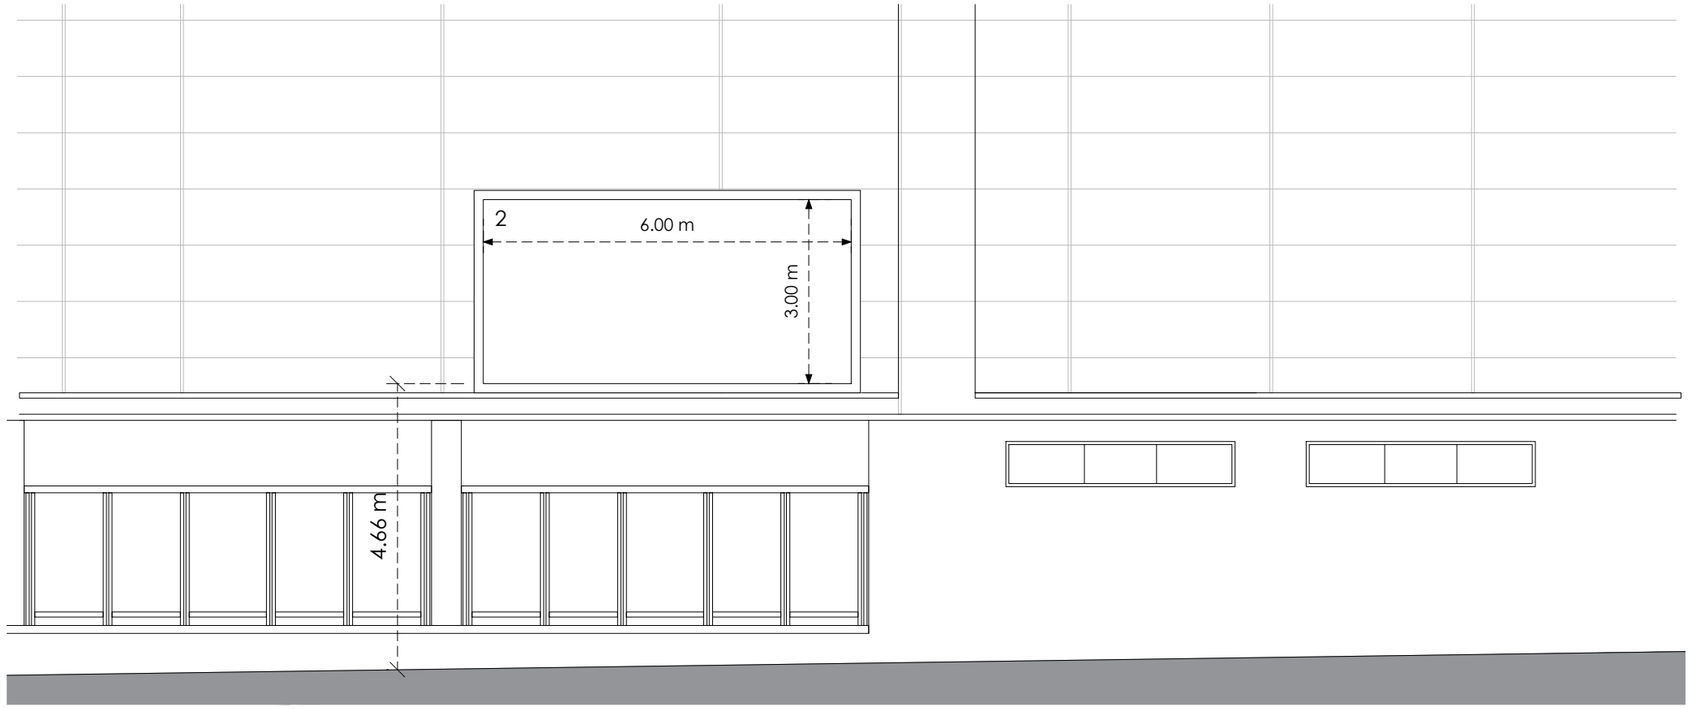

Front

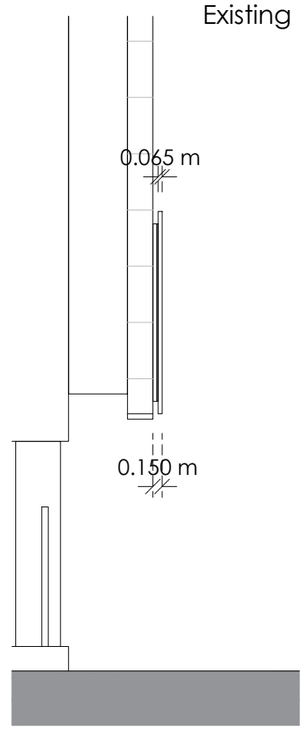

Side

Proposed

0 4m 8m

Title
Existing and Proposed Elevations

Address
Eagles Meadow Shopping Centre,
Wrexham, LL13 8DJ

Client

Job No.
21545

Issued
13/05/24

Scale
1:100 @ A3

Key

1. Existing Advertising Panel to be Removed
2. Proposed Digital Display

All information is to be checked on site for accuracy and fit. Only drawings with WD status with the most recent revision are to be used for construction.