
Notes

1. All sizes to be checked on site by the contractor prior to preparation of shop drawings or fabrication of parts
2. This drawing should not be scaled. Any discrepancies to be brought to the immediate attention of the architect.

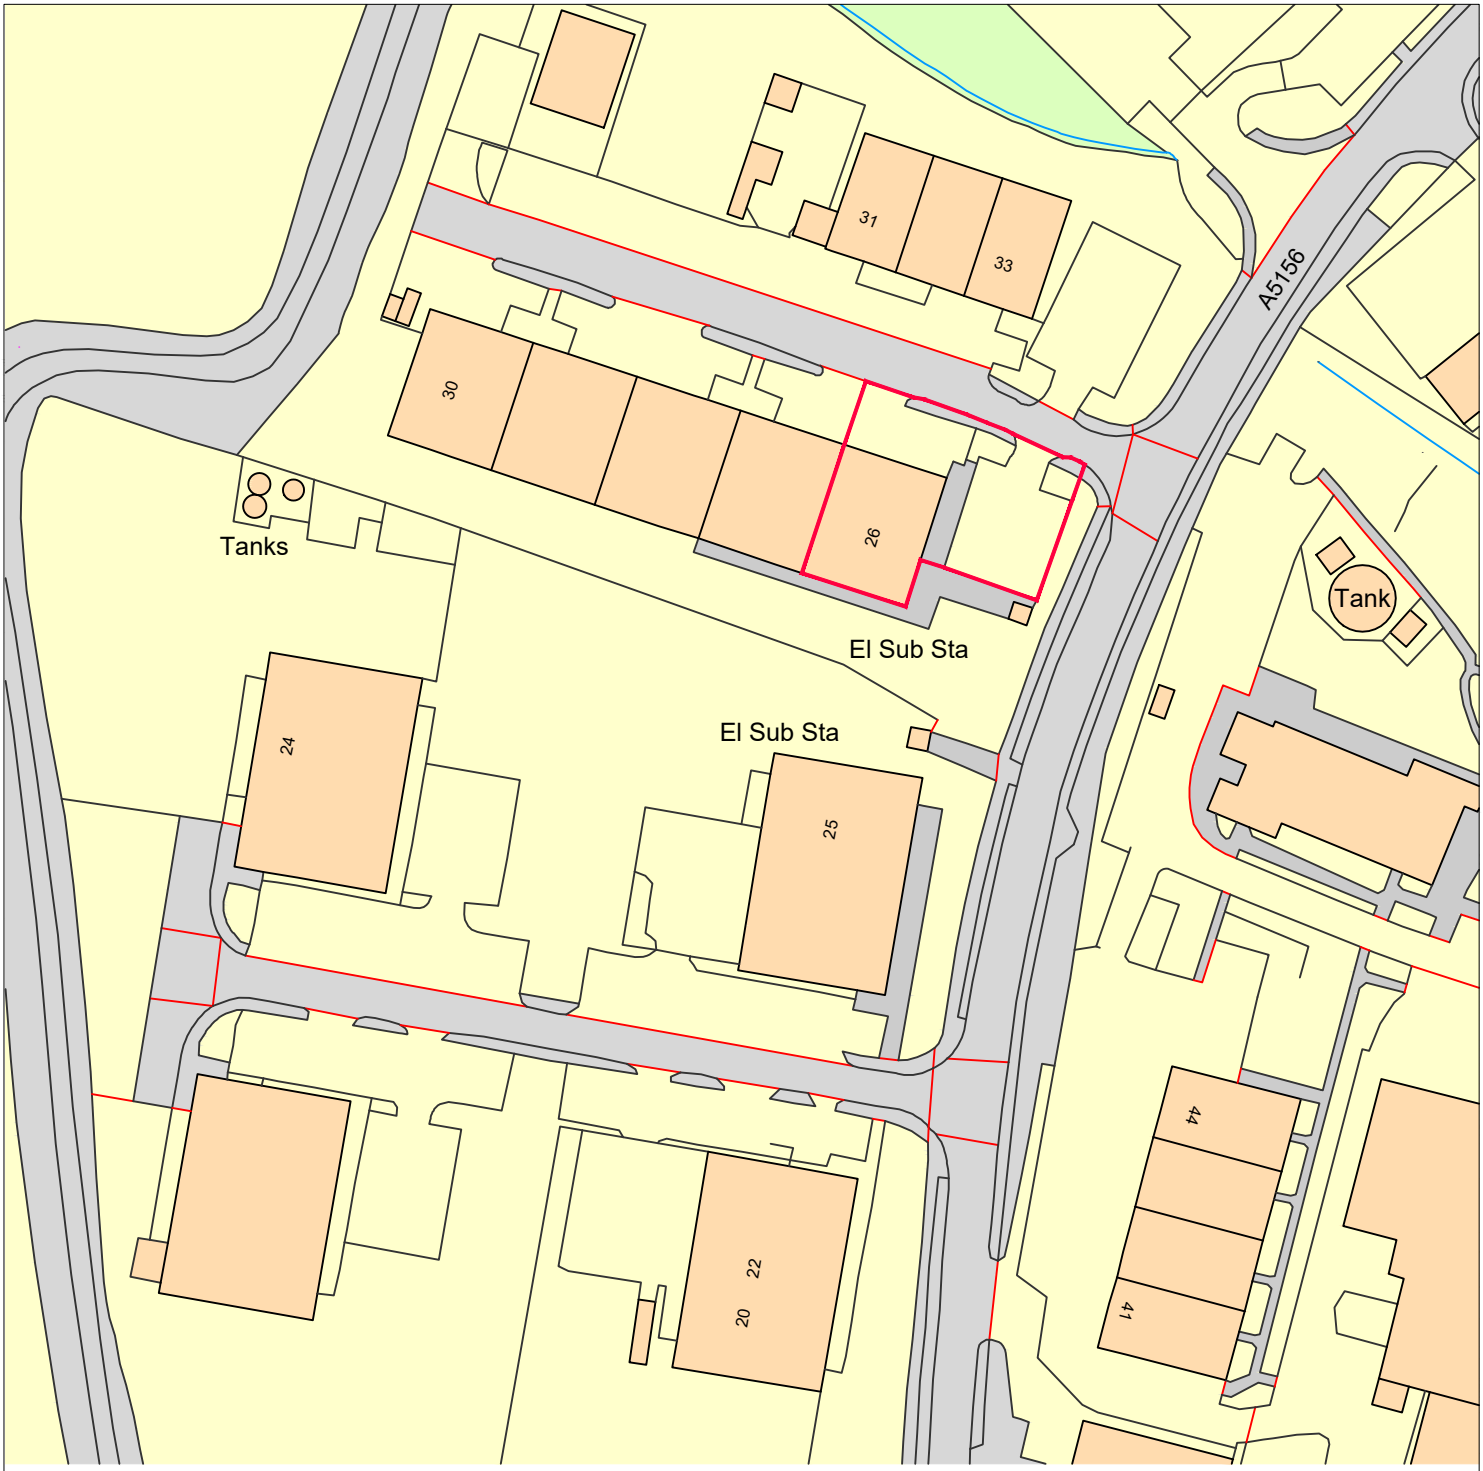

Ordnance Survey, (c) Crown Copyright 2024. All rights reserved. Licence number 100022432

N

0 12.5 25 62.5 125m

1:1250

PLANNING

Opfer Logan Architects

Client	DAYS RENTAL
Project	ABENBURY WAY, WREXHAM
Title	LOCATION PLAN
Project No.	22457

Rev.	Description	By	Date

Scale	1:1250 @ A4
Drawing No.	LOC–01 Rev.
Date	JUNE 2024
Drawn By	NC Checked By: JO

Copyright of design and drawing reserved. unauthorised copying, distribution or receipt of this drawing without the written consent of OLA Ltd may constitute an infringement of copyright. if in doubt please contact OLA Ltd

130 Cubie Street / Glasgow / G40 2AF / Scotland t : (0141) 332 9300 f : (0141) 342 2299 e : info@olarchitects.com