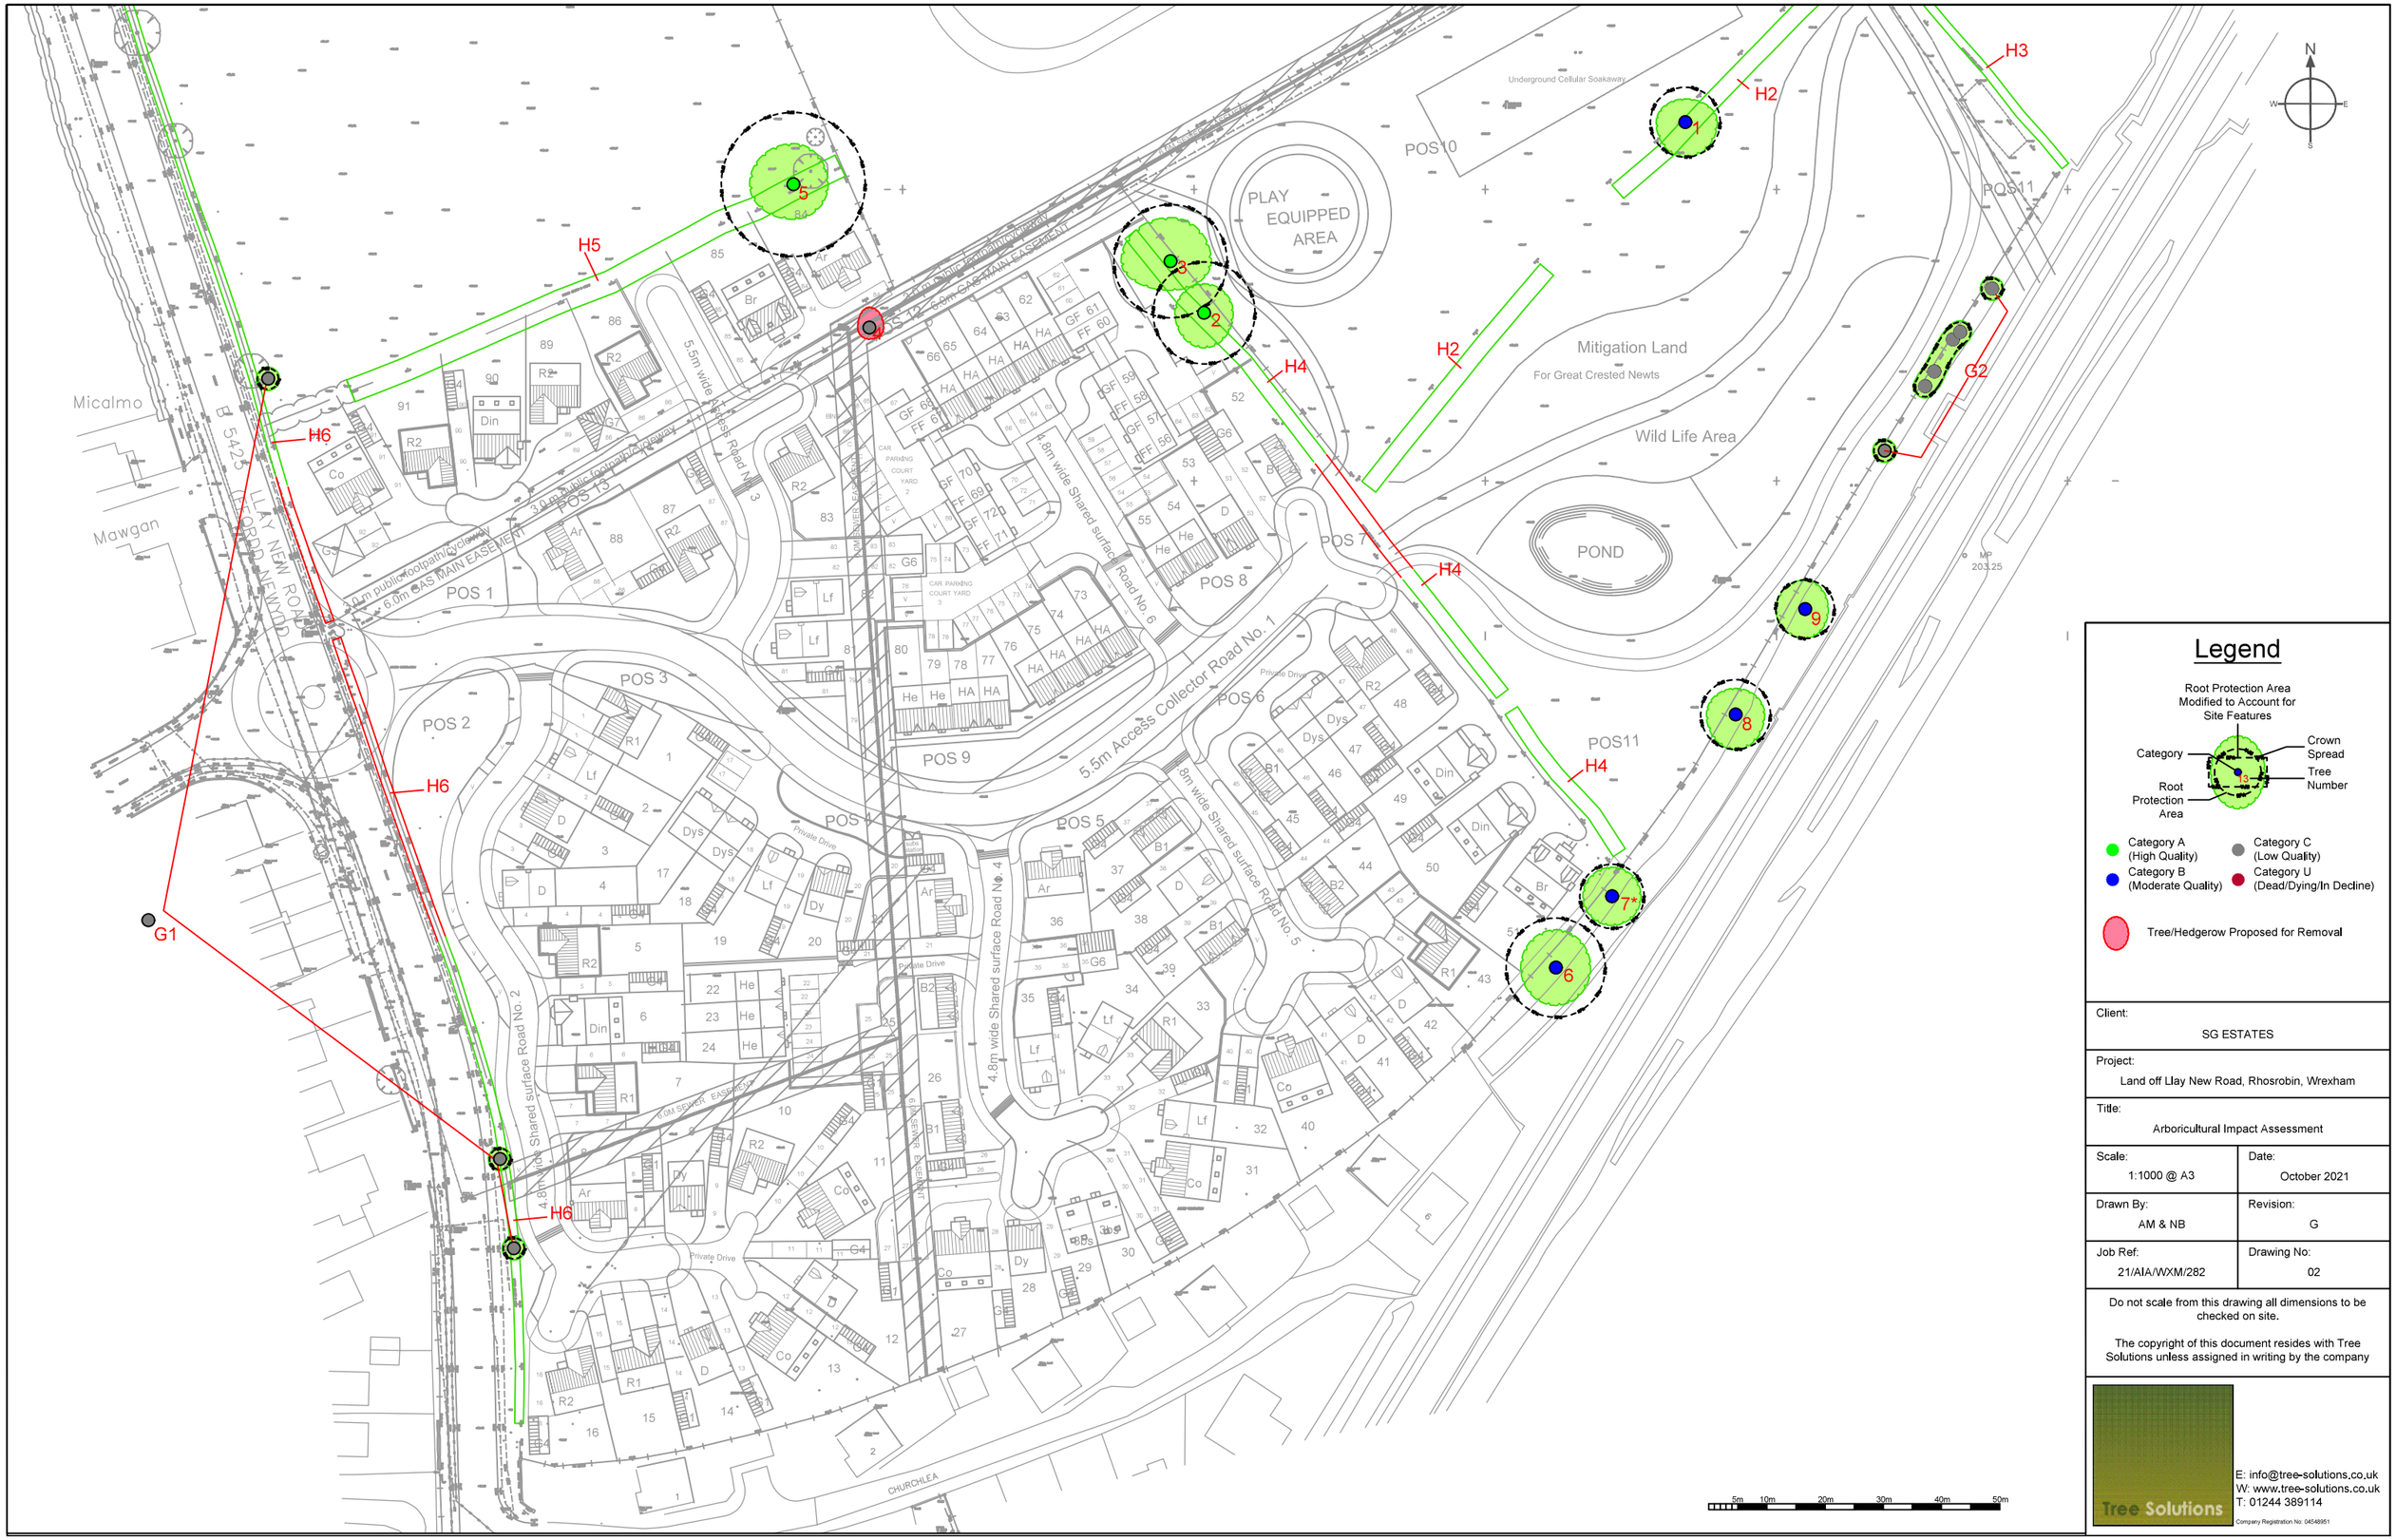


Legend

Root Protection Area Modified to Account for Site Features

Category
Crown Spread
Tree Number
Root Protection Area

- Category A (High Quality)
- Category B (Moderate Quality)
- Category C (Low Quality)
- Category U (Dead/Dying/In Decline)

Tree/Hedgerow Proposed for Removal

Client: SG ESTATES	
Project: Land off Llay New Road, Rhosrobin, Wrexham	
Title: Arboricultural Impact Assessment	
Scale: 1:1000 @ A3	Date: October 2021
Drawn By: AM & NB	Revision: G
Job Ref: 21/AIA/WXM/282	Drawing No: 02

Do not scale from this drawing all dimensions to be checked on site.

The copyright of this document resides with Tree Solutions unless assigned in writing by the company

Tree Solutions
E: info@tree-solutions.co.uk
W: www.tree-solutions.co.uk
T: 01244 389114
Company Registration No: 04548951