

KEY

PROPOSED TOTEM LOCATION


PLEASE NOTE:
1No. EXTERNAL TOTEM INSTALLED.

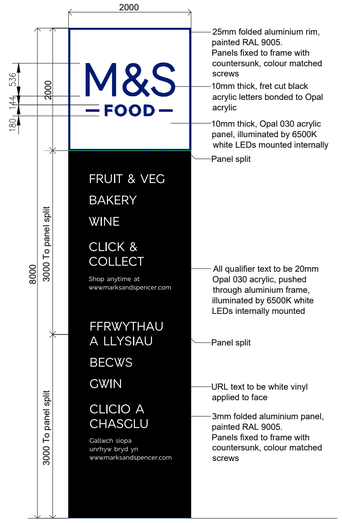


Totem Elevation (Food)
Scale 1:50

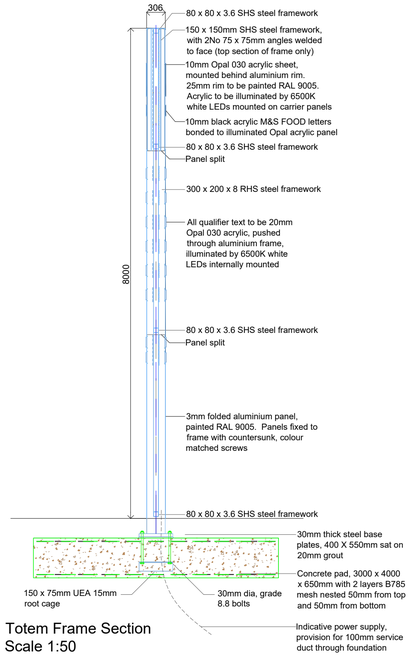


Totem Frame Section
Scale 1:50

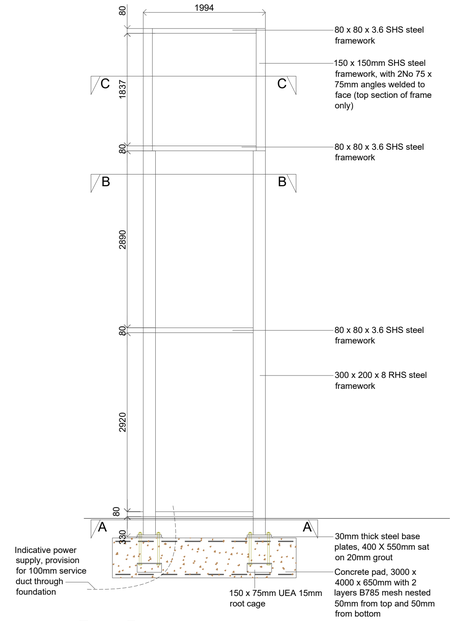


Totem Frame
Scale 1:50

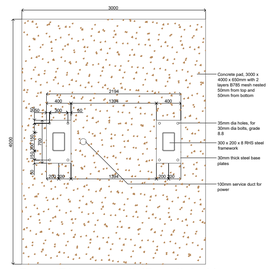

Base Plate Detail (Detail A-A)
Scale 1:50

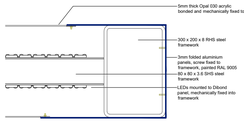


Push Through Detail (Detail B-B)
Scale 1:10

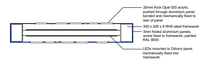


Push Through Detail (Detail B-B)
Scale 1:50

Acrylic Letter Detail (Detail C-C)
Scale 1:10

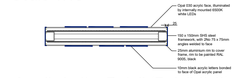

Acrylic Letter Detail (Detail C-C)
Scale 1:50

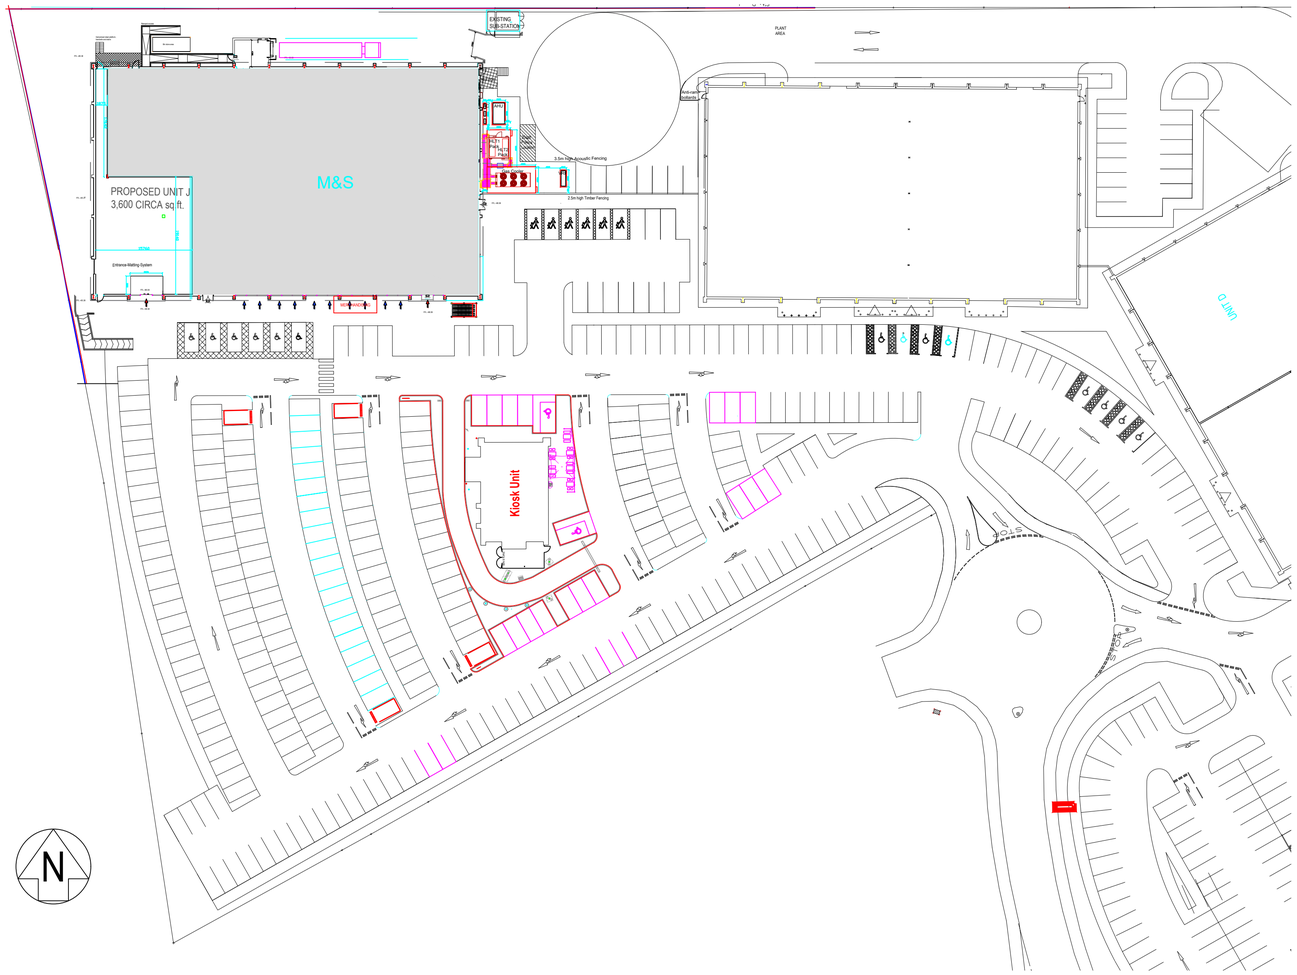

1 TOTEM SIGN LOCATION PLAN
9001 1:500

DO NOT SCALE FROM THIS DRAWING.
ALL DIMENSIONS TO BE CHECKED ON SITE.
COPYRIGHT PROTECTED.

FOR INFORMATION

This store was constructed Post 2000. The importation, supply and use of asbestos was prohibited on the 24th November 1999. Therefore, asbestos should not have been used on M&S premises and an asbestos survey is not required.

PLEASE NOTE:
LUMINANCE LEVEL FOR A STANDARD M&S EXTERNAL TOTEM IS
300 CD/SQM

DEVELOPER TO PROVIDE FLAT CONCRETE BASE AND POWER DUCT FOR TOTEM SIGN. ALL INTERNAL SUPPORT STRUCTURE DETAILS TO BE CONFIRMED BY STRUCTURAL ENGINEER.

REV	DATE	DESCRIPTION	DRAWN	CHECKED
01	11.07.23	Updated Following comments from Building Control	DH	SW

LOCATION FIGURE

M&S
EST. 1884

STORE NAME
M&S Wrexham

COUNTRY
United Kingdom

PROJECT
Marks and Spencer
New Store

DRAWING
Proposed
Illuminated Totem
Details

CONSULTANT
DB3 Ltd

DISCIPLINE DESCRIPTION
Architect

CONSULTANT LOGO

DB3
LEEDS
4th Floor, 10 South Parade, Leeds LS1 5QS.
T: 0113 2446931 www.darntonb3.com

0m 100mm 200mm 300mm 400mm 500m 1m
SCALE BAR (1:10)
0m 1m 2m 3m 4m 5m
SCALE BAR (1:50)
0m 5m 10m 15m 20m 25m 50m
SCALE BAR (1:500)

SCALE	PAPER SIZE	DATE	DRAWN	CHECKED
Various	A1	14.06.23	DH	SW

STORE NUMBER	PROJECT No	DISCIPLINE CODE	DRAWING No
0191	WRE001	A	9001

CONSULTANT PROJECT No	STATUS	REVISION
15287	I	01