
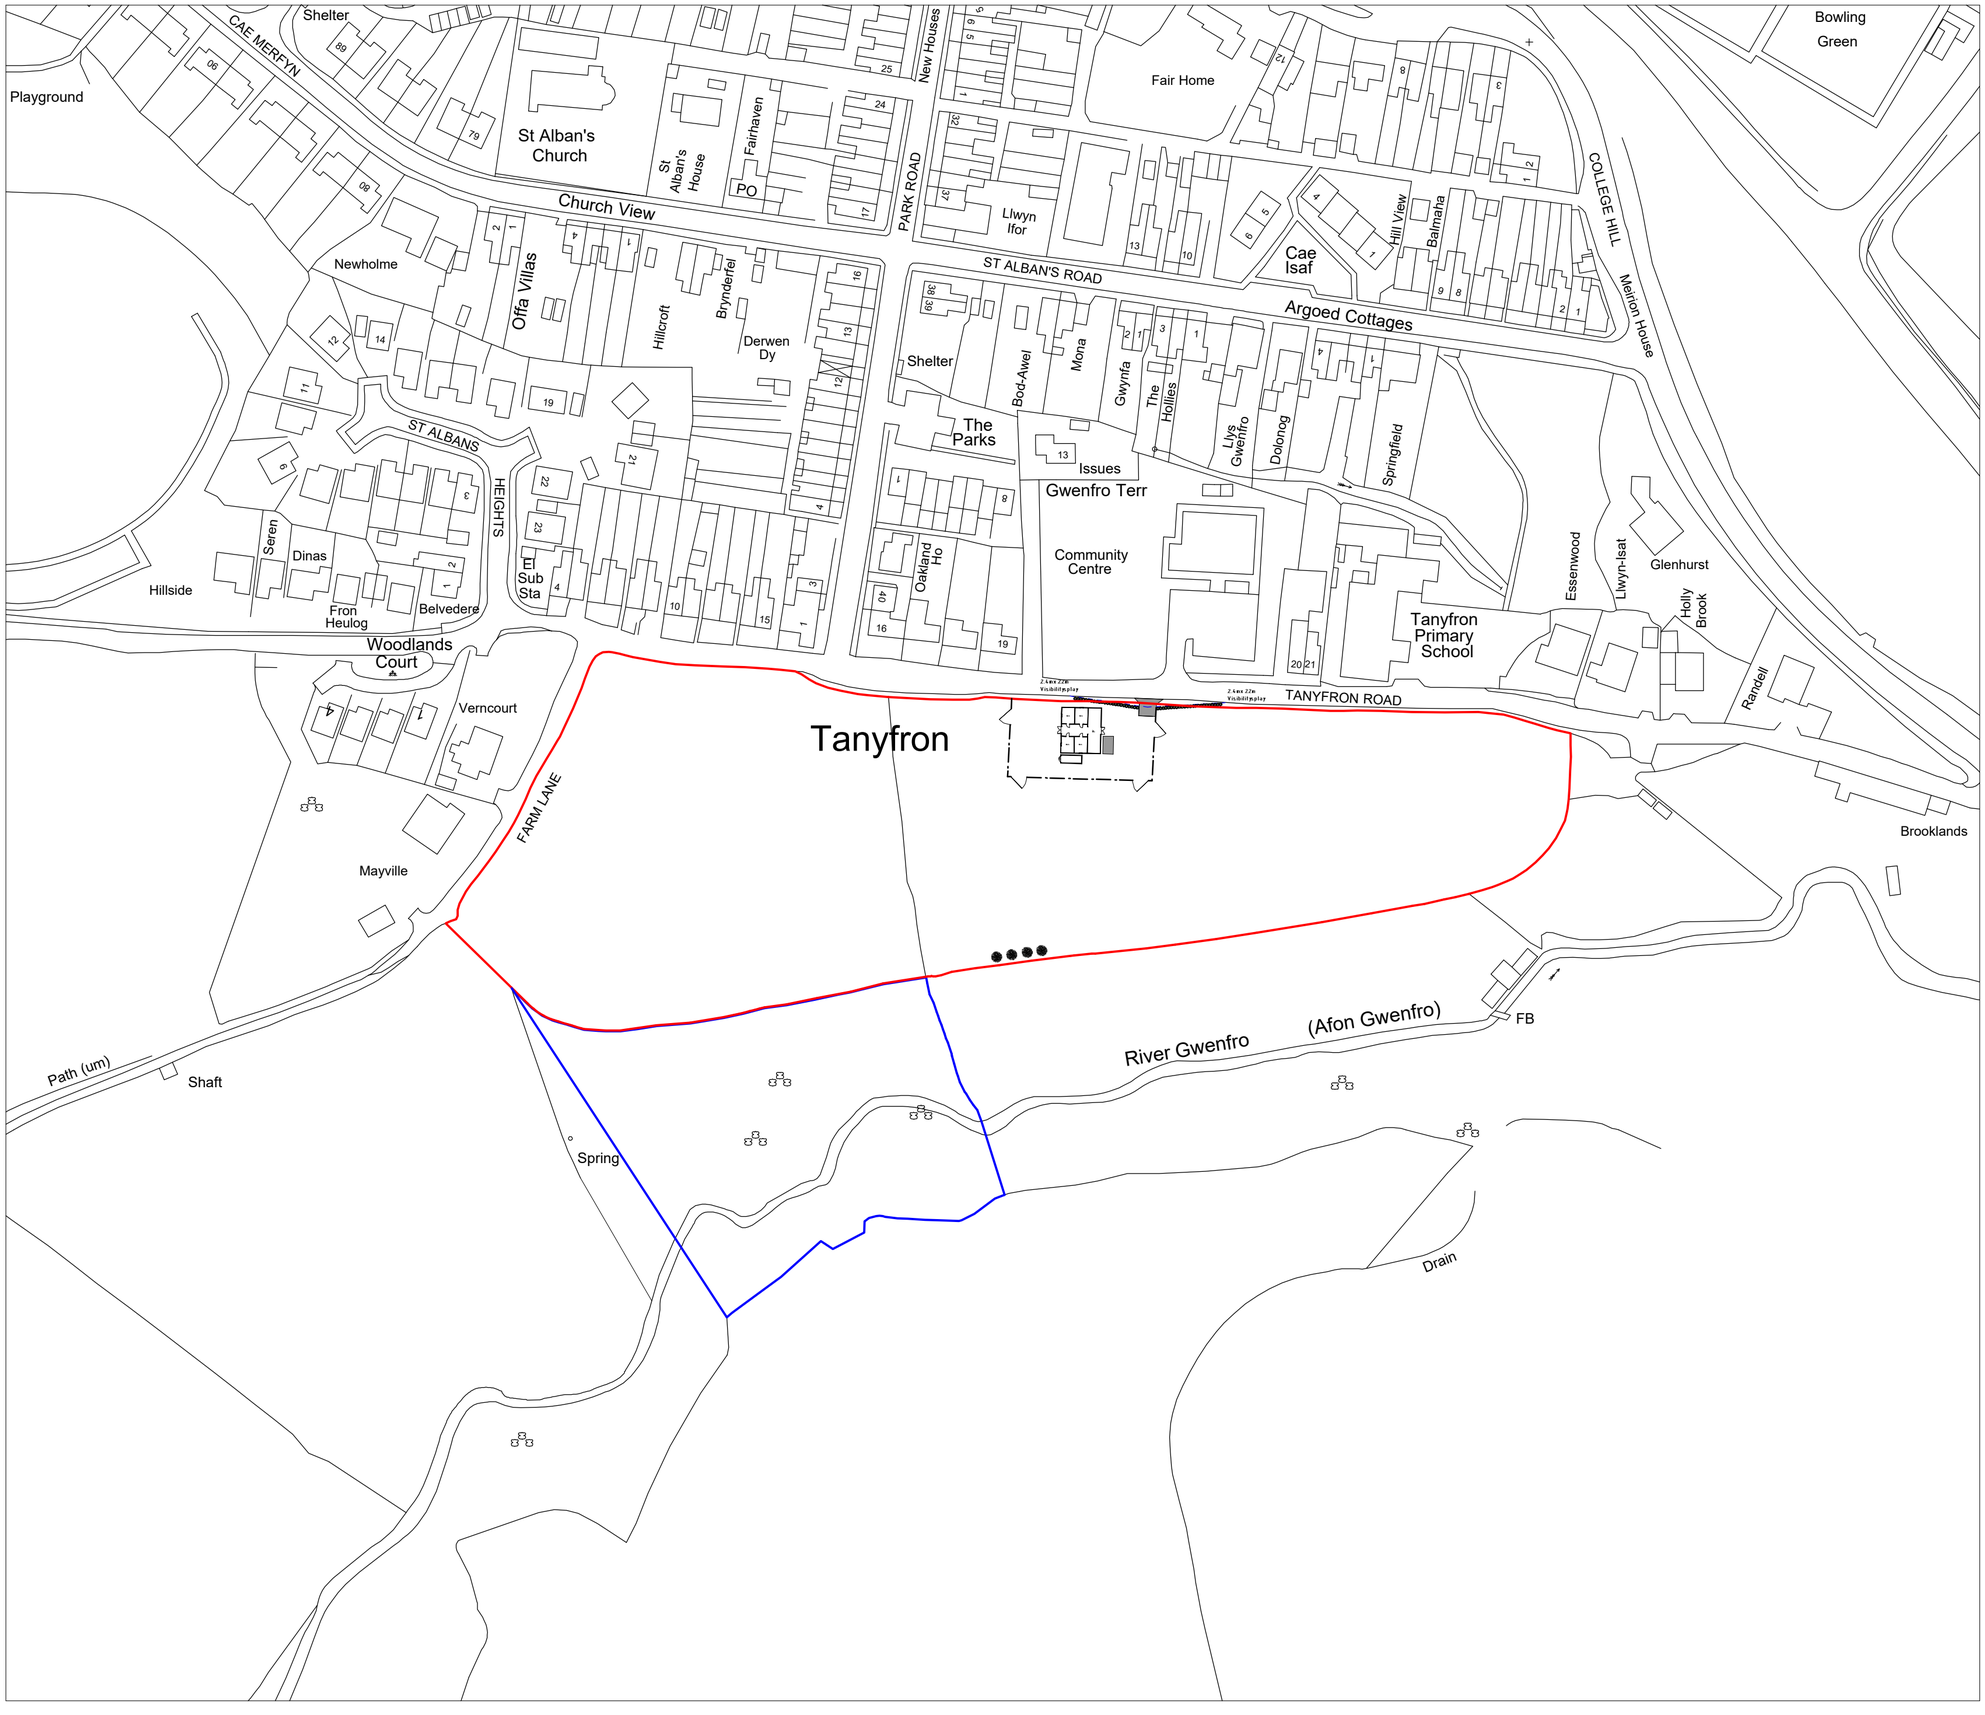


Location Plan 1:1250

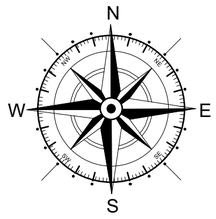

Key

- Application Site
- Land owned by applicant

Rev	Date	Detail	Initial
A	05/24	Land Ownership Amends	L F

Project:
Proposed Stables on land at Tanyfron Road, Tanyfron, Wrexham.

Title:	Scale: (A2)
Planning: Location Plan	1:1250

Drawn By:	Date:
L. Fowles	May 2024
Drawing No: F054/005	Sheet: 1 of 1

blueprint architectural services
partner LABC
Office 3K4,
Redwither Business Tower,
Wrexham. LL13 9XT
Tel: 01978 356500
www.blueprintarchitectural.com
© copyright all rights reserved