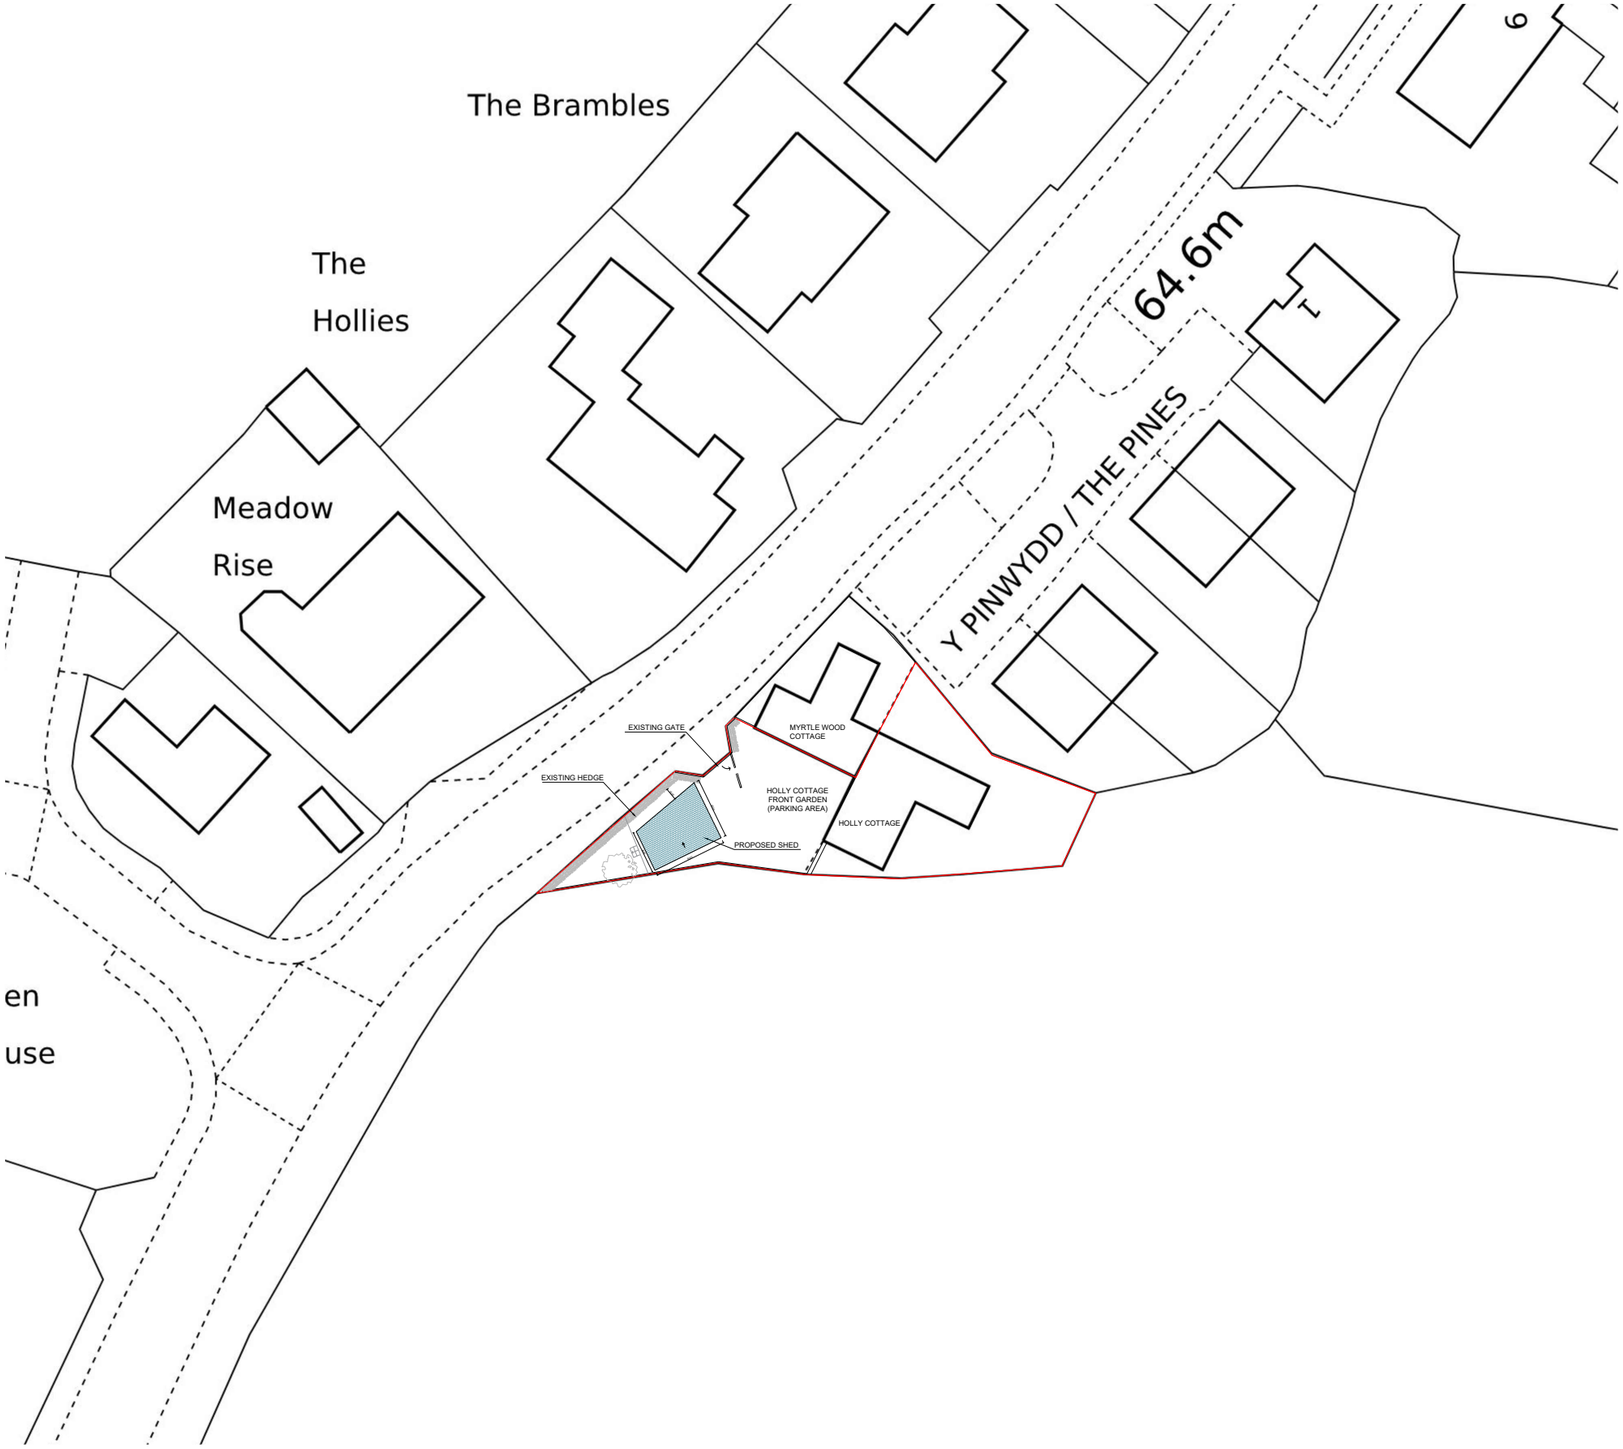


Proposed Block Plan

Any dimensions shown should be checked on site and discrepancies reported to the Architect prior to construction. Designs are not coordinated with engineer projects. Do not scale for construction purposes.

Block Plans are scaled from the Ordinance Survey Location Maps. Please see the licence number for the Os Maps in the Location Plans

0 5 10 15 20
Scale Bar 1:500 M.

Existing Proposed

Drawing Name: Proposed Block Plan

Project Adress: Holly Cottage Ellesmere Lane, Penley, Wrexham LL13 0LP

Drawing No.: HollyCottage_ ProposedBlockPlan_V2

Scale: 1/500 at A3

Drawing No.: 03

Designer: BB

Revision: V2

Date: 23.05.2024

PLANNING BY DESIGN
FROM CONCEPT TO COMPLETION

Planning By Design Ltd
www.planning-by-design.co.uk
hello@planning-by-design.co.uk