
# Land at Avondale Newhall lane SY13 3HE

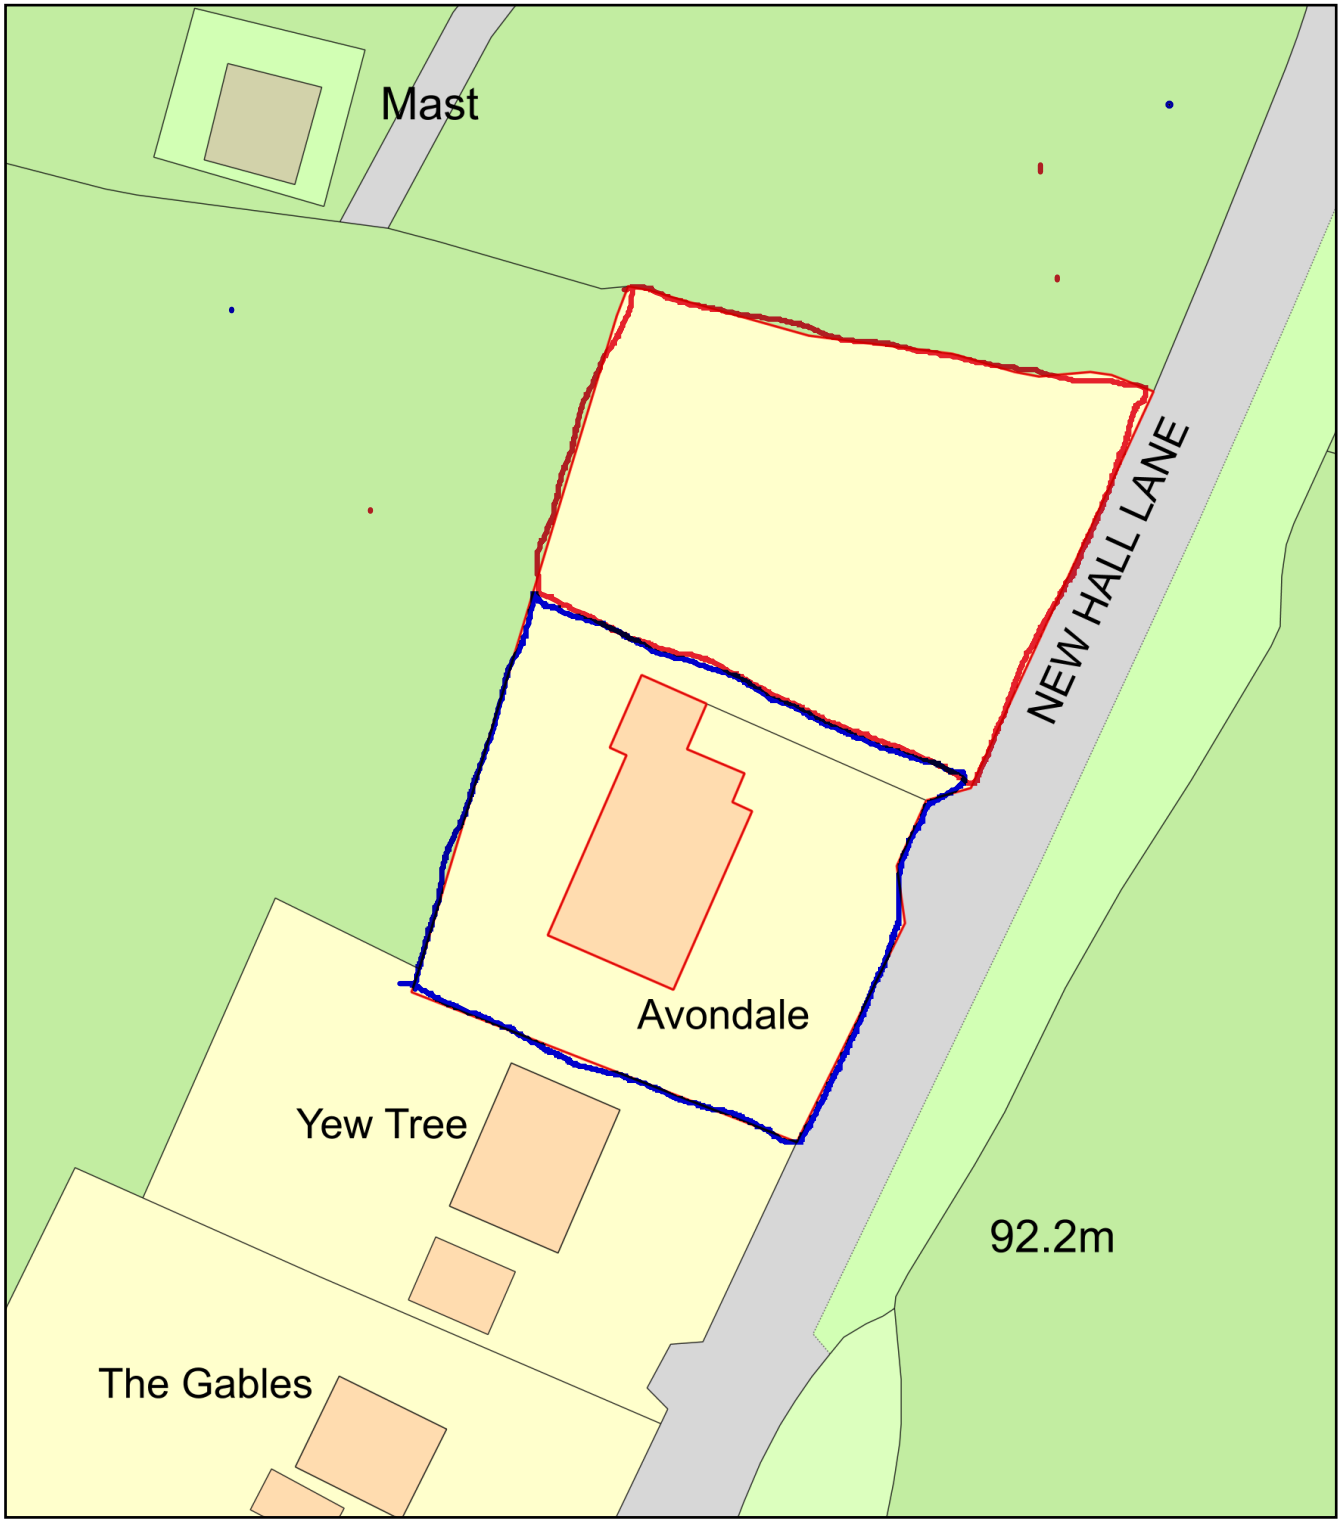


0 20
Metres

N

ReQuestaPlan

| | |
|---|---|
| Plan Produced for: | Mr David Vincent Mort |
| Date Produced: | 23 Apr 2024 |
| Plan Reference Number: | TQRQM24114162304422 |
| Scale: | 1:500 @ A4 |

© Crown copyright and database rights 2023 OS 100042766