
1 Site Location Plan
1 : 1250

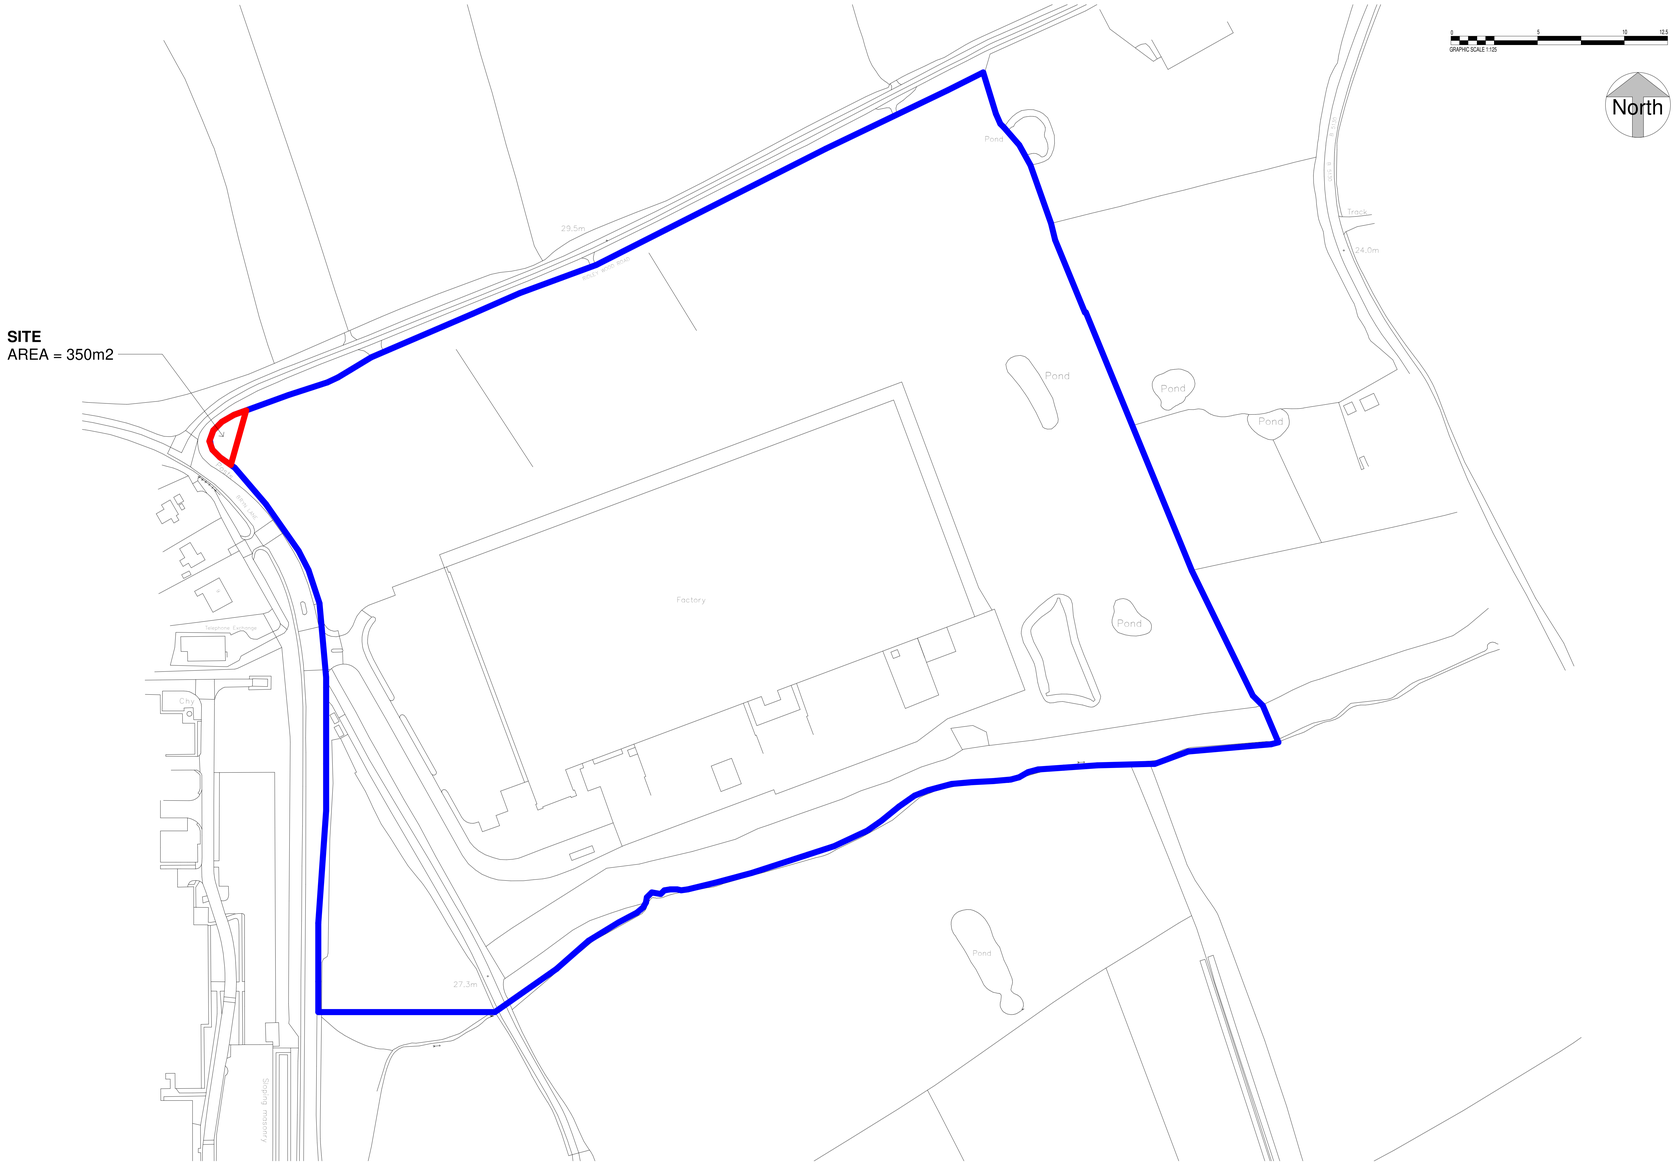

CODE	SUITABILITY DESCRIPTION
STATUS	PURPOSE OF ISSUE

NET WORLD SPORTS

PROJECT

PROPOSED FLAG POLES

TITLE

SITE LOCATION PLAN

CLIENT

NET WORLD SPORTS

DRAWN BY	CHECKED BY	DATE
nc	sg	19.12.23

SCALE (@A0)	PROJECT NUMBER
1 : 1250	2011A

DRAWNING NUMBER	REV
2011A . P . 001	

20/12/2023 09:51:02