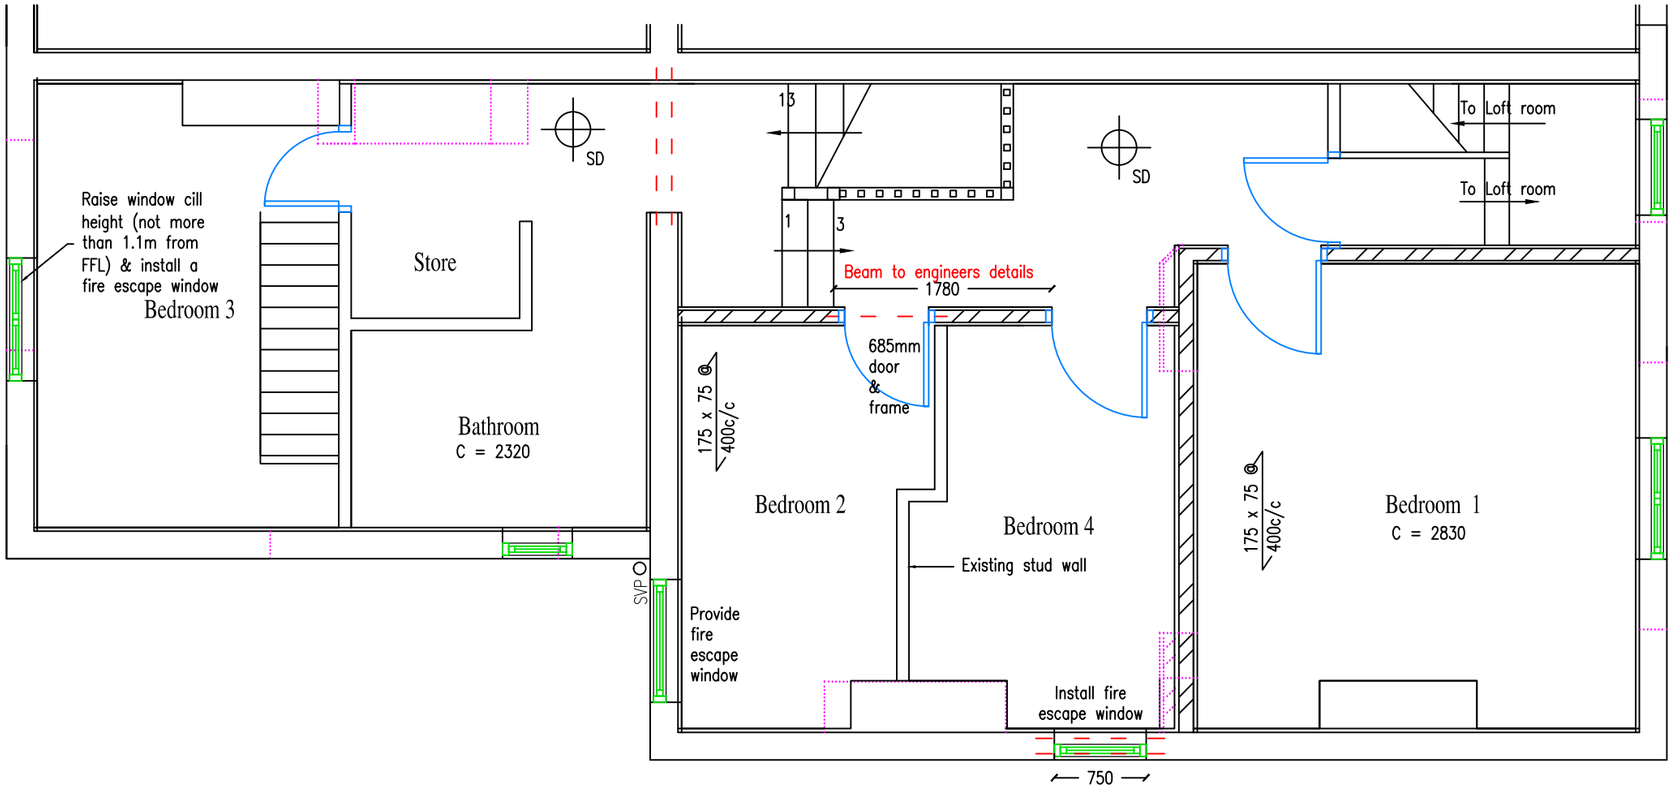


Metres

01 02 03 04 05

DRAW No. : DWG 6 REV A – PROPOSED 1ST FLOOR – 30 ALEXANDRA ROAD.DWG	
Builders are to work to dimensions only. If setting out points or dimensions are required, call the number below rather than scaling off the drawing.	
DRAWING IS ACCURATE TO THE SCALE BELOW SCALE: 1 : 50 @ A3 DATE: July 2024 L.A. Wrexham	Ch DESIGN Athenia – The Green – Northop – Mold CH7 6BD. 07871 002925 OR 01352 840 264
DRAWN BY: Clair Hughes	
PLAN AHEAD – Before starting any section of work or ordering materials, check for discrepancies or lack of information. Please ask for help.	CIAT CHARTERED PRACTICE
© Copyright Chdesign	