

Scale - 1:100

0m 2m 4m 6m 8m 10m

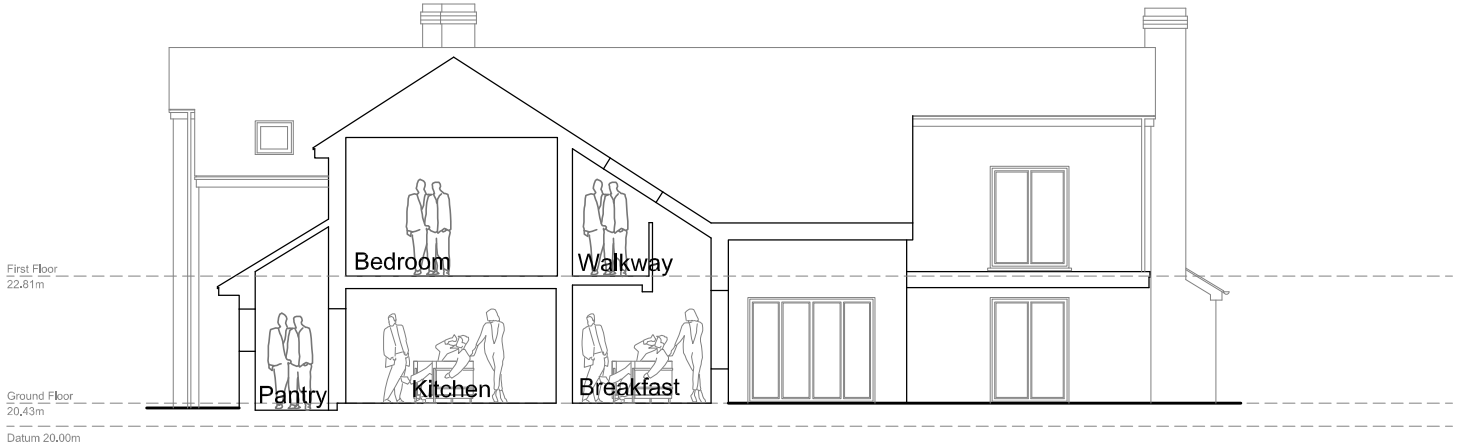

Existing Section BB

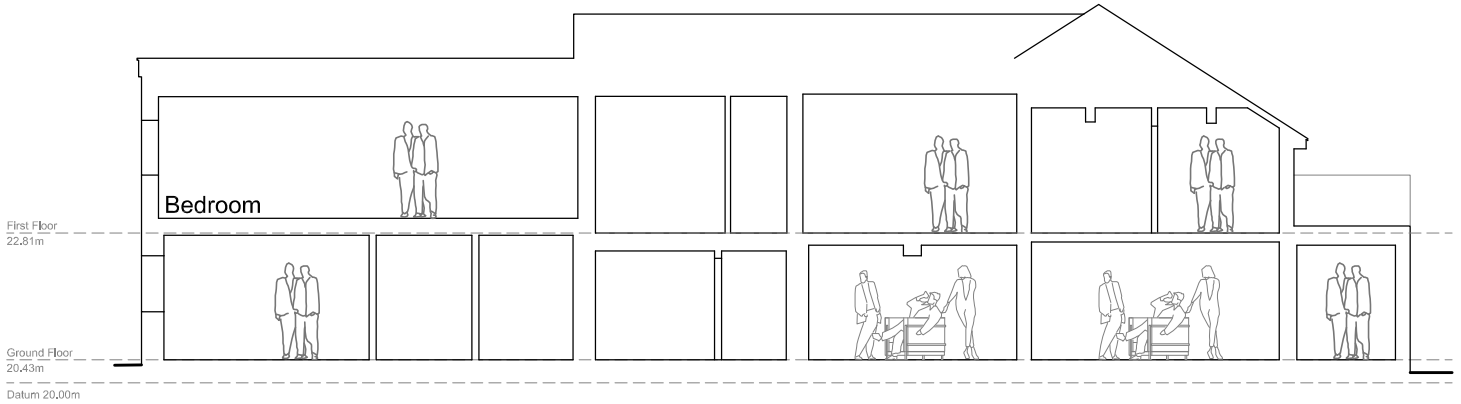

Existing Section AA

ISSUE TYPE	SUN ORIENTATION
PROPOSED SKETCH SCHEME DRAWINGS	

DRAWING	EXISTING SECTIONS	CLIENT	ANDREW DICKENS
PROJECT	CORNISH FARM, FRANCIS LANE, HOLT, WREXHAM. LL13 9YB		

DRAWING NUMBER	REV	SCALE	DATE
BR-2024-DICKENS-SU06		1: 100 @A3	13/05/2024

B R A R C H I T E C T U R E

The Stables, Colwyn Road, Craigside, Llandudno. LL30 3AL T: 07789 175903 E: info@brarchitecture.com W: www.brarchitecture.com

B R ARCHITECTURE