

SCALE 1: 100 at A1 DRAWING SIZE

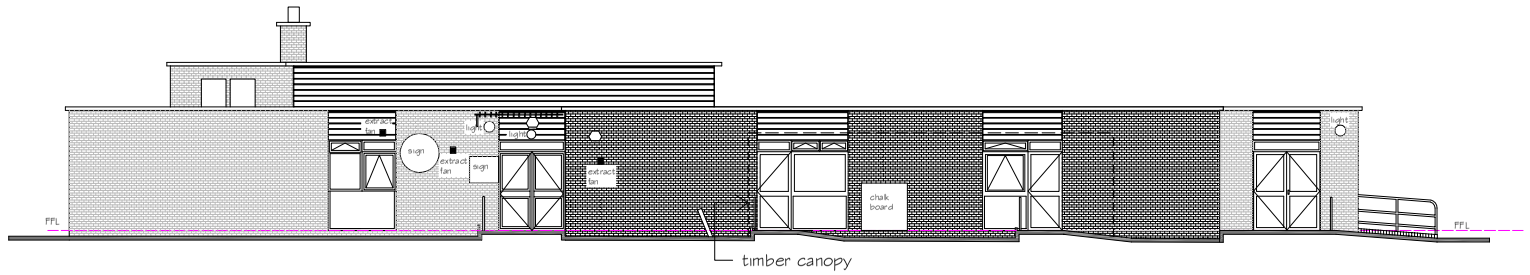


A SCALE 1:100

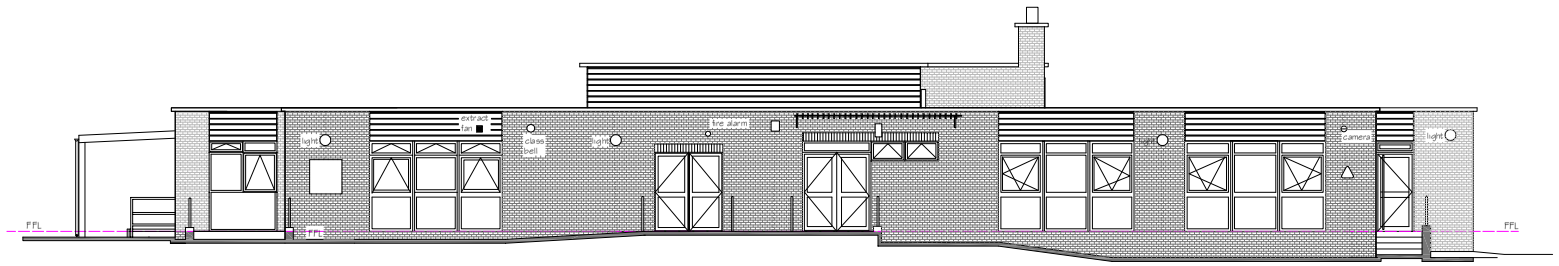

B




C

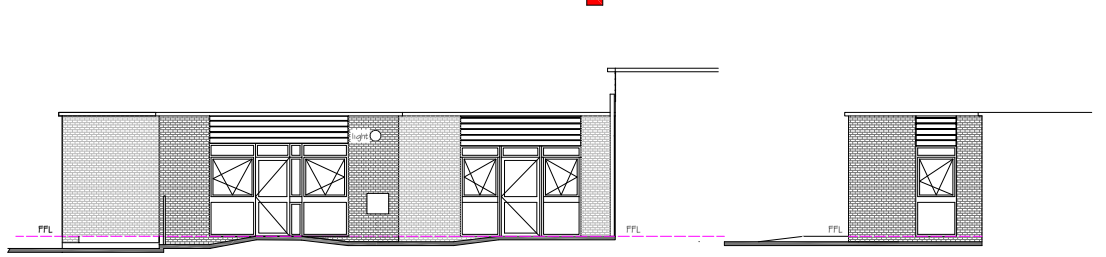


D


E

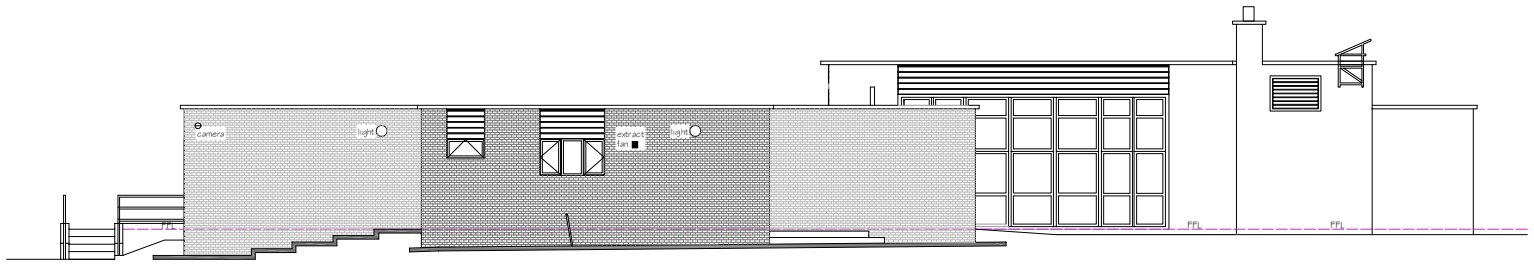


F

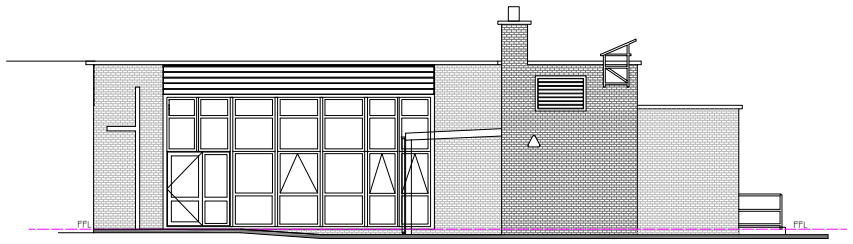


G

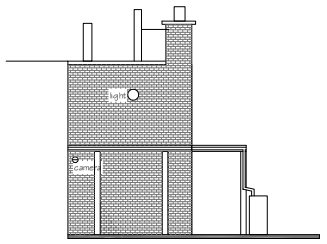

H

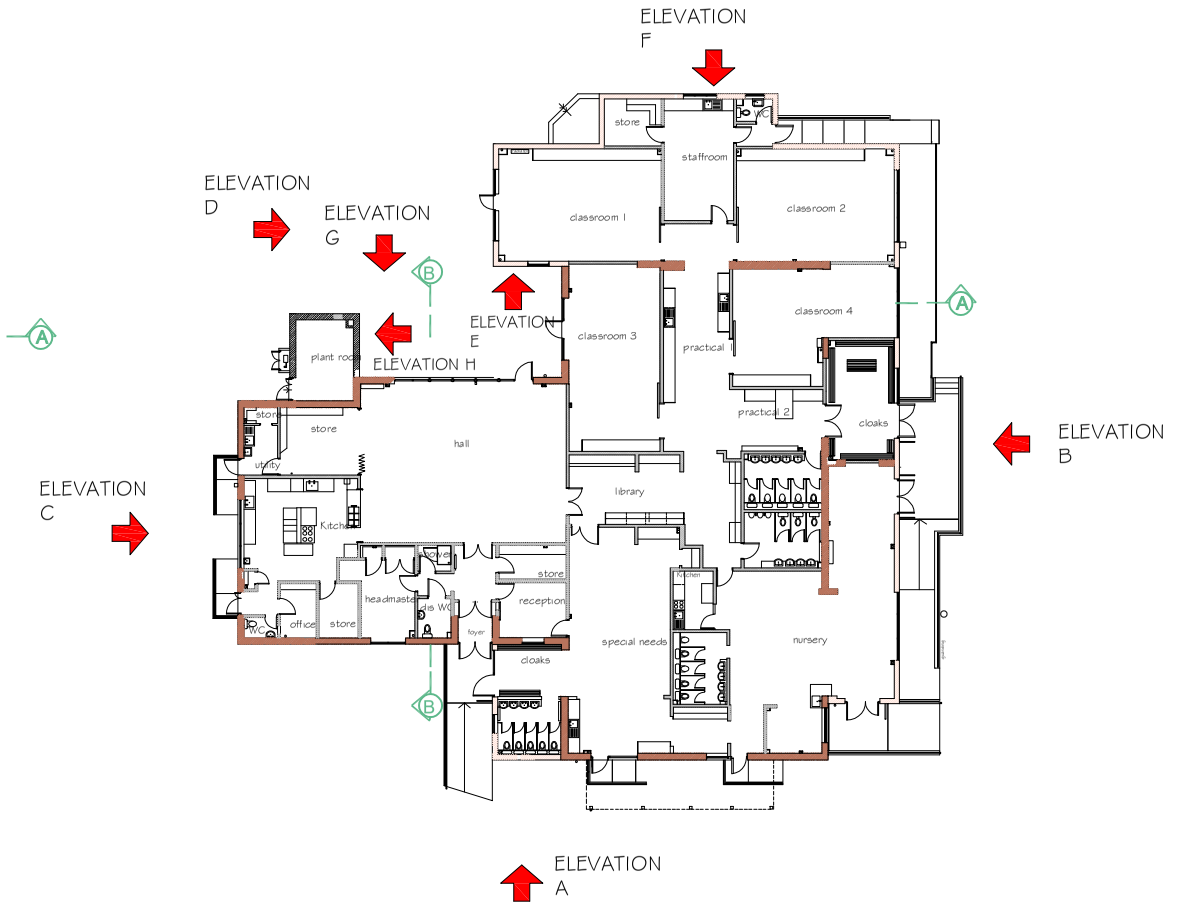

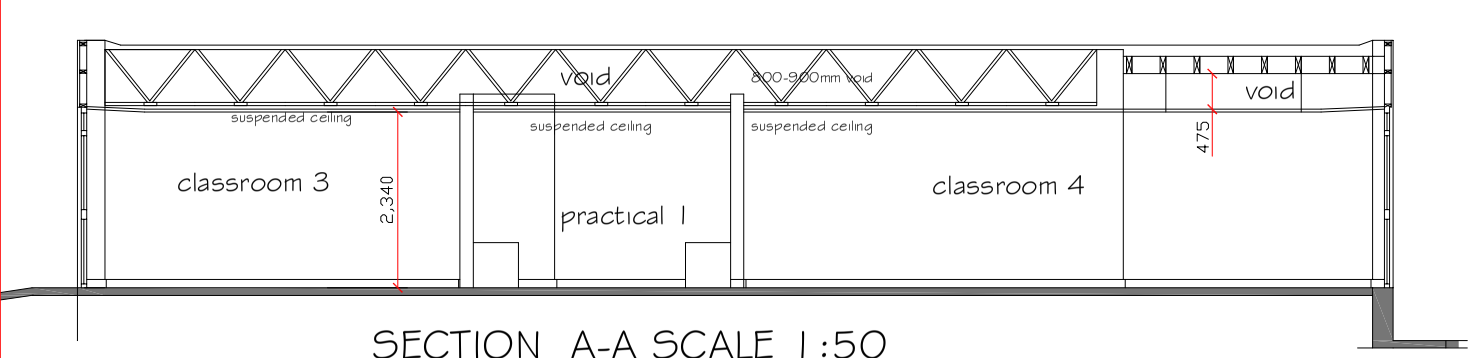

SECTION A-A SCALE 1:50



SECTION B-B SCALE 1:50

WREXHAM COUNTY BOROUGH COUNCIL.
Julie M Francis
Prif Swyddog Tai
Chief Housing Officer
Ruthin Road, Wrexham LL13 7TU
Ffordd Rhuthun, Wrecsam LL13 7TU

Project: Internal alterations to Existing School Site at Melyd Avenue , Johnstown, Wrexham, LL14 2TB			
Detail: EXISTING ELEVATIONS , EXISTING SECTION			
Drawn / Checked: P.H. / MAF	Date: February 2024	AutoCad File Ref:	
Scale: 1:100 1:50	Project No: PD2023/19	Dwg No: 03	Rev: