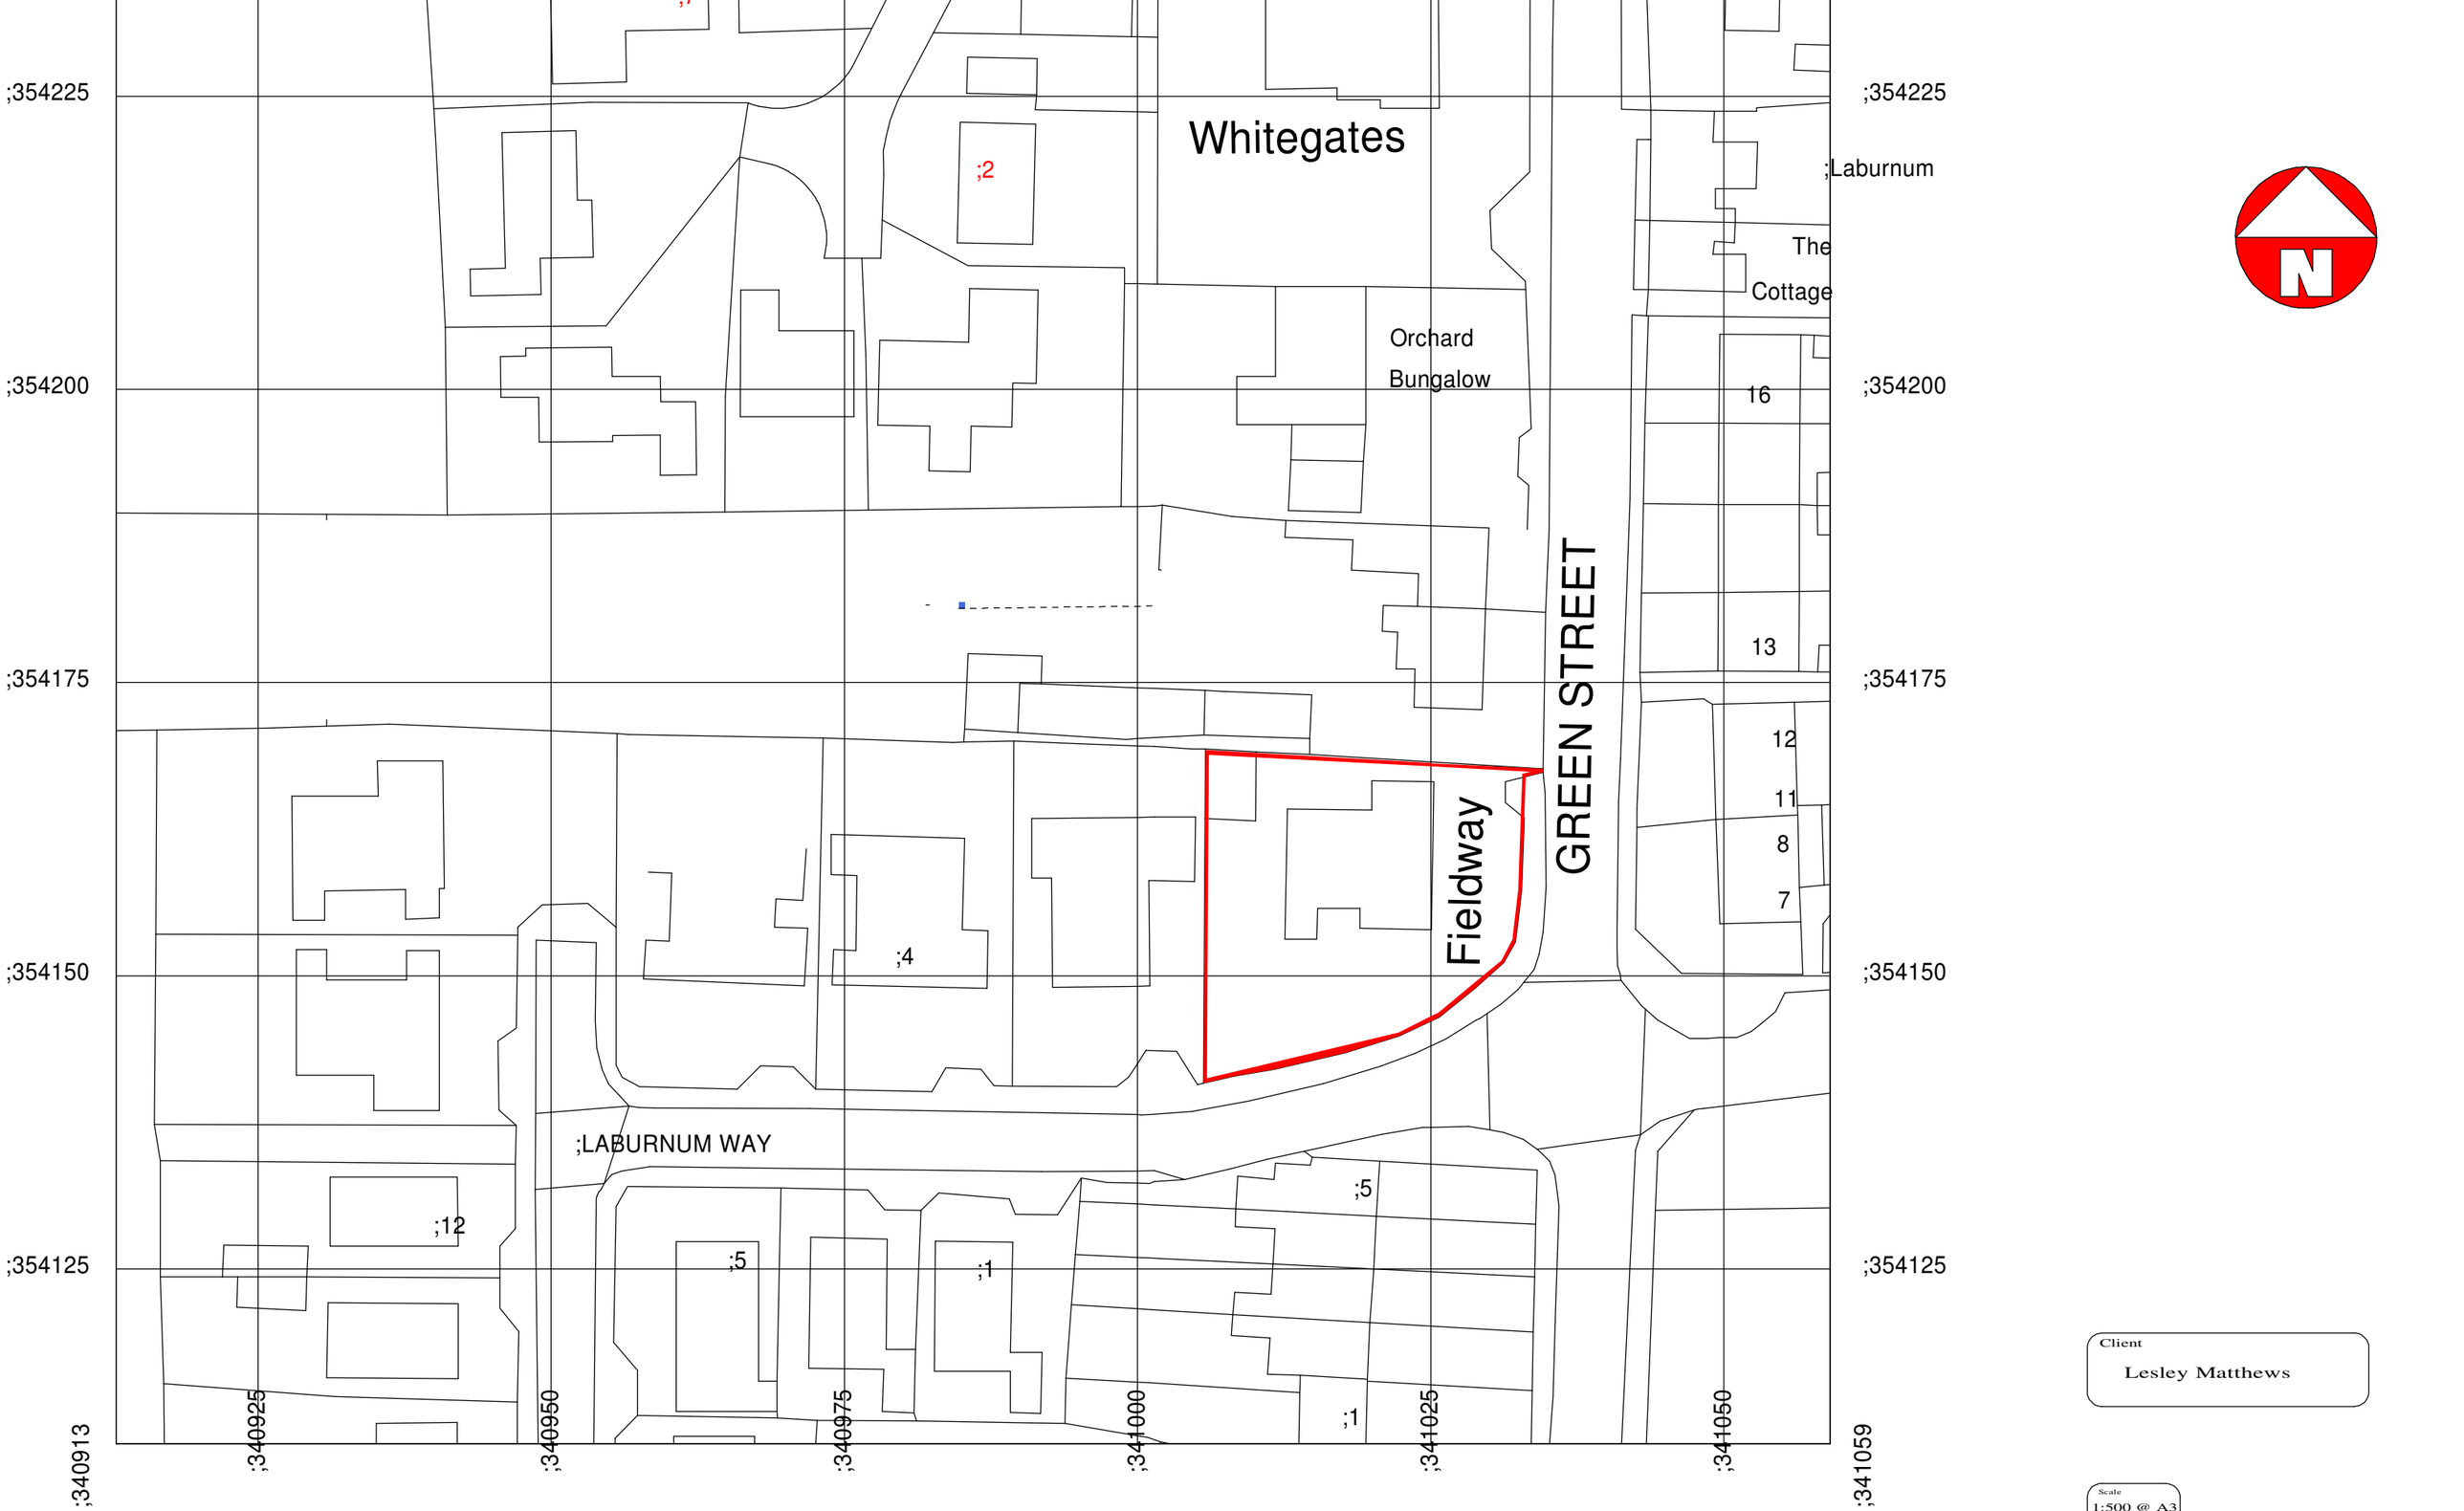


;® Crown copyright 2021 Ordnance Survey 100053143

Client
Lesley Matthews

Scale
1:500 @ A3

Project
Fieldway
Green Street
Holt