
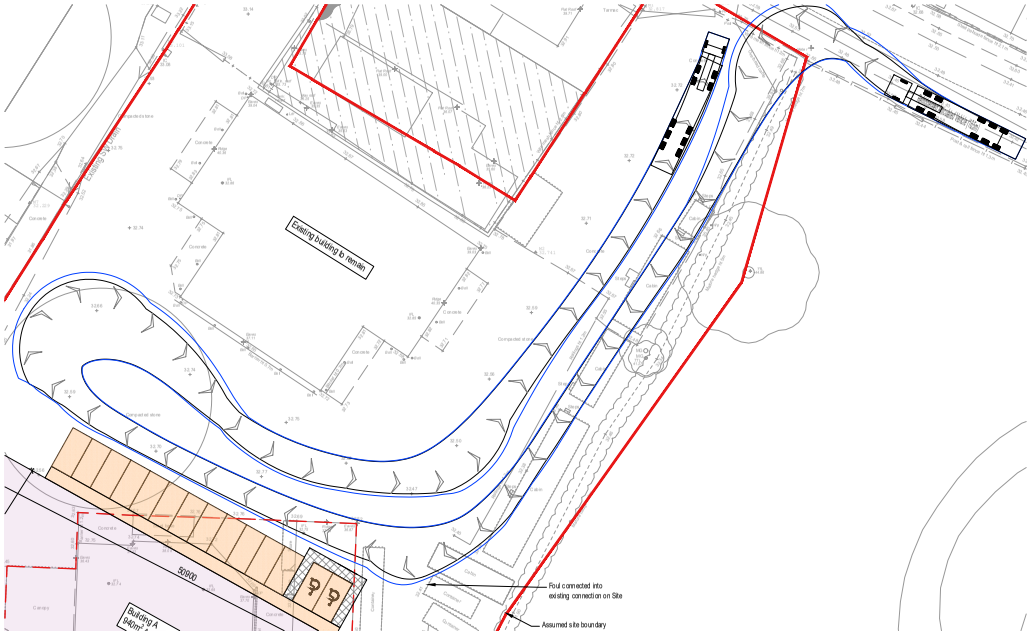



Vehicle Turning Left into Site and Leaving Turning Right

Scale 1:300

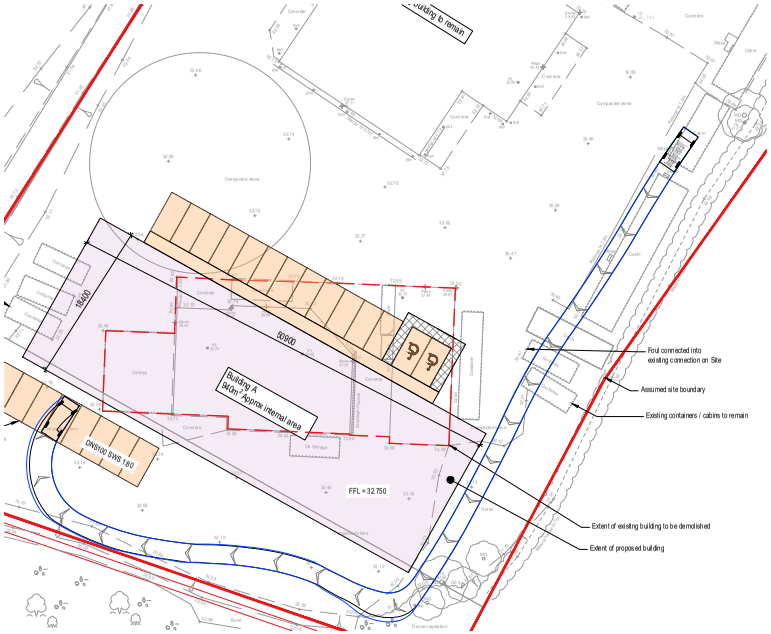


Vehicle Driving around Rear of Proposed Building

Scale 1:300

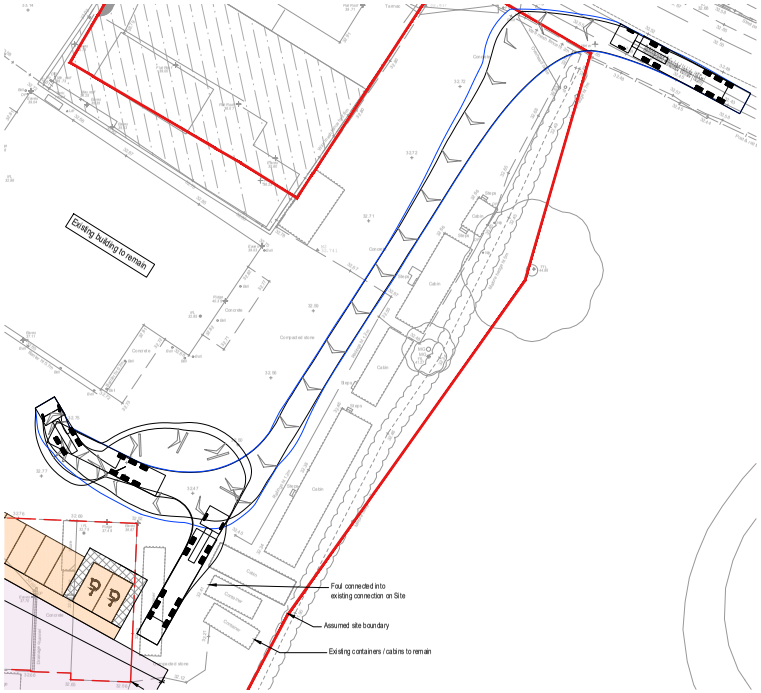

Vehicle Reversing into 5mx5m Door

Scale 1:300

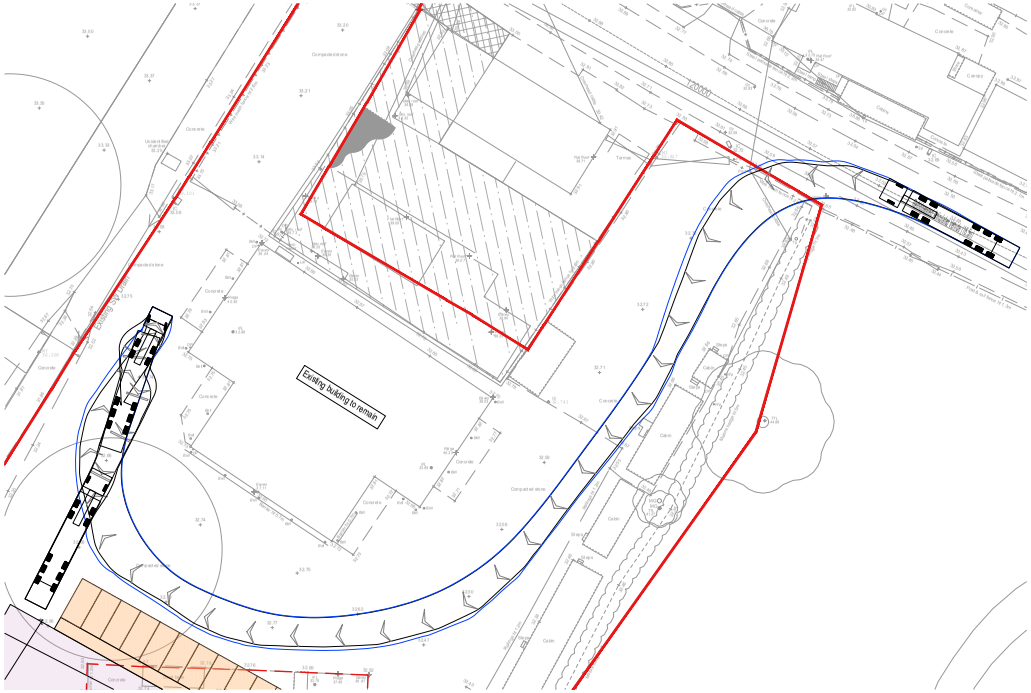

Vehicle Reversing into 5mx5m Door

Scale 1:300

Safety, Health & Environmental Information:

In addition to the hazards and risks normally associated with the types of work detailed on this drawing, please note the significant hazards identified by this symbol, and described below:

Construction:

-
-
-

Maintenance / Cleaning / Operation:

-
-
-

Demolition:

-
-
-

General Notes:

1. Do not scale from this drawing.
2. All dimensions are in millimetres (mm), all levels in metres (m) unless noted otherwise.
3. Discrepancies or omissions are to be reported to the Engineer prior to work commencing.
4. Materials and workmanship are to comply in all respects with current British Standard Specifications, Codes of Practice, and Building Regulations Approved Documents.
5. The copyright of this drawing is vested in the Engineer and must not be copied or reproduced without written consent.
6. The Contractor is to check and verify all building and site dimensions, levels and sewer invert levels at connection points before work commences.
7. This drawing is to be read in conjunction with all relevant specifications and drawings issued by the Engineer, Architect and other Specialists.

Rev	By / Chkd	Date	Description
P01	ZJ / BW	09.05.24	Planning Issue

PLANNING DRAWING
To be used for planning purposes only

Client

R & R Engineering

BarnsleyMarshall Limited
4 & 5 Prior Wharf,
Harris Business Park,
Stoke Prior,
Worcestershire, B60 4FG

Tel: 01905 330550
Email: design@barnsleymarshall.co.uk
Web: www.barnsleymarshall.co.uk

Project

New Workshop
Oak Road, Wrexham
LL13 9RG

Drawing

Vehicle Tracking

By	ZJ	Date	07.05.24
Drawing No.			Revision
RNW-BML-XX-XX-DR-S-1001			P01
BML Job No.			Status
968-04			-

Drawing Scale at A1: 1:300

CAD Filename: