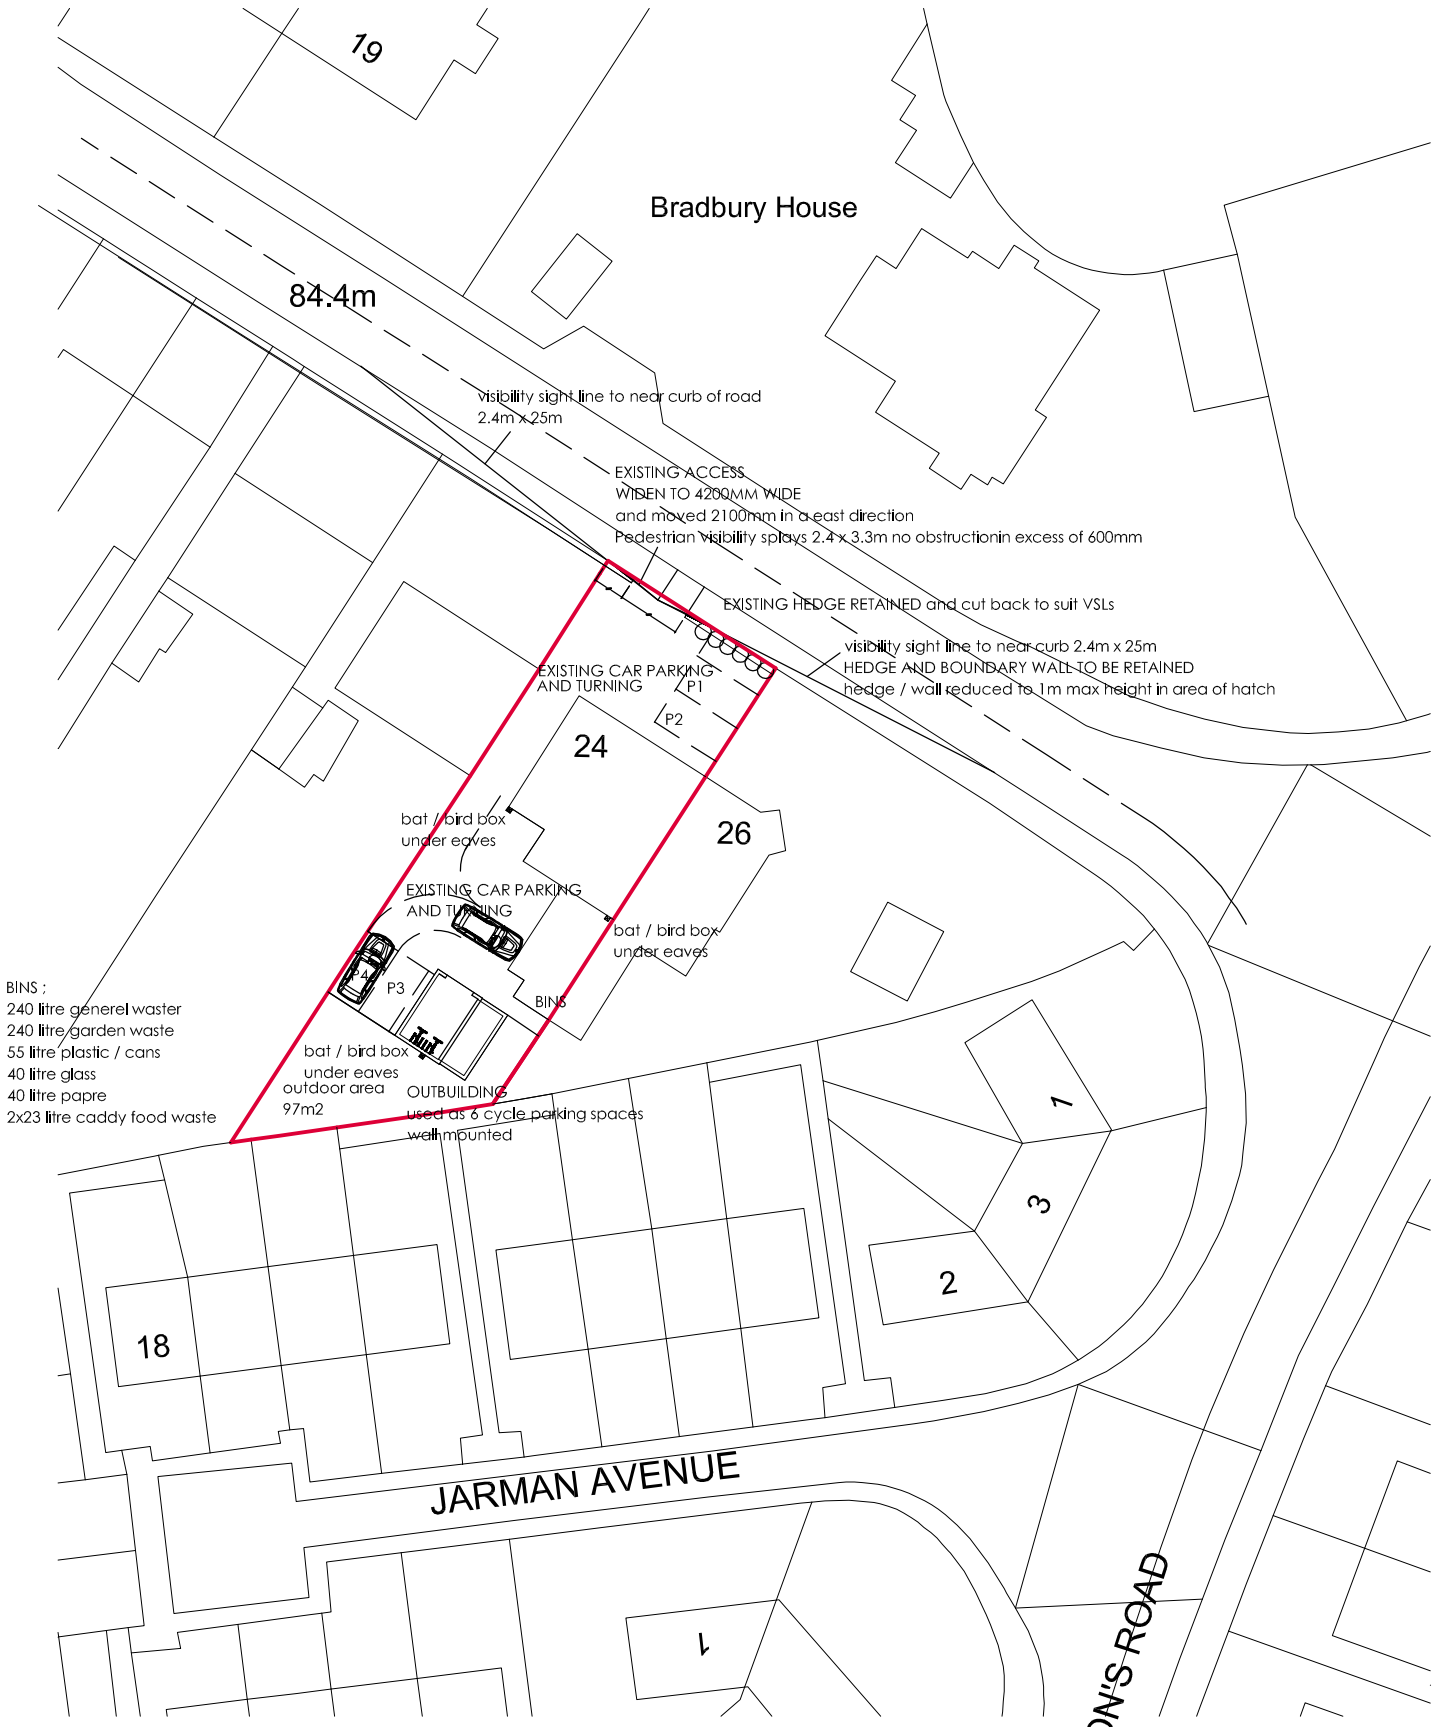



Ordnance Survey, (c) Crown Copyright 2024. All rights reserved. Licence number 100022432

NORTH

© All drawings are copyright of EDGE Architects NW Ltd.

EDGE ARCHITECTS

RIBA Chartered Practice
EDGE Architects NW Ltd.
10 Everard Road, Rhos on Sea
Conwy, LL28 4EY
01745 585517
info@edge-architects.com

**CLIENT:**
MR ANDREW SAIDU

**ADDRESS:**
24 SAILSBURY ROAD
WREXHAM

**PROJECT:**
PROPOSED CONVERSION TO CLASS 2
Block plan

**DRAWING No:**
24.CON-088-B1
rev f

**DATE:** FEB 2024
**SCALE:** 1:500 @A3