

GCN Fencing Plan

Site: Plot 3a, Wrexham Industrial Estate
NGR: SJ 39340 50457
Author: Tom Kenwright
Date: 18/06/2024

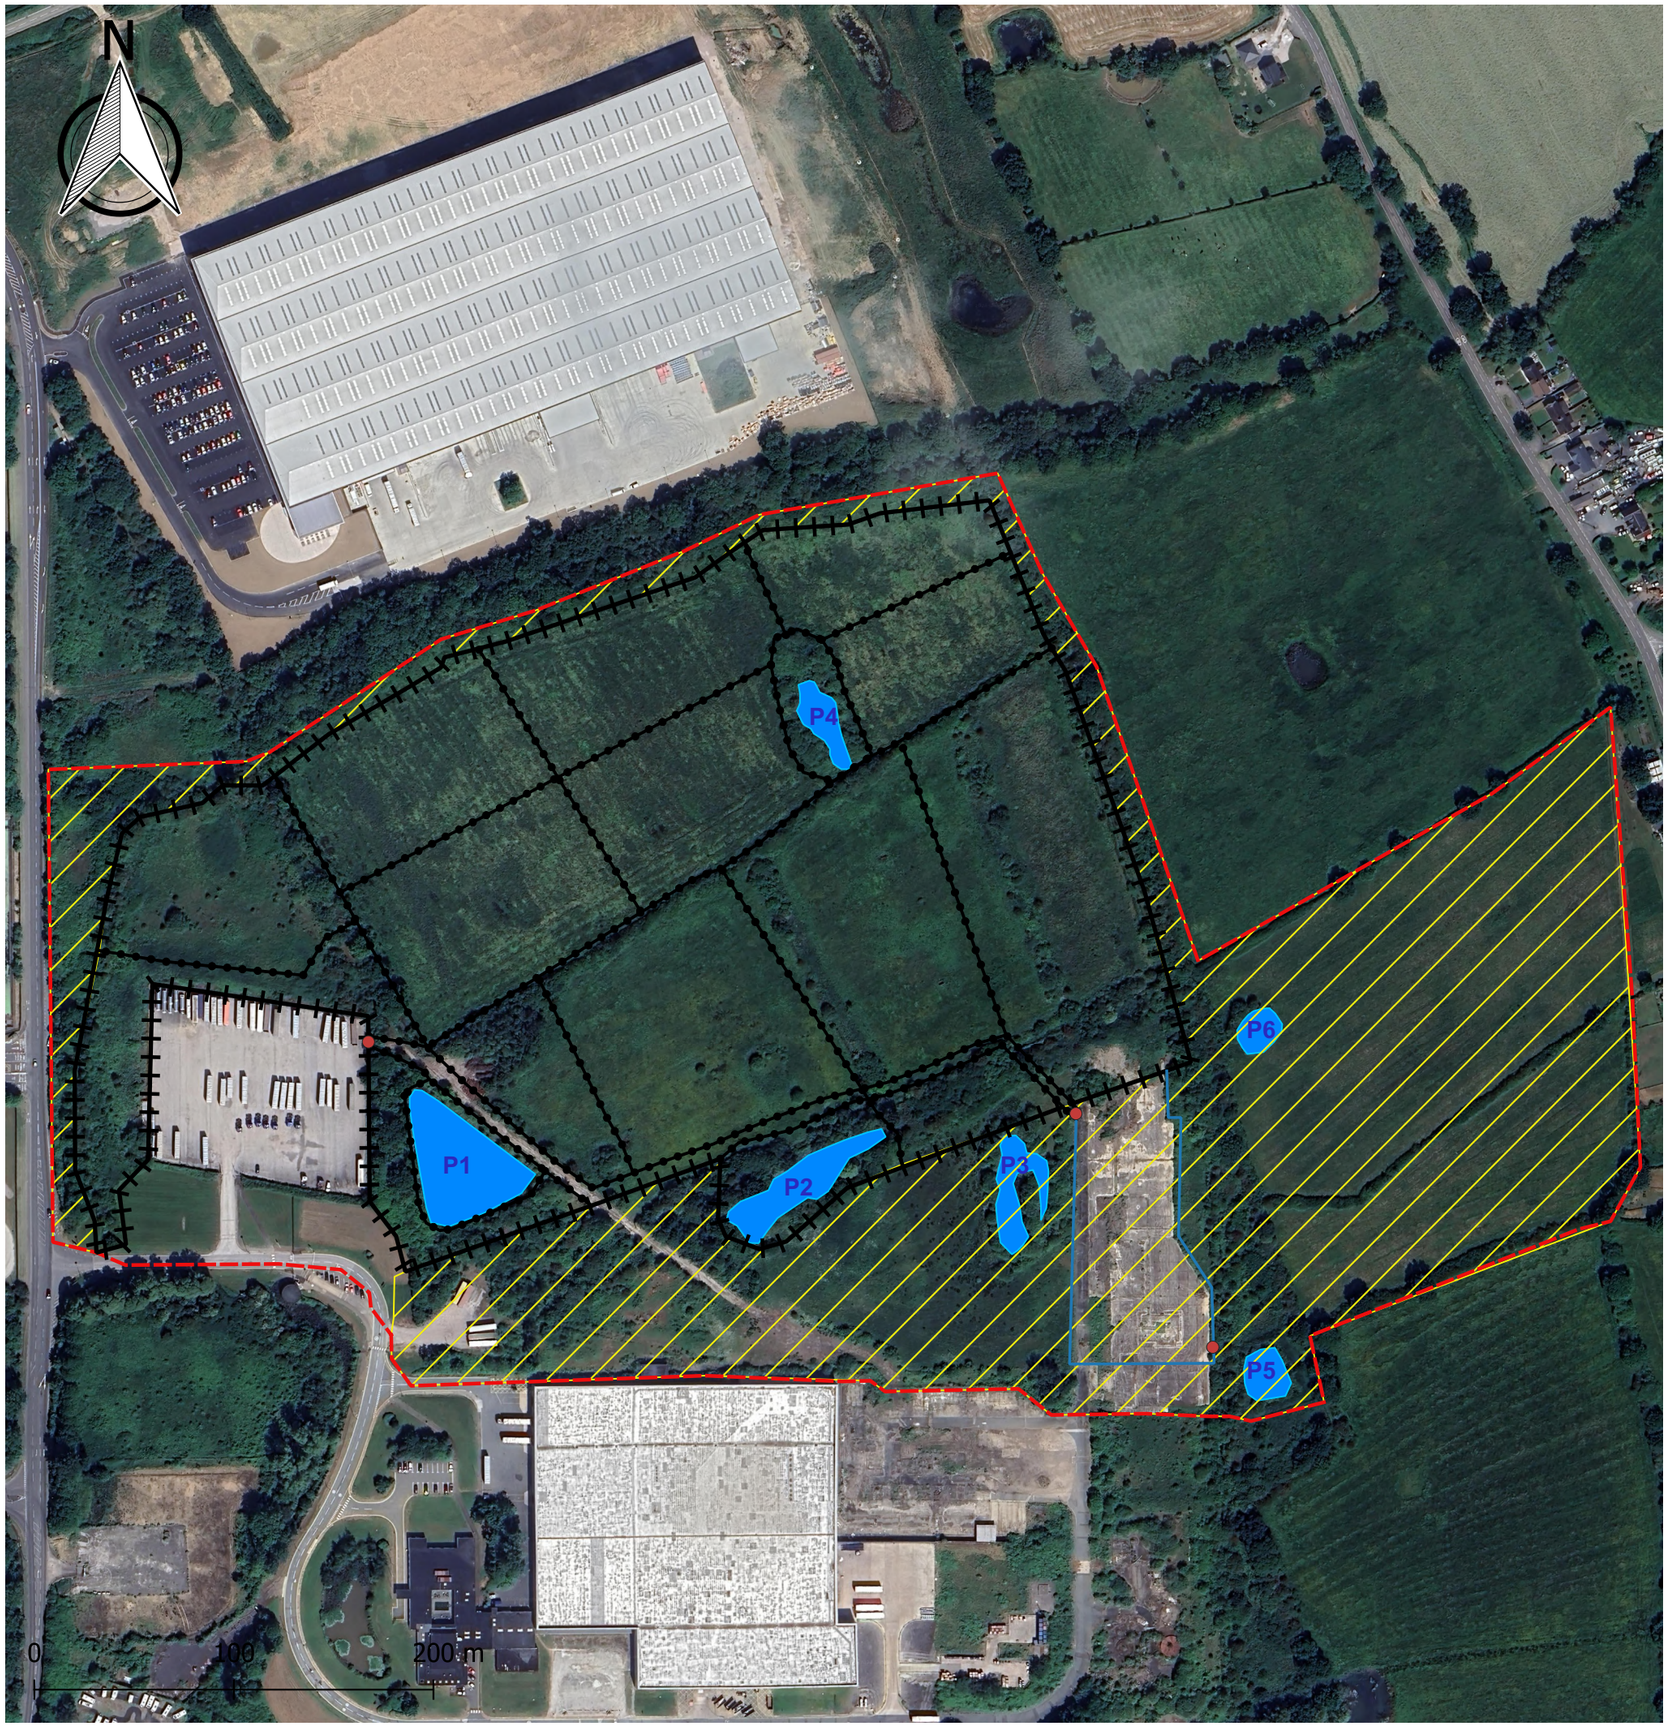

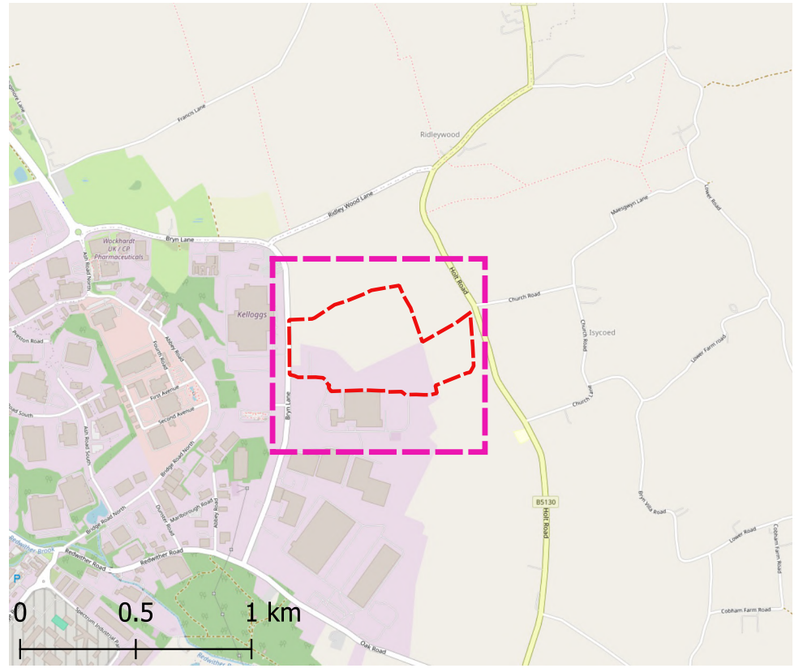

KEY:

- Site boudnary
- Perimeter ring fencing (in place for entire construction period)
- Drift fencing (in place for trapping period only)
- Retained ecology area and GCN translocation zone
- Newt grid
- One-way fencing

Map data © 2021 Google, Imagery © 2021 Google

THIS PLAN IS BASED UPON OpenStreetMap® AND IS OPEN DATA, LICENSED UNDER THE OPEN DATA COMMONS OPEN DATABASE LICENCE (ODbl) BY THE OpenStreetMap FOUNDATION.

THIS PLAN IS ISSUED BY UNITED ENVIRONMENTAL SERVICES LTD SUBJECT TO THE CONDITION THAT IT IS NOT COPIED EITHER IN WHOLE OR IN PART OR DISCLOSED TO THIRD PARTIES UNLESS PRIOR WRITTEN AUTHORISTATION IS GIVEN.