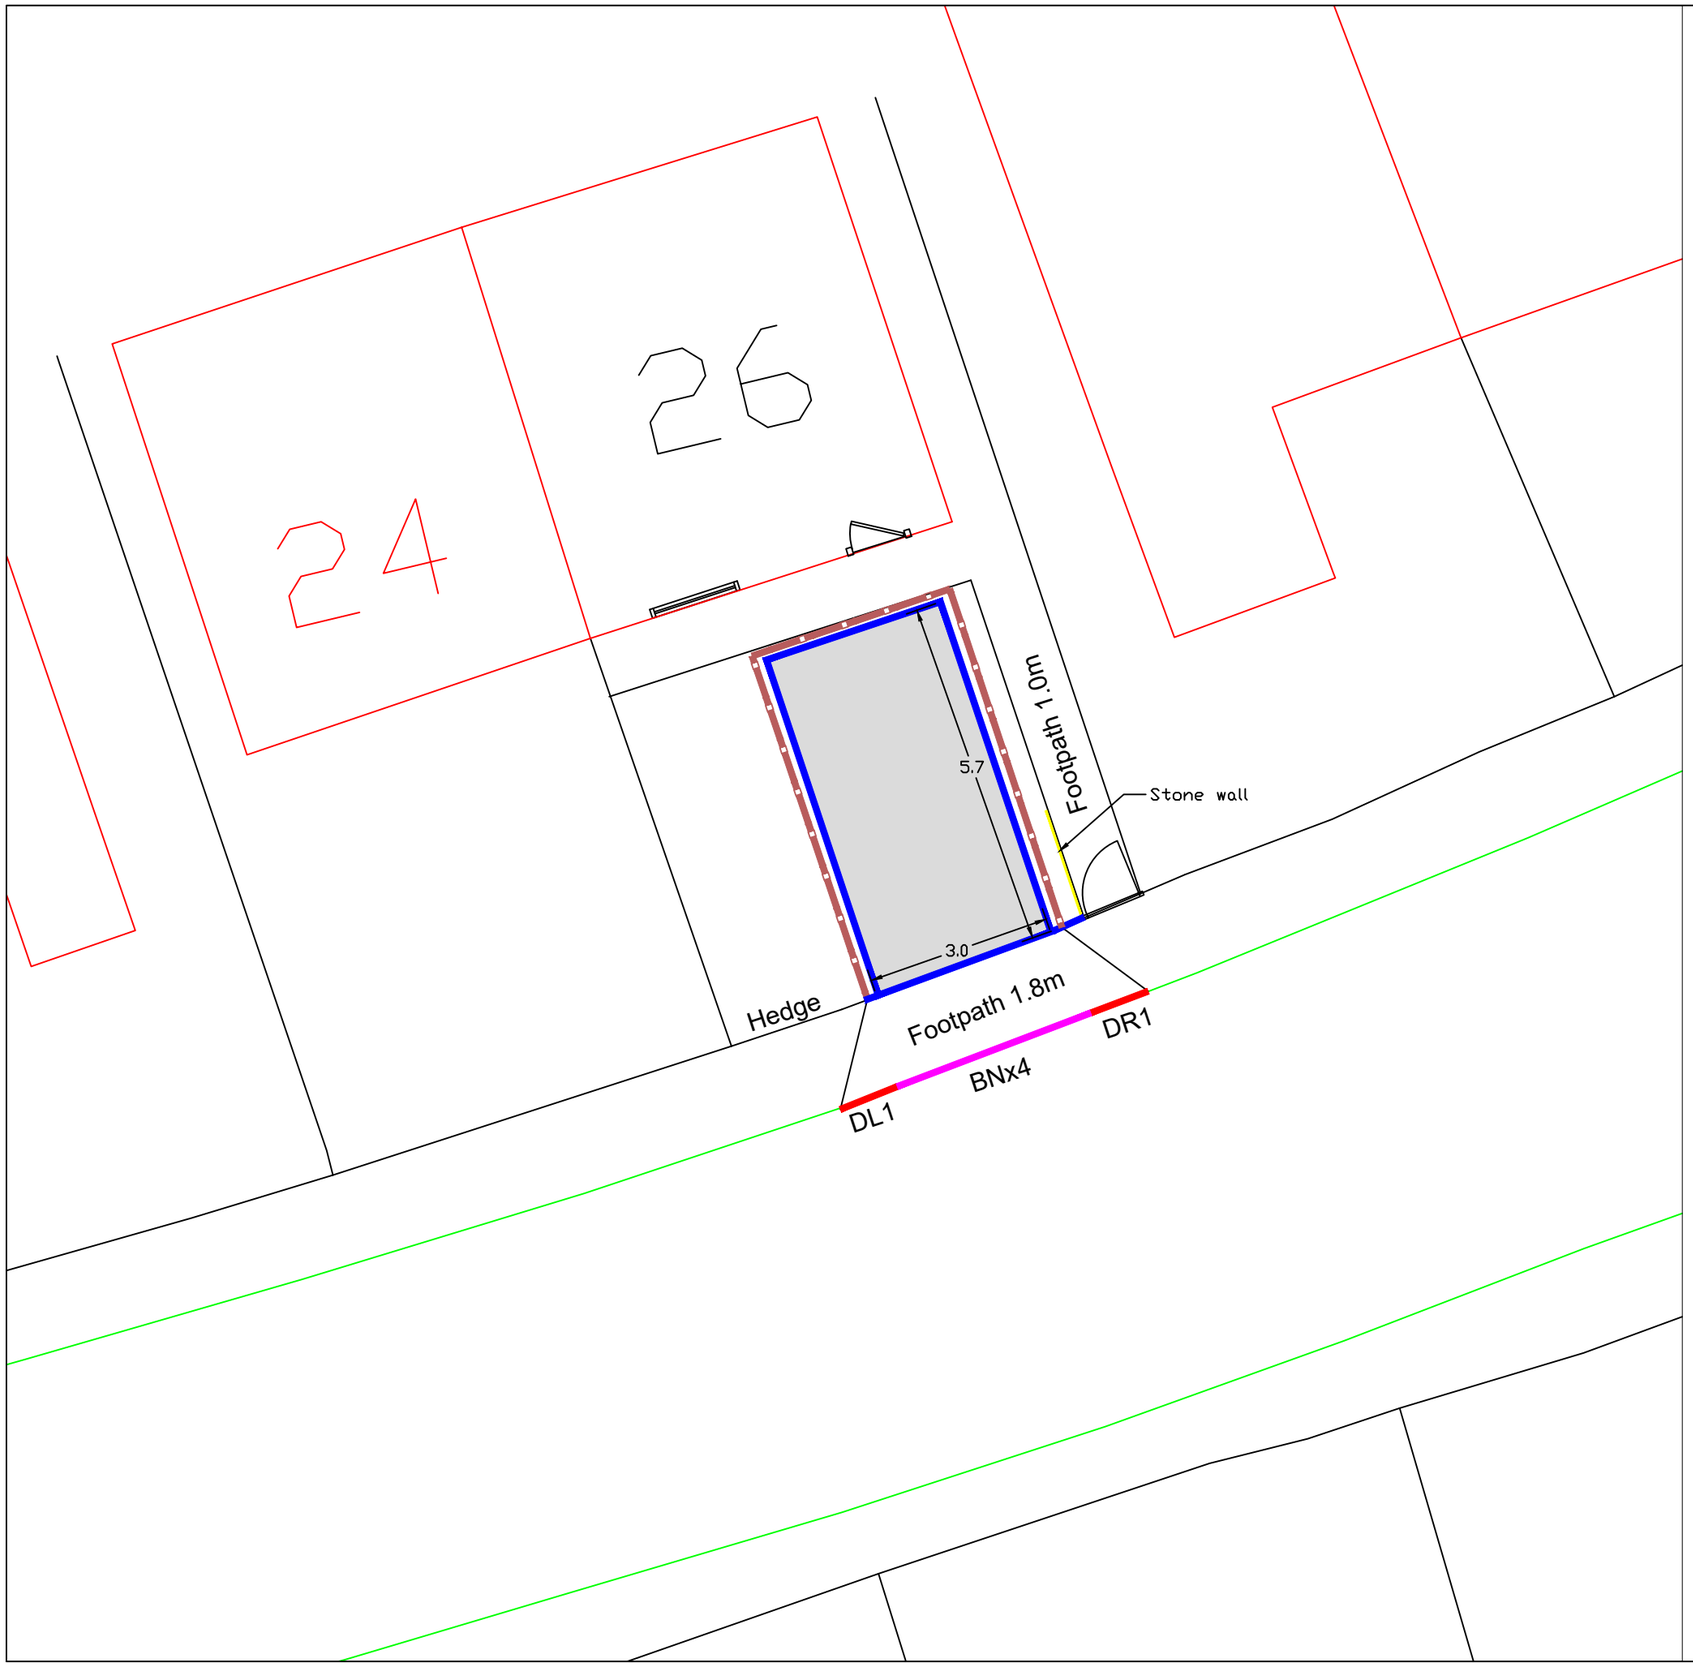



Notes

Hardstanding 5.7m x 3.0m
Dropped kerb required
Double gravel board with fence over required

It is prohibited to remove hedges or trees during the nesting season, (Approx mid-March to September)

Check for Virgin Media cables in footway and garden areas

KEY

- Double gravel board with fencing over
- 600x900x63mm precast concrete paving flag laid vertical
- Precast Concrete BN Kerb 125 x 150mm
- Precast Concrete DL1/DR1 Kerb
- Precast Concrete EBN Kerb

HARDSTANDING SPECIFICATION

Surface Course, Dense Bitumen Macadam, 10mm nominal size,depth 40mm
Binder Course, Dense Bitumen Macadam, 20mm nominal size,depth 60mm
Sub-base, Granular Sub-base Type1 ,depth 300mm

FOOTWAY SPECIFICATION

Surface Course, Dense Bitumen Macadam, 10mm nominal size,depth 20mm
Binder Course, Dense Bitumen Macadam, 20mm nominal size,depth 60mm
Sub-base, Granular Sub-base Type1 ,depth 150mm

All setting out to be agreed with WCBC prior to commencing works on site

WREXHAM COUNTY BOROUGH COUNCIL
Housing Services,
Housing and Public Protection Department,
Ruthin Road,
Wrexham.
LL13 7TU
Tel: (01978) 315300 Fax: (01978) 315355

| | | | |
|---|---|---|---|
| Project: 26 Wheatsheaf Lane | | | |
| Detail: Proposed Hardstanding and dropped kerb | | | |
| Drawn By: AJ | Date: April 2024 | Checked By: | |
| Scale: 1:200@A3 1:2500@A3 | Project No: 2324677 | Dwg No: 01 | Rev: Preliminary |

26 Wheatsheaf Lane