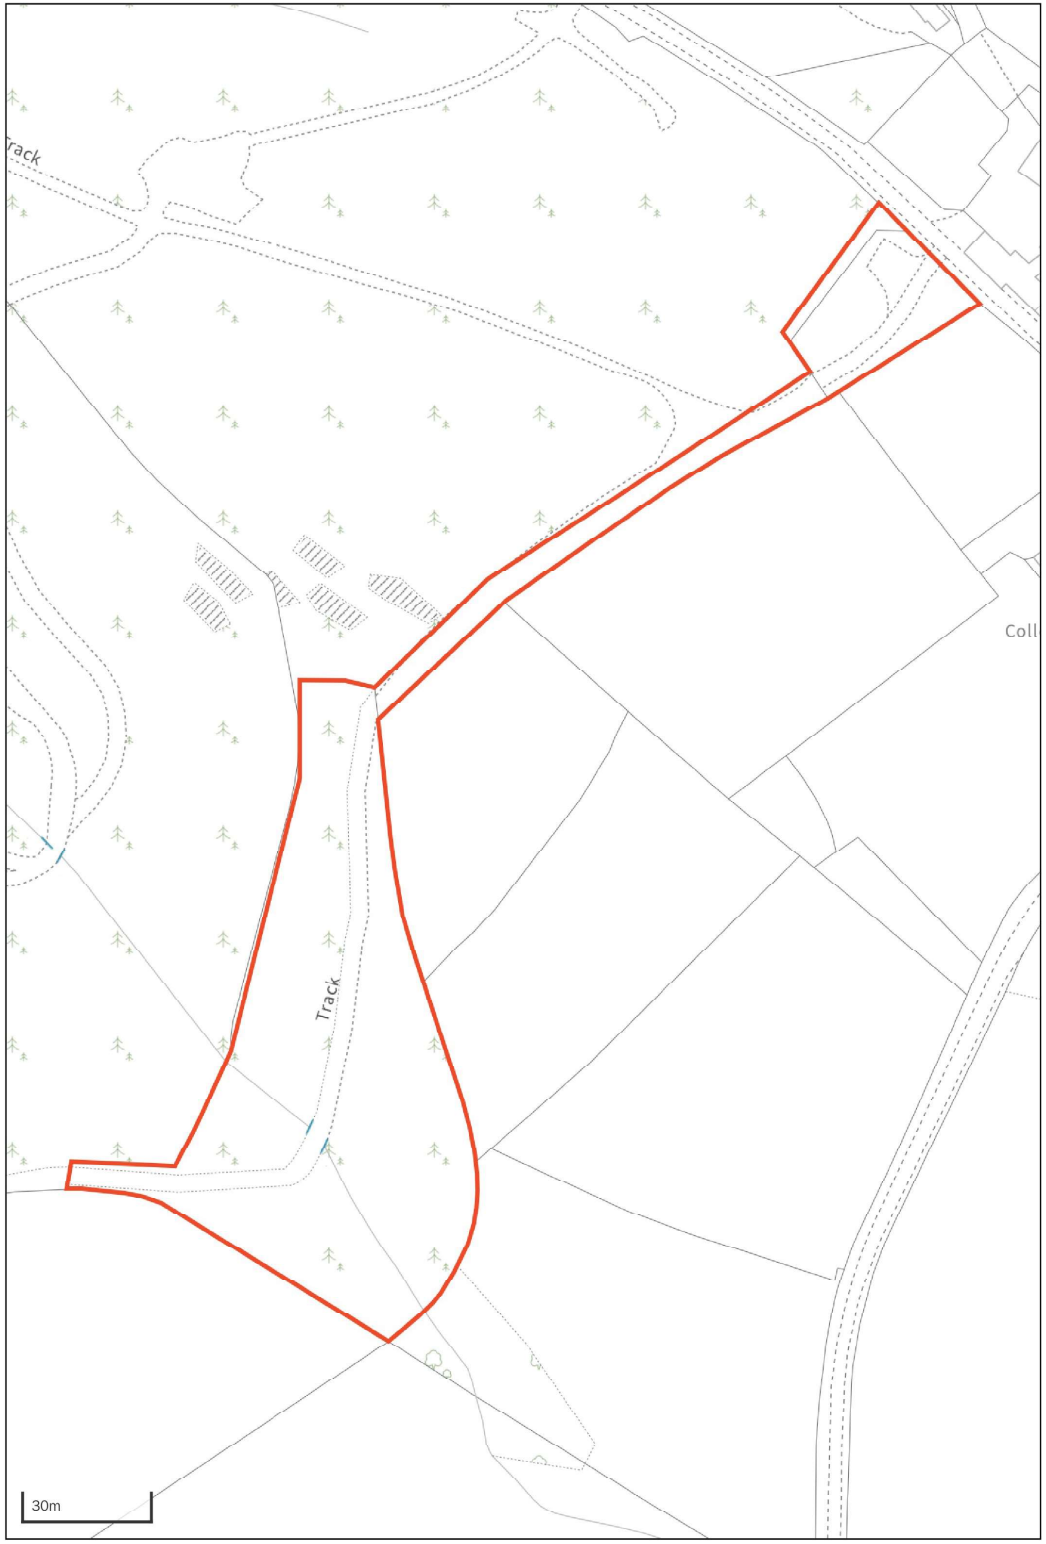


© Crown copyright and database rights 2017 Ordnance Survey 100062396

0 25 50 100

DIOGEL

Your Home, Your Safe Place, Your World

adam@diogelarchitecture.co.uk / +44 (0)1248 800 321

Project Title

Retention of Shepherds Hut

Client Name

Alison Hughes

Project Address

The Grannery, LL20 7BY

Additional Notes

REV	Date	Description	Issued

Title

Site Location Plan

Drawing No.

1292 - 02-01-01

Scale	*Date*	*Drawn by*
1 : 1250	17/07/24	AM

© Copyright Diogel Architecture. All dimensions to be checked and verified on site. This drawing is to be read in conjunction with all other relevant drawings and specifications. Any discrepancies in the drawings are to be reported immediately to Diogel Architecture. This drawing is not to be used for construction or sales purposes unless marked 'Issued for construction'.

Dimensions and area schedules are subject to change.