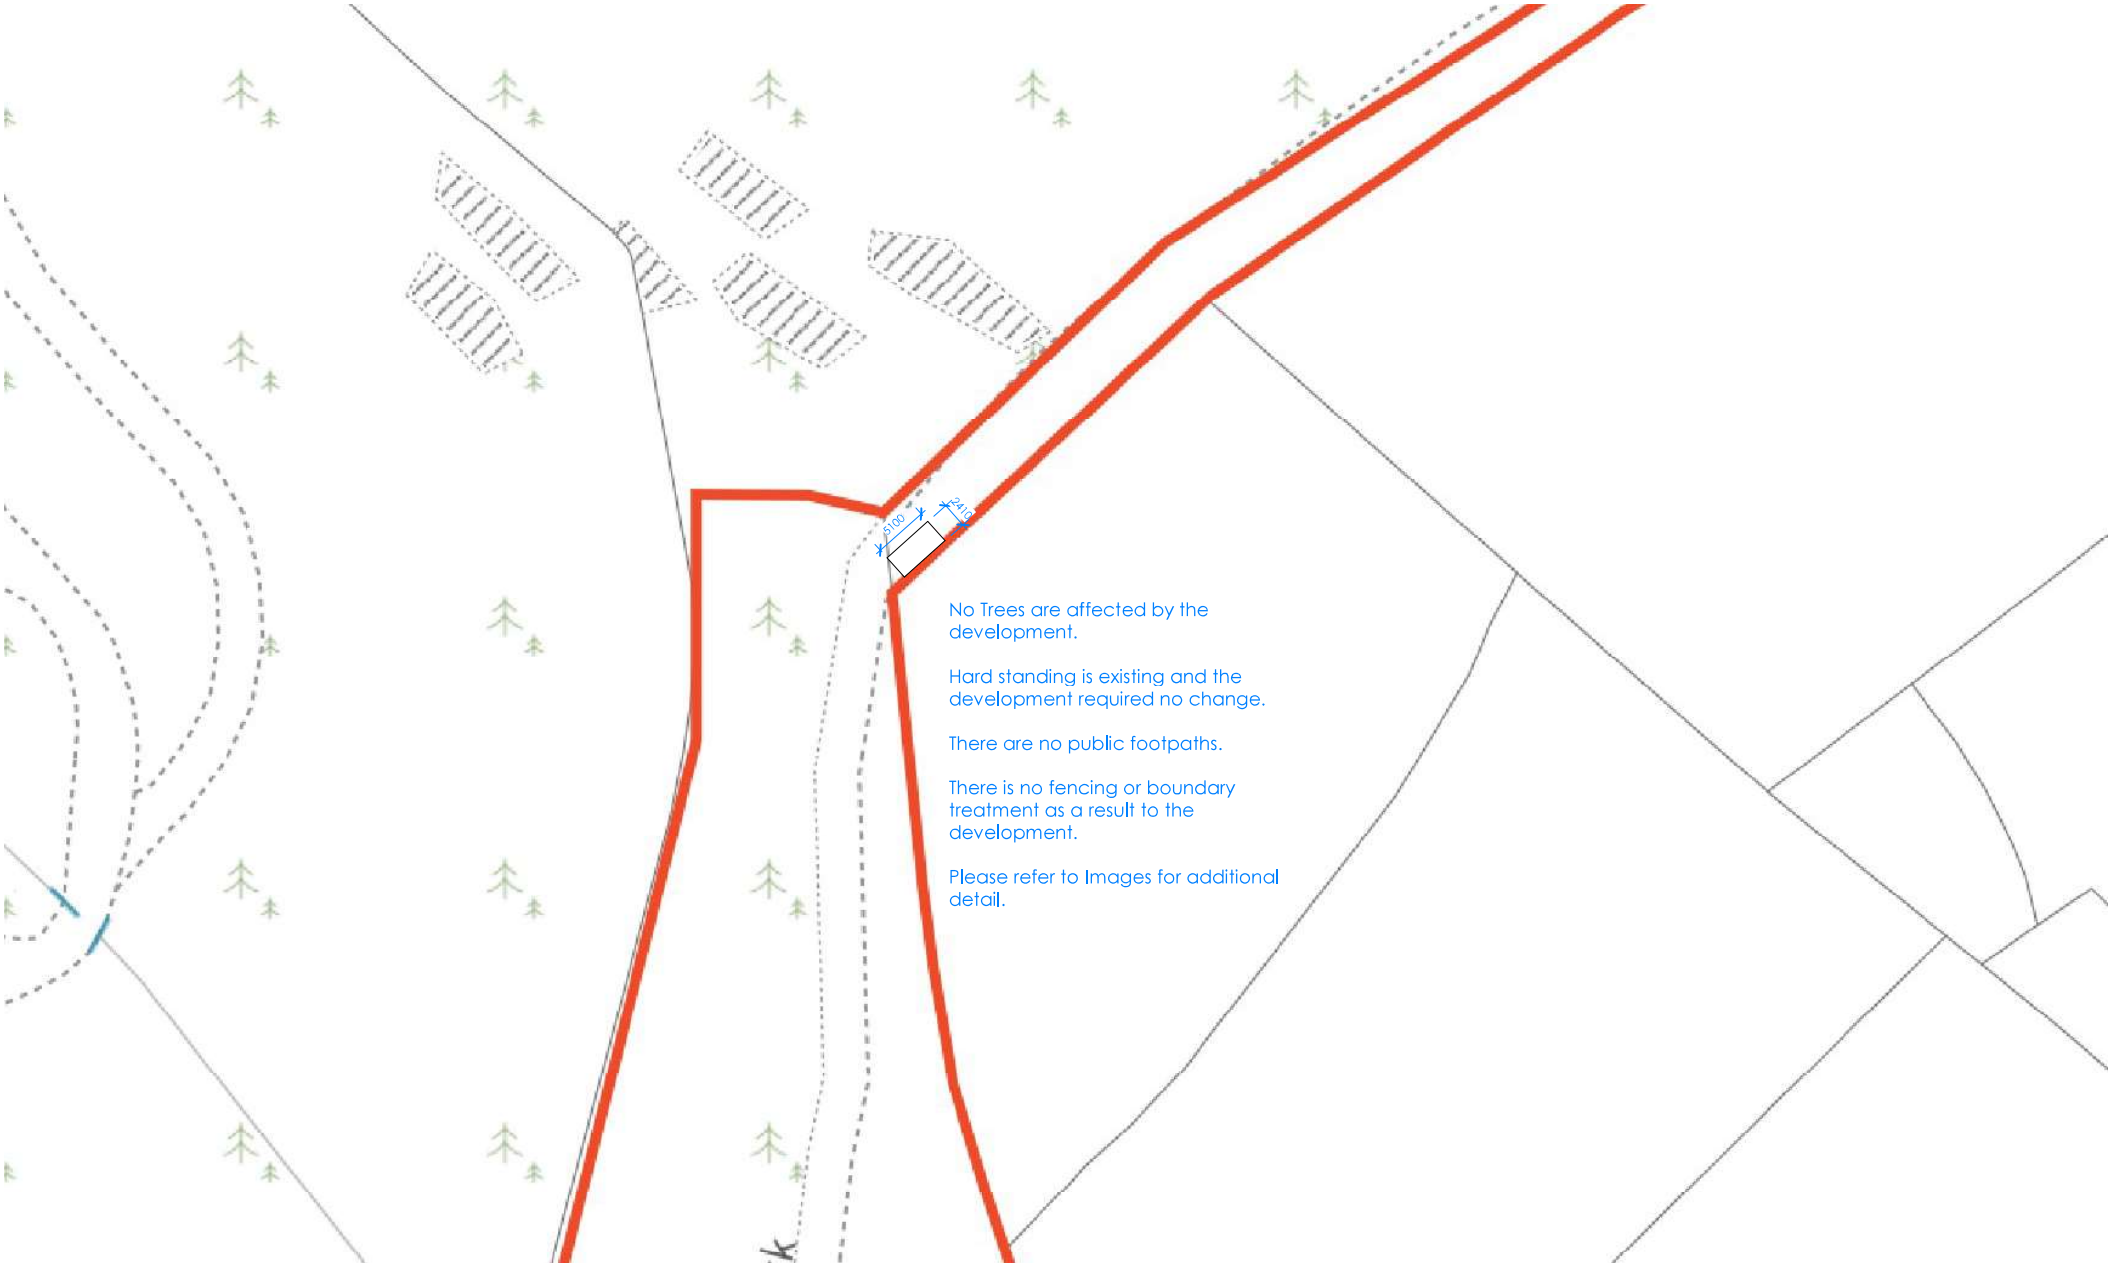


No Trees are affected by the development.

Hard standing is existing and the development required no change.

There are no public footpaths.

There is no fencing or boundary treatment as a result to the development.

Please refer to Images for additional detail.

CLIENT:

Alison Hughes

© Copyright Diogel Architecture. All dimensions to be checked and verified on site. This drawing is to be read in conjunction with all other relevant drawings and specifications. Any discrepancies in the drawings are to be reported immediately to Diogel Architecture. This drawing is not to be used for construction or sales purposes unless marked 'issued for construction'.

Dimensions and area schedules are subject to change.

DIOGEL

Your Home, Your Safe Place, Your World

adam@diogelarchitecture.co.uk / +44 (0)1248 800 321

REV	DESCRIPTION	DATE

Retention of Shepherds Hut
The Grannery, LL20 7BY
Site Layout Plan

REVISION

SCALE: 1 : 500

DRAWN: AM

JOB / DRAWING No.

1292-02-02-01