



Existing Block Plan
1 : 500

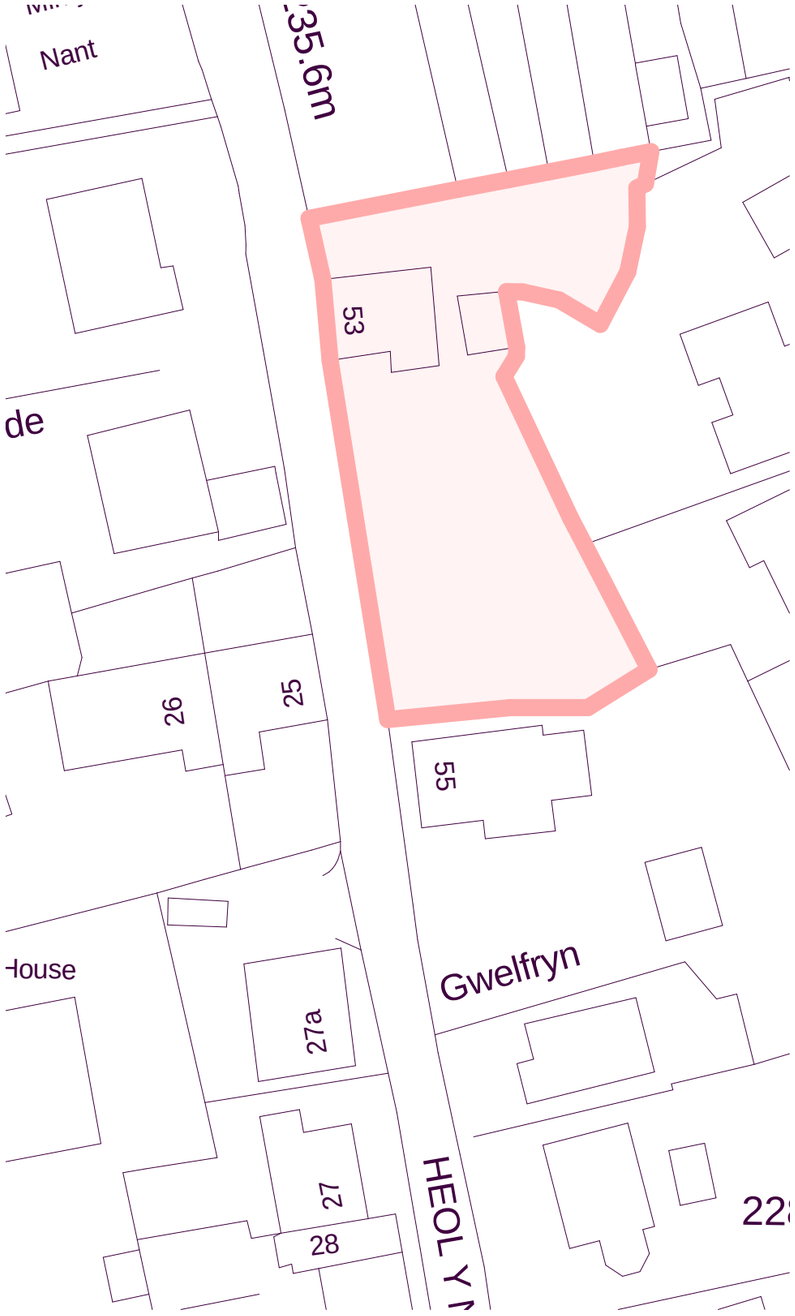

Existing Location Plan - OS SJ3935
1 : 2500

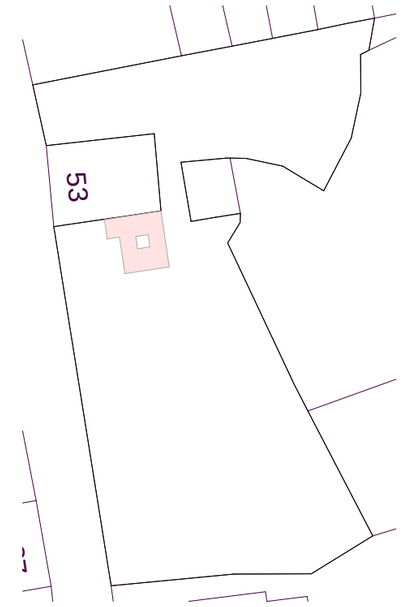

Proposed Block Plan
1 : 500

The Contractor is responsible for checking all dimensions - any discrepancy to be brought to the attention of the client before proceeding with the work.

Where an item is covered by drawings of different scales, the larger scale drawing takes precedence.

Do not scale drawings - measured dimensions to be worked in all cases.

Revisions:
04/07/24 - Proposed Block Plan added

BH ARCHITECTS LTD.
Barden • Queen Street • Treuddyn • Near Mold • Flintshire • CH7 4LU
Company Number 9280139
tel. 07970 771547 email. bharch@hotmail.com

site address
53 Nant Road • Coedpoeth • Wrexham • LL11 3TF

project
Proposed Single Storey Extension

description & scale
Location and Block Plans -
Scale as shown when printed at A3

date	project number	drawing number	revision
Apr. 2024	22/214	CJ/01	B