# Plas Power Solar and Energy Storage Project

## 2.0.2 - 2.0.3 Indicative Site Layout Plans

June 2024

DNS Ref: DNS/3253253



# Schedule of plans included in this document


| Document Ref | Document Title | Drawing Reference |
|---|---|---|
| **2.0.2** | **Indicative Site Layout Plan (Solar and Battery)** | **LP2-PDL** |
| **2.0.3** | **Indicative Site Layout Plan (Solar)** | **LP2-PDL-S** |



Safety
Integrity
Respect
Sustainability
Drive

# GBR_Plas Power Solar & Battery Project_LP2 - Indicative Site layout_15


Area 1,355,959 m2 (335.06 acres)

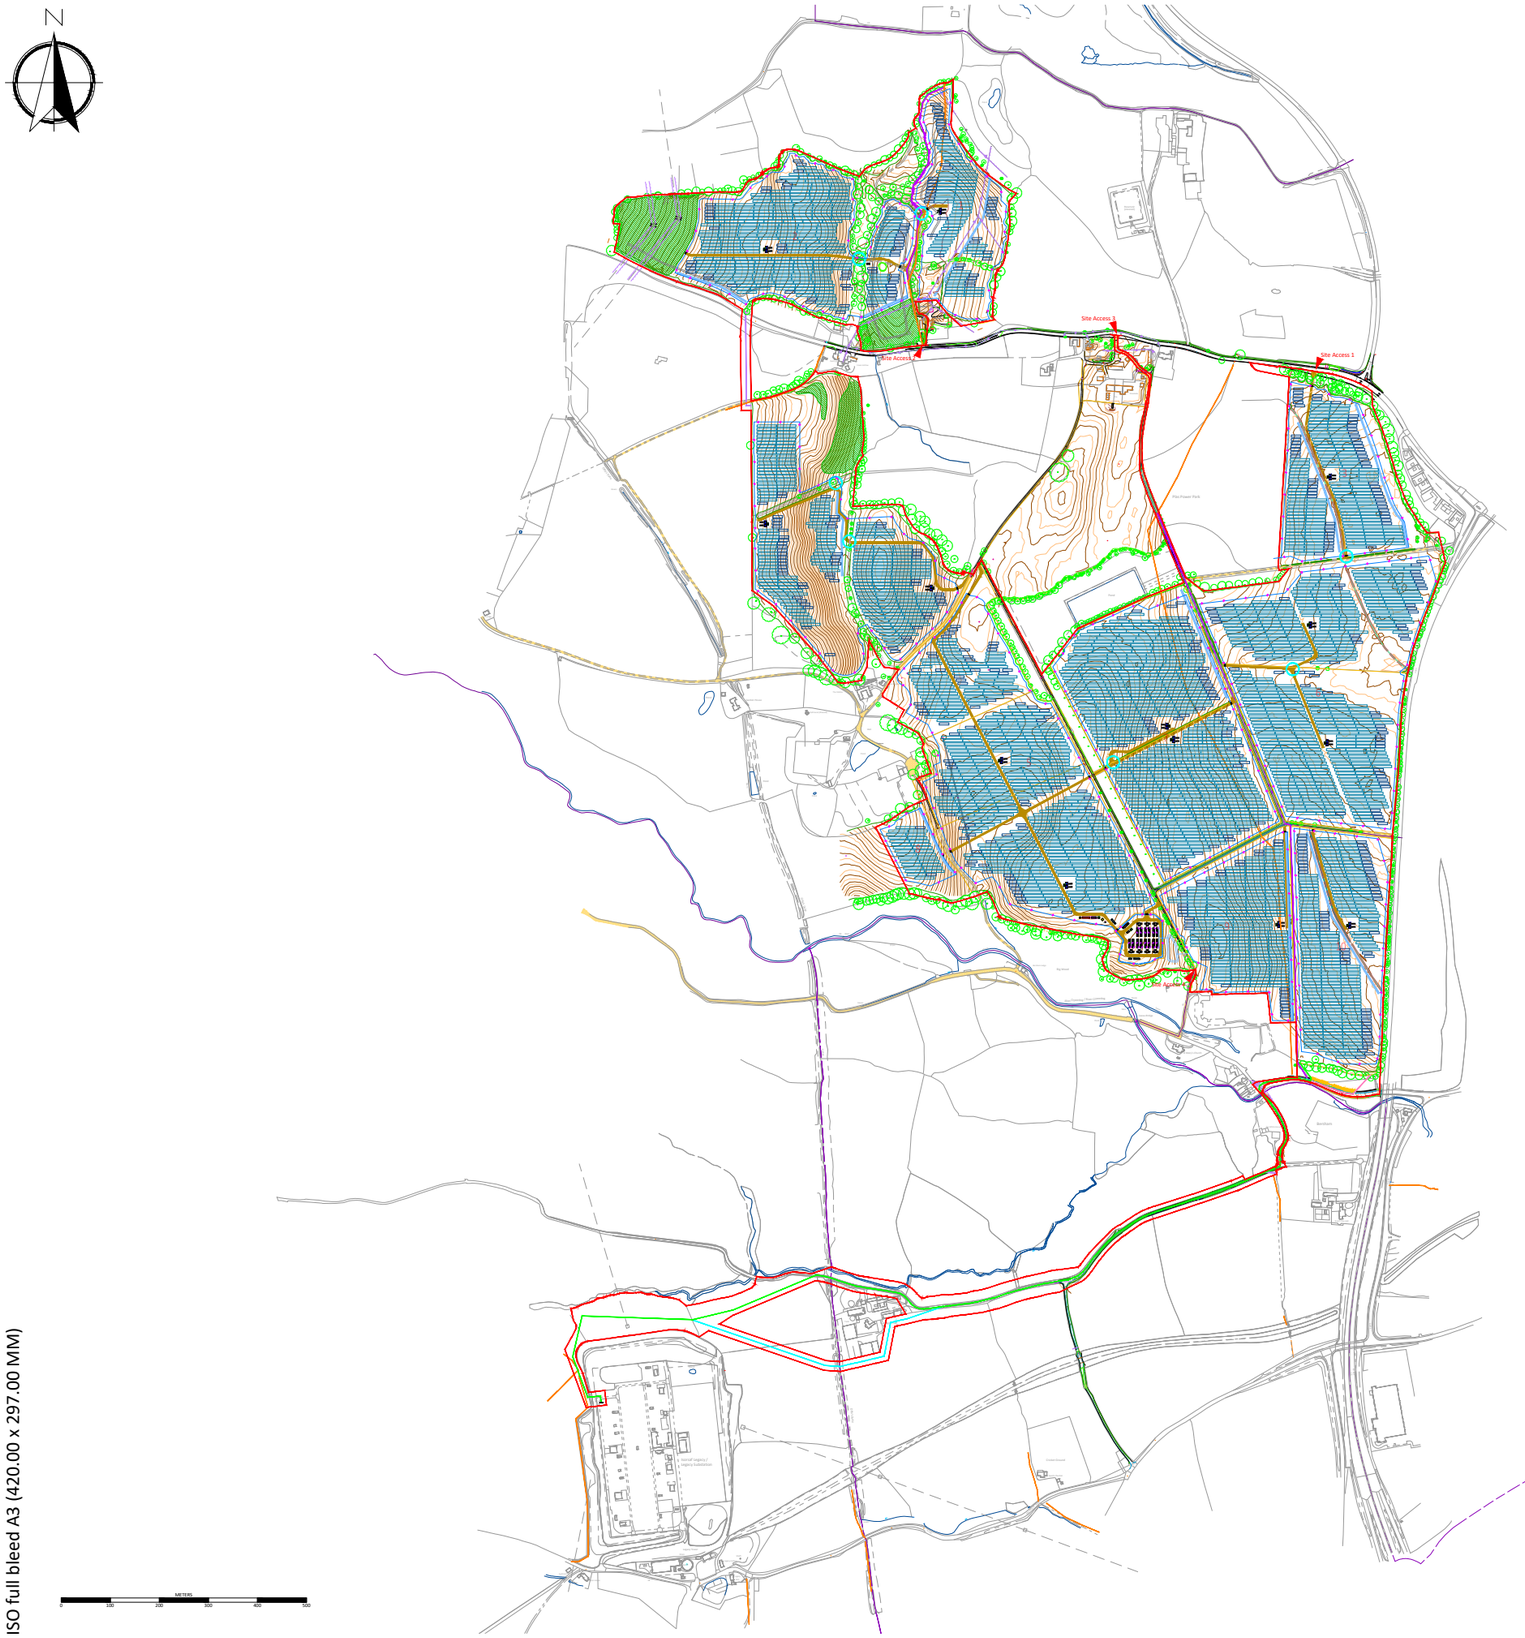


- Site Boundary
- Site Access
- Security Fence
- Module Table 30 x 2
- Module Table 15 x 2
- Transformer
- Inverter
- Switchgear Substation
- PV Intake Substation
- GRP
- Customer Substation
- Monitoring House
- Auxiliary Transformer
- Spares Container
- Access Road
- Access Gates
- CCTV
- Toilet
- BESS Enclosure x 4
- BIC
- Twin MV Skid
- Backup Generator
- BESS Intake Substation
- Spares Container
- BESS Security Fence
- Landscape / Biodiversity
- Preferred Cable Route Option
- Cable Route Option 1
- Cable Route Option 2
- Cable Route Option 3
- Cable Route
- Existing PRoW
- Proposed PRoW diversion
- Possible hedge removal
- Indicative Swales
- Attenuation Pond
- Existing Access Road
- Existing Tree
- Existing Hedgerow/Vegetation
- Existing Ditch
- Cable Sealing End

Reproduced from Ordnance Survey digital map data © Crown copyright 2023. All rights reserved. Licence number 0100031673

Scale 1:50000

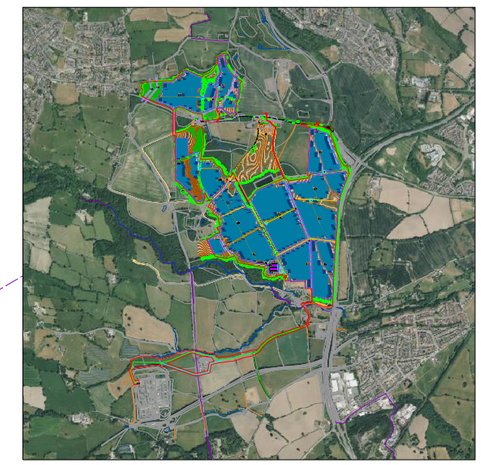

| DA | | | 22.05.2024 |
|---|---|---|---|
| DRAWN | CHECKED | APPROVED | DATE |

PROJECT NAME & ADDRESS:
Location: Plas Power Estate, Rhosrobin
Postcode: Caego, Wrexham, Wales

NOTES:
-
-
-
-

| Paper Size: | Scale: | Sheet: |
|---|---|---|
| A3 | 1:12500 | 1 |

CAPACITY:

DRAWING TITLE:
GBR_Plas Power Solar & Battery Project_LP2 - Indicative Site Layout_15

| DRAWING NUMBER: | STATUS: |
|---|---|
| LP2-PDL | |


lightsource bp
bp
Lightsource Renewable Development Limited,
7th Floor, 33 Holborn, London, EC1N 2HU
General: +44 (0) 333 200 0755
Web: www.lightsourcebp.com
info@lightsourcebp.com

THIS DOCUMENT IS THE PROPERTY OF LIGHTSOURCE RENEWABLE DEVELOPMENT Ltd
IT IS PROHIBITED TO REPRODUCE IT FOR OTHER PURPOSES WITHOUT AUTHORIZATION IN WRITING

ISO full bleed A3 (420.00 x 297.00 MM)

# GBR_Plas Power Solar & Battery Project_LP2 - Indicative Site layout_15


Area 1,355,959 m2 (335.06 acres)

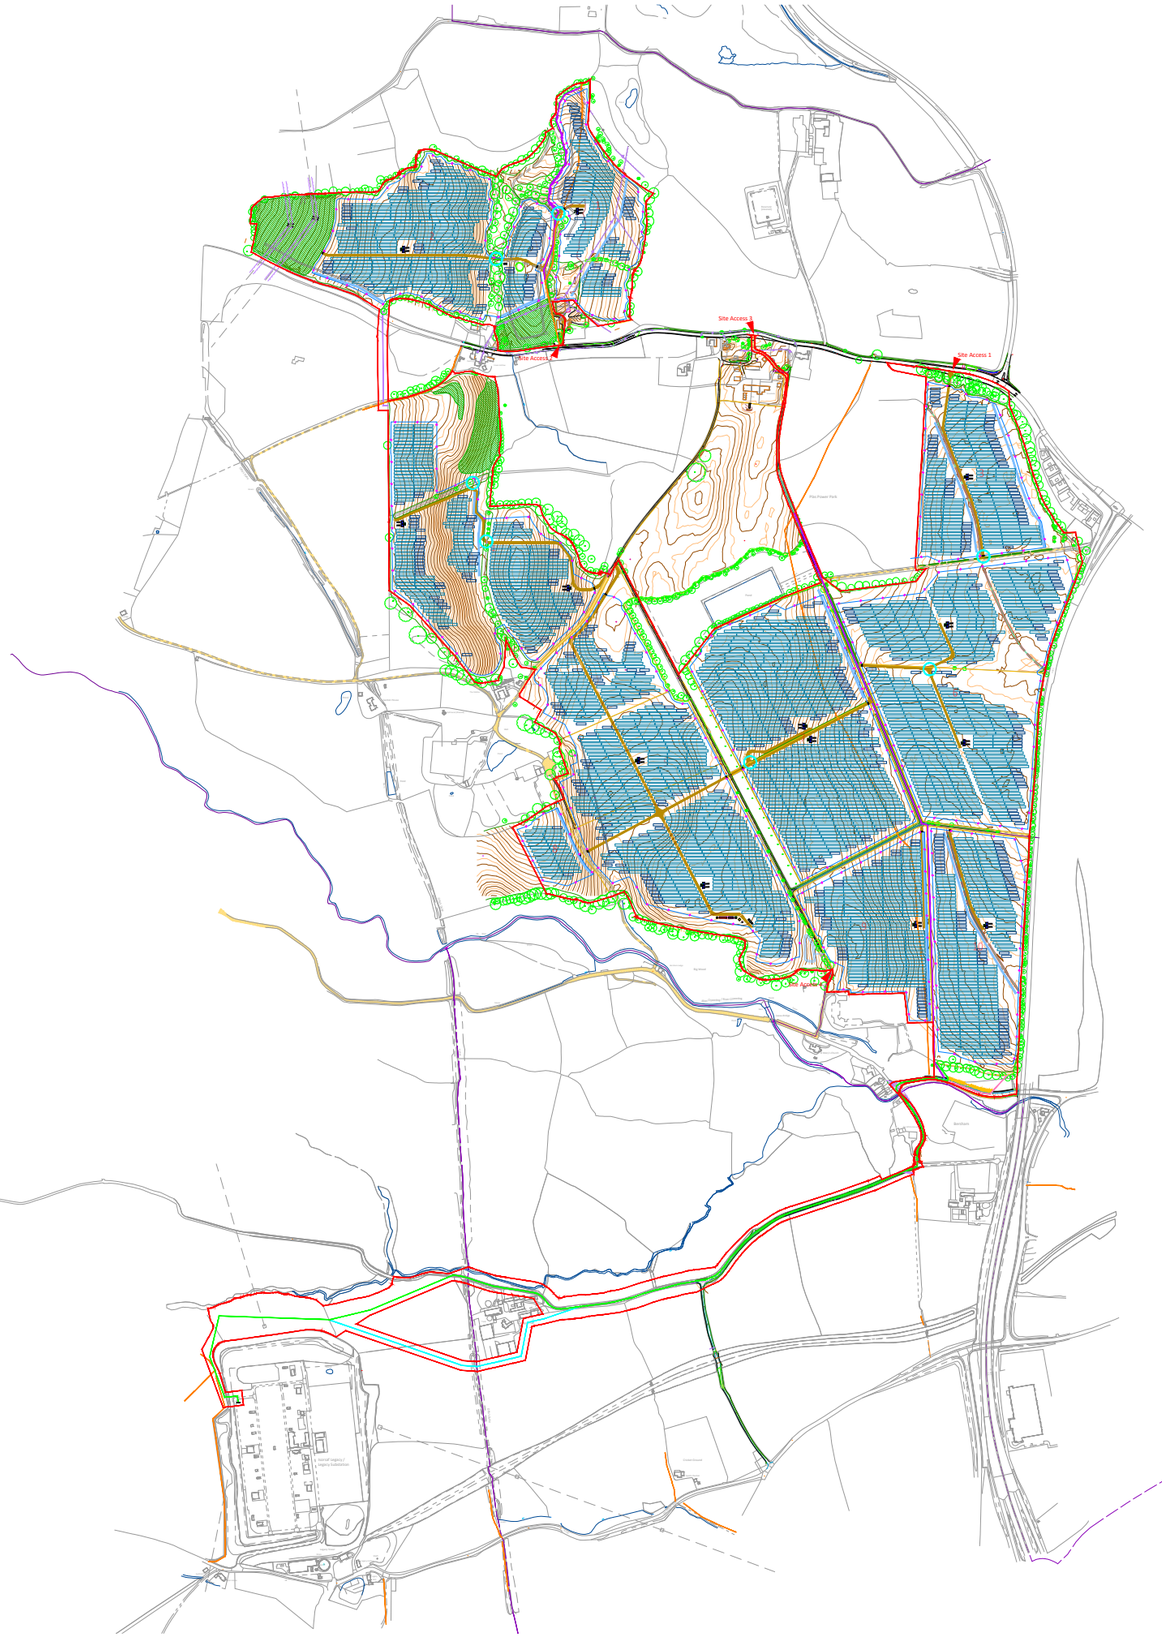


- Site Boundary
- Site Access
- Security Fence
- Module Table 30 x 2
- Module Table 15 x 2
- Transformer
- Inverter
- Switchgear Substation
- PV Intake Substation
- GRP
- Customer Substation
- Monitoring House
- Auxiliary Transformer
- Spares Container
- Access Road
- Access Gates
- CCTV
- Toilet
- BESS Enclosure x 4
- BIC
- Twin MV Skid
- Backup Generator
- BESS Intake Substation
- Spares Container
- BESS Security Fence
- Landscape / Biodiversity
- Preferred Cable Route Option
- Cable Route Option 1
- Cable Route Option 2
- Cable Route Option 3
- Cable Route
- Existing PRoW
- Proposed PRoW diversion
- Possible hedge removal
- Indicative Swales
- Attenuation Pond
- Existing Access Road
- Existing Tree
- Existing Hedgerow/Vegetation
- Existing Ditch
- Cable Sealing End

Reproduced from Ordnance Survey digital map data © Crown copyright 2023. All rights reserved. Licence number 0100031673

Scale 1:50000

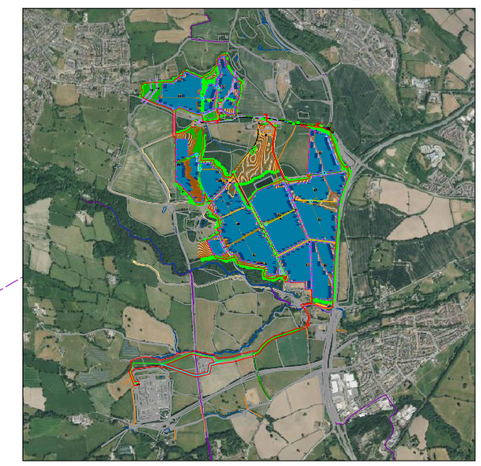

| DA | | | 22.05.2024 |
|---|---|---|---|
| DRAWN | CHECKED | APPROVED | DATE |

PROJECT NAME & ADDRESS:
Location: Plas Power Estate, Rhosrobin
Postcode: Caego, Wrexham, Wales

NOTES:
-
-
-
-

| Paper Size: | Scale: | Sheet: |
|---|---|---|
| A3 | 1:12500 | 1 |

CAPACITY:

DRAWING TITLE:
GBR_Plas Power Solar & Battery Project_LP2 - Indicative Site Layout_15

| DRAWING NUMBER: | STATUS: |
|---|---|
| LP2-PDL-S | Pre-application Consultation |

lightsource bp
bp
Lightsource Renewable Development Limited,
7th Floor, 33 Holborn, London, EC1N 2HU
General: +44 (0) 333 200 0755
Web: www.lightsourcebp.com
info@lightsourcebp.com

THIS DOCUMENT IS THE PROPERTY OF LIGHTSOURCE RENEWABLE DEVELOPMENT Ltd
IT IS PROHIBITED TO REPRODUCE IT FOR OTHER PURPOSES WITHOUT AUTHORIZATION IN WRITING

ISO full bleed A3 (420.00 x 297.00 MM)