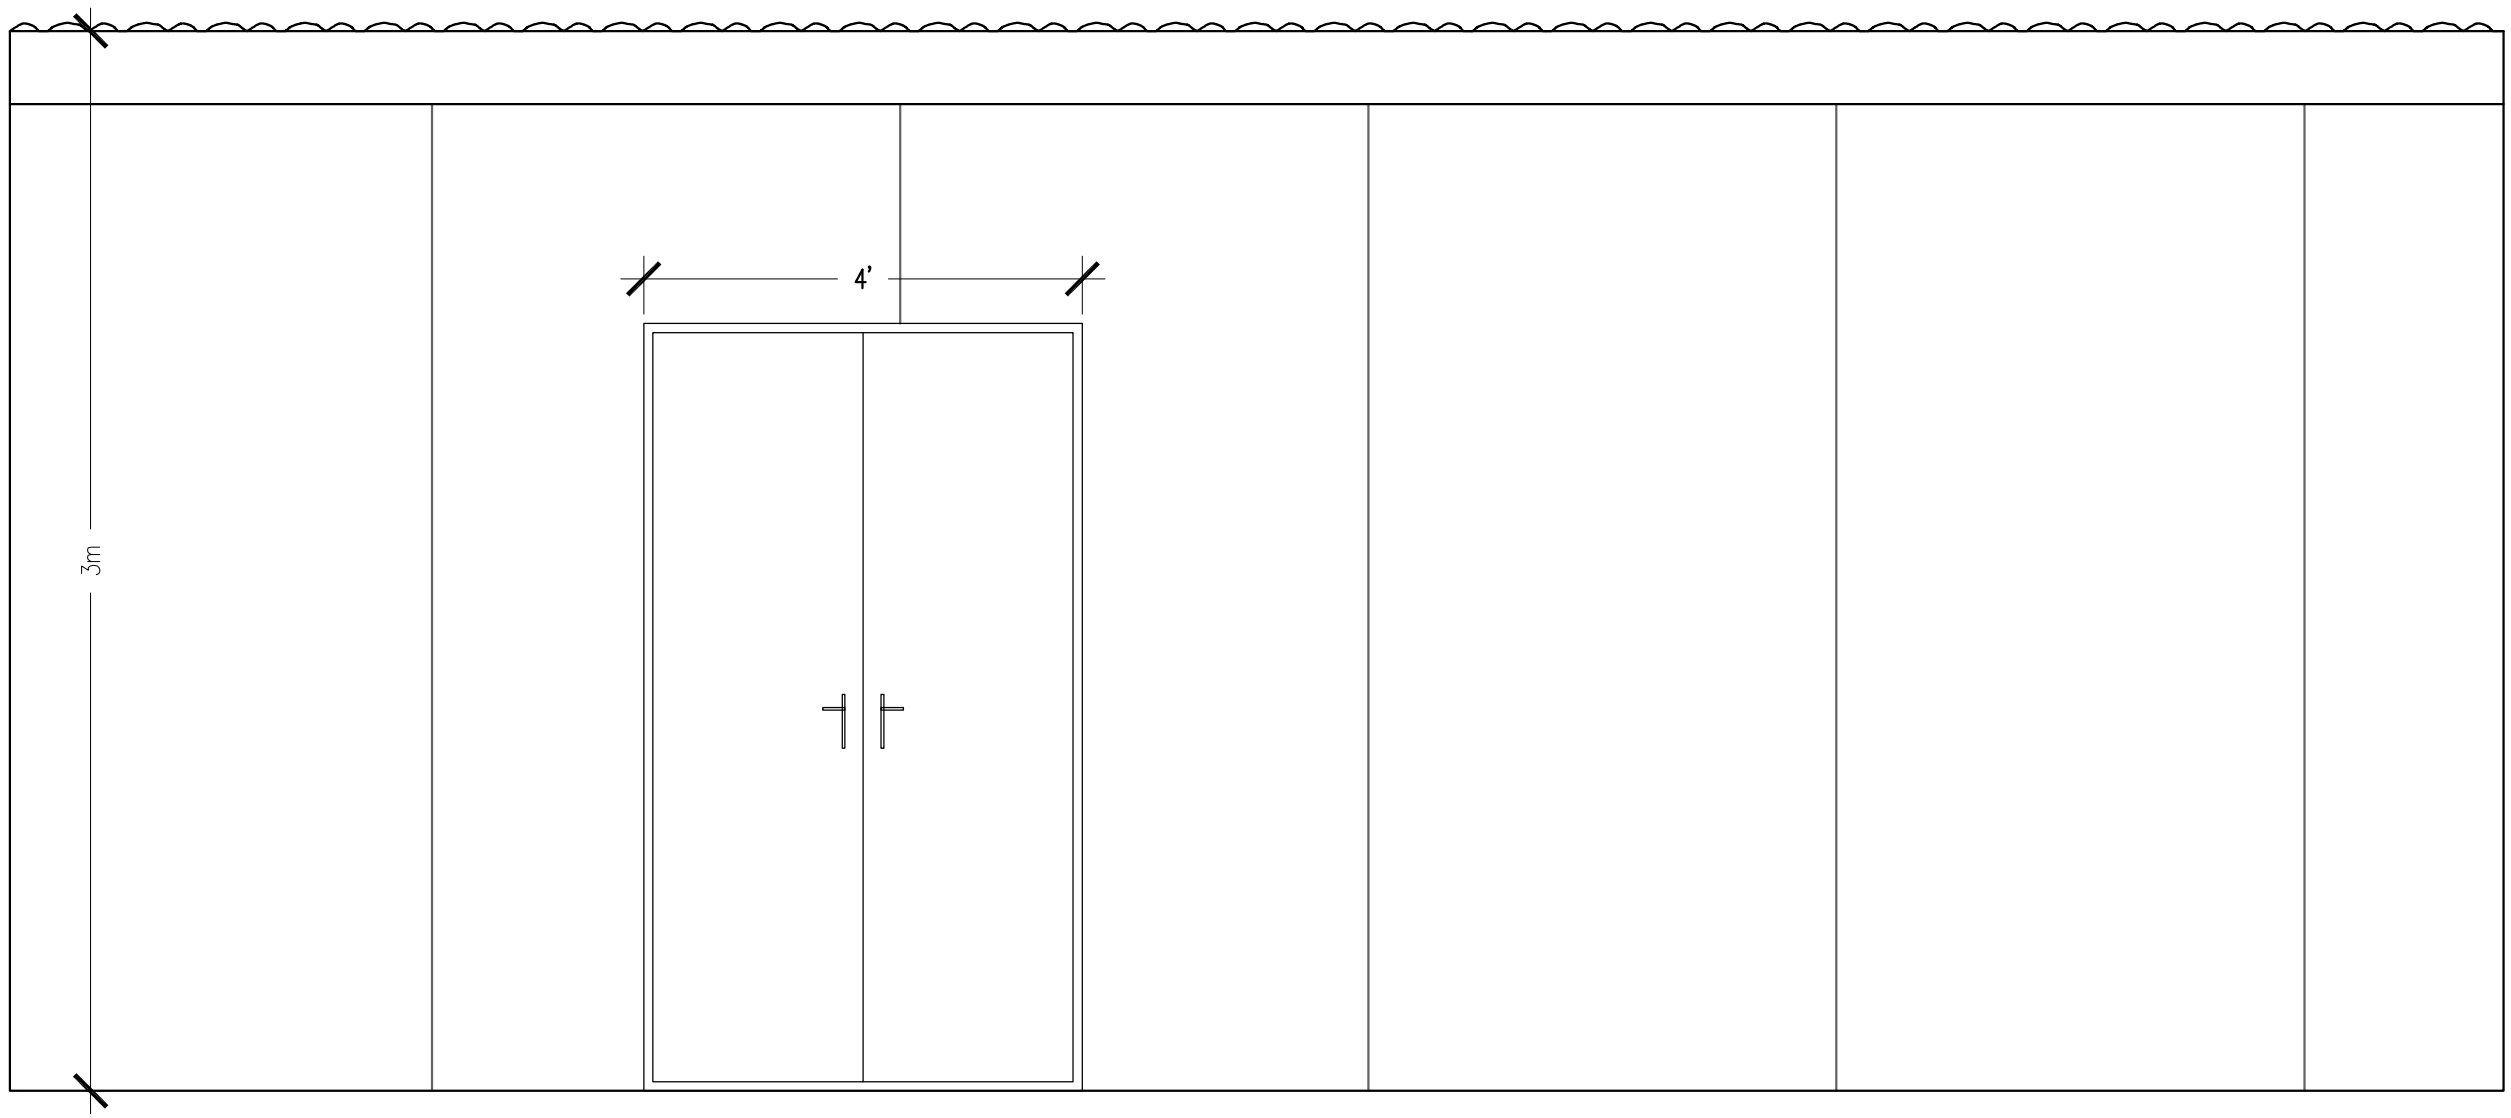


FRONT ELEVATION

REVISIONS


PROJECT:	
DRAWINGS: FRONT ELEVATION	
DATE: / / 2024	REVISION DATE

NAME OF SITE:
COED FFYNCI

CLIENT:

SIGNATURE:

SCALE:
1:50

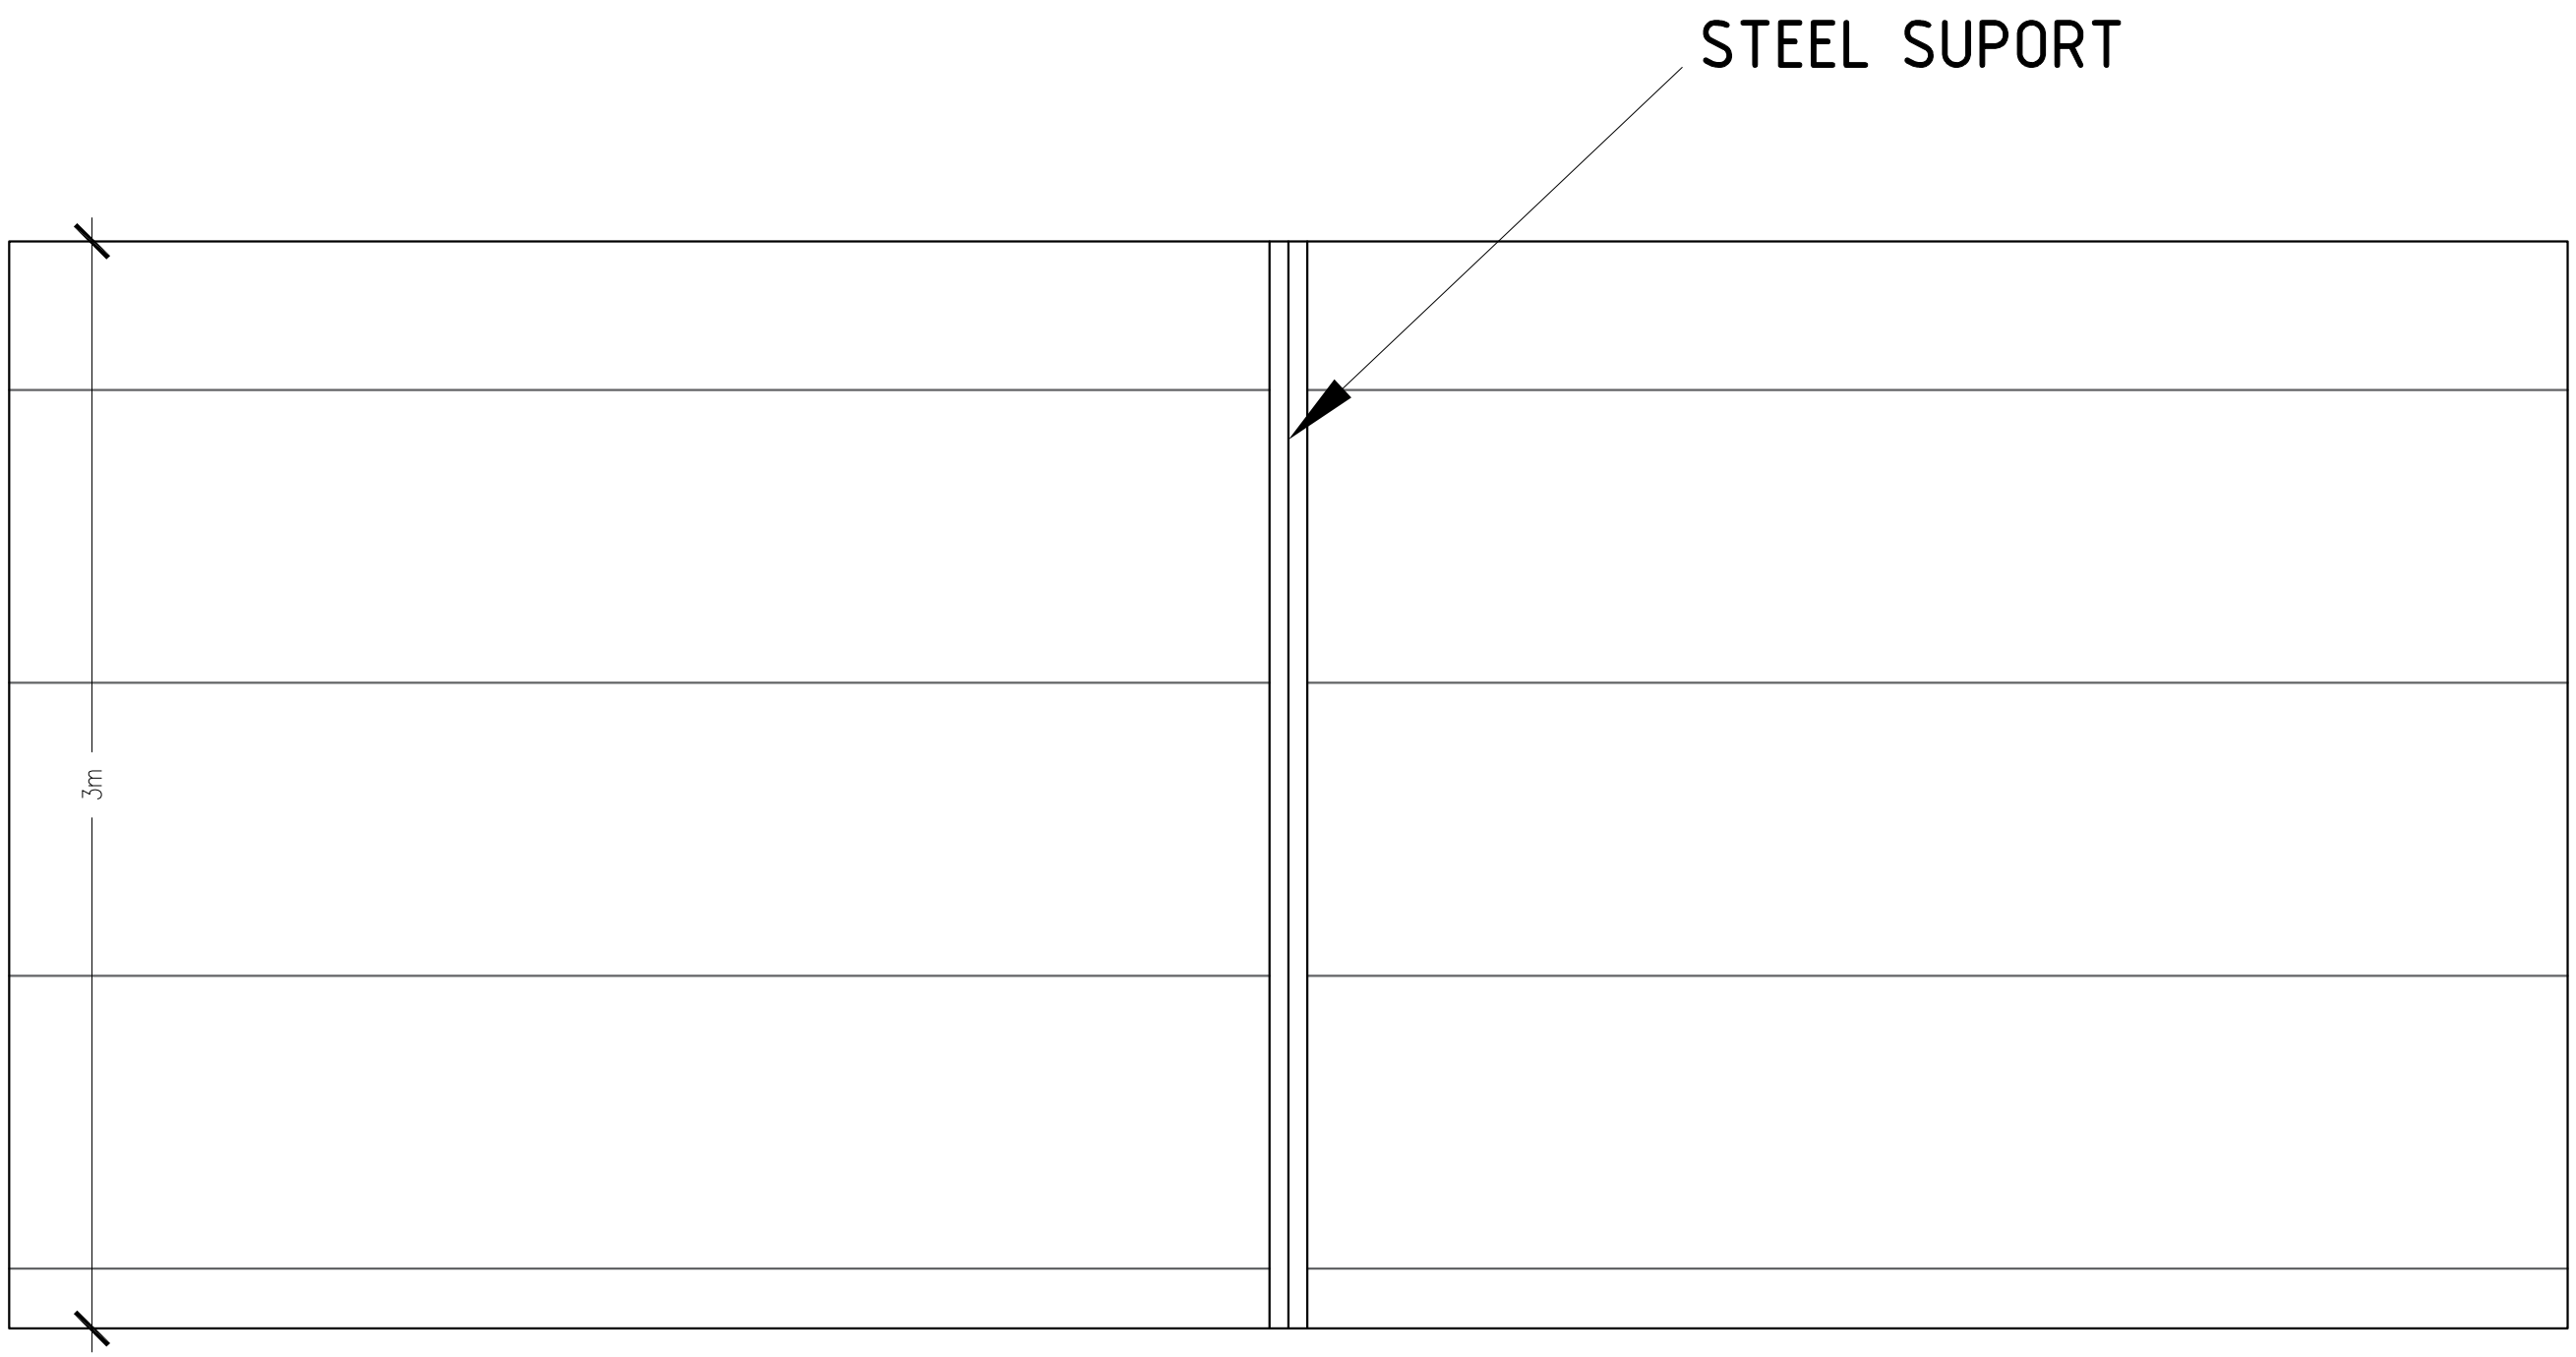

REAR ELEVATION

REVISIONS

REVISION DATE	DRAWINGS: ELEVATION	PROJECT:
/ / 2024		


DATE: / /

NAME OF SITE:
COED FFYNCI

CLIENT:

SIGNATURE:

SCALE:
1:50

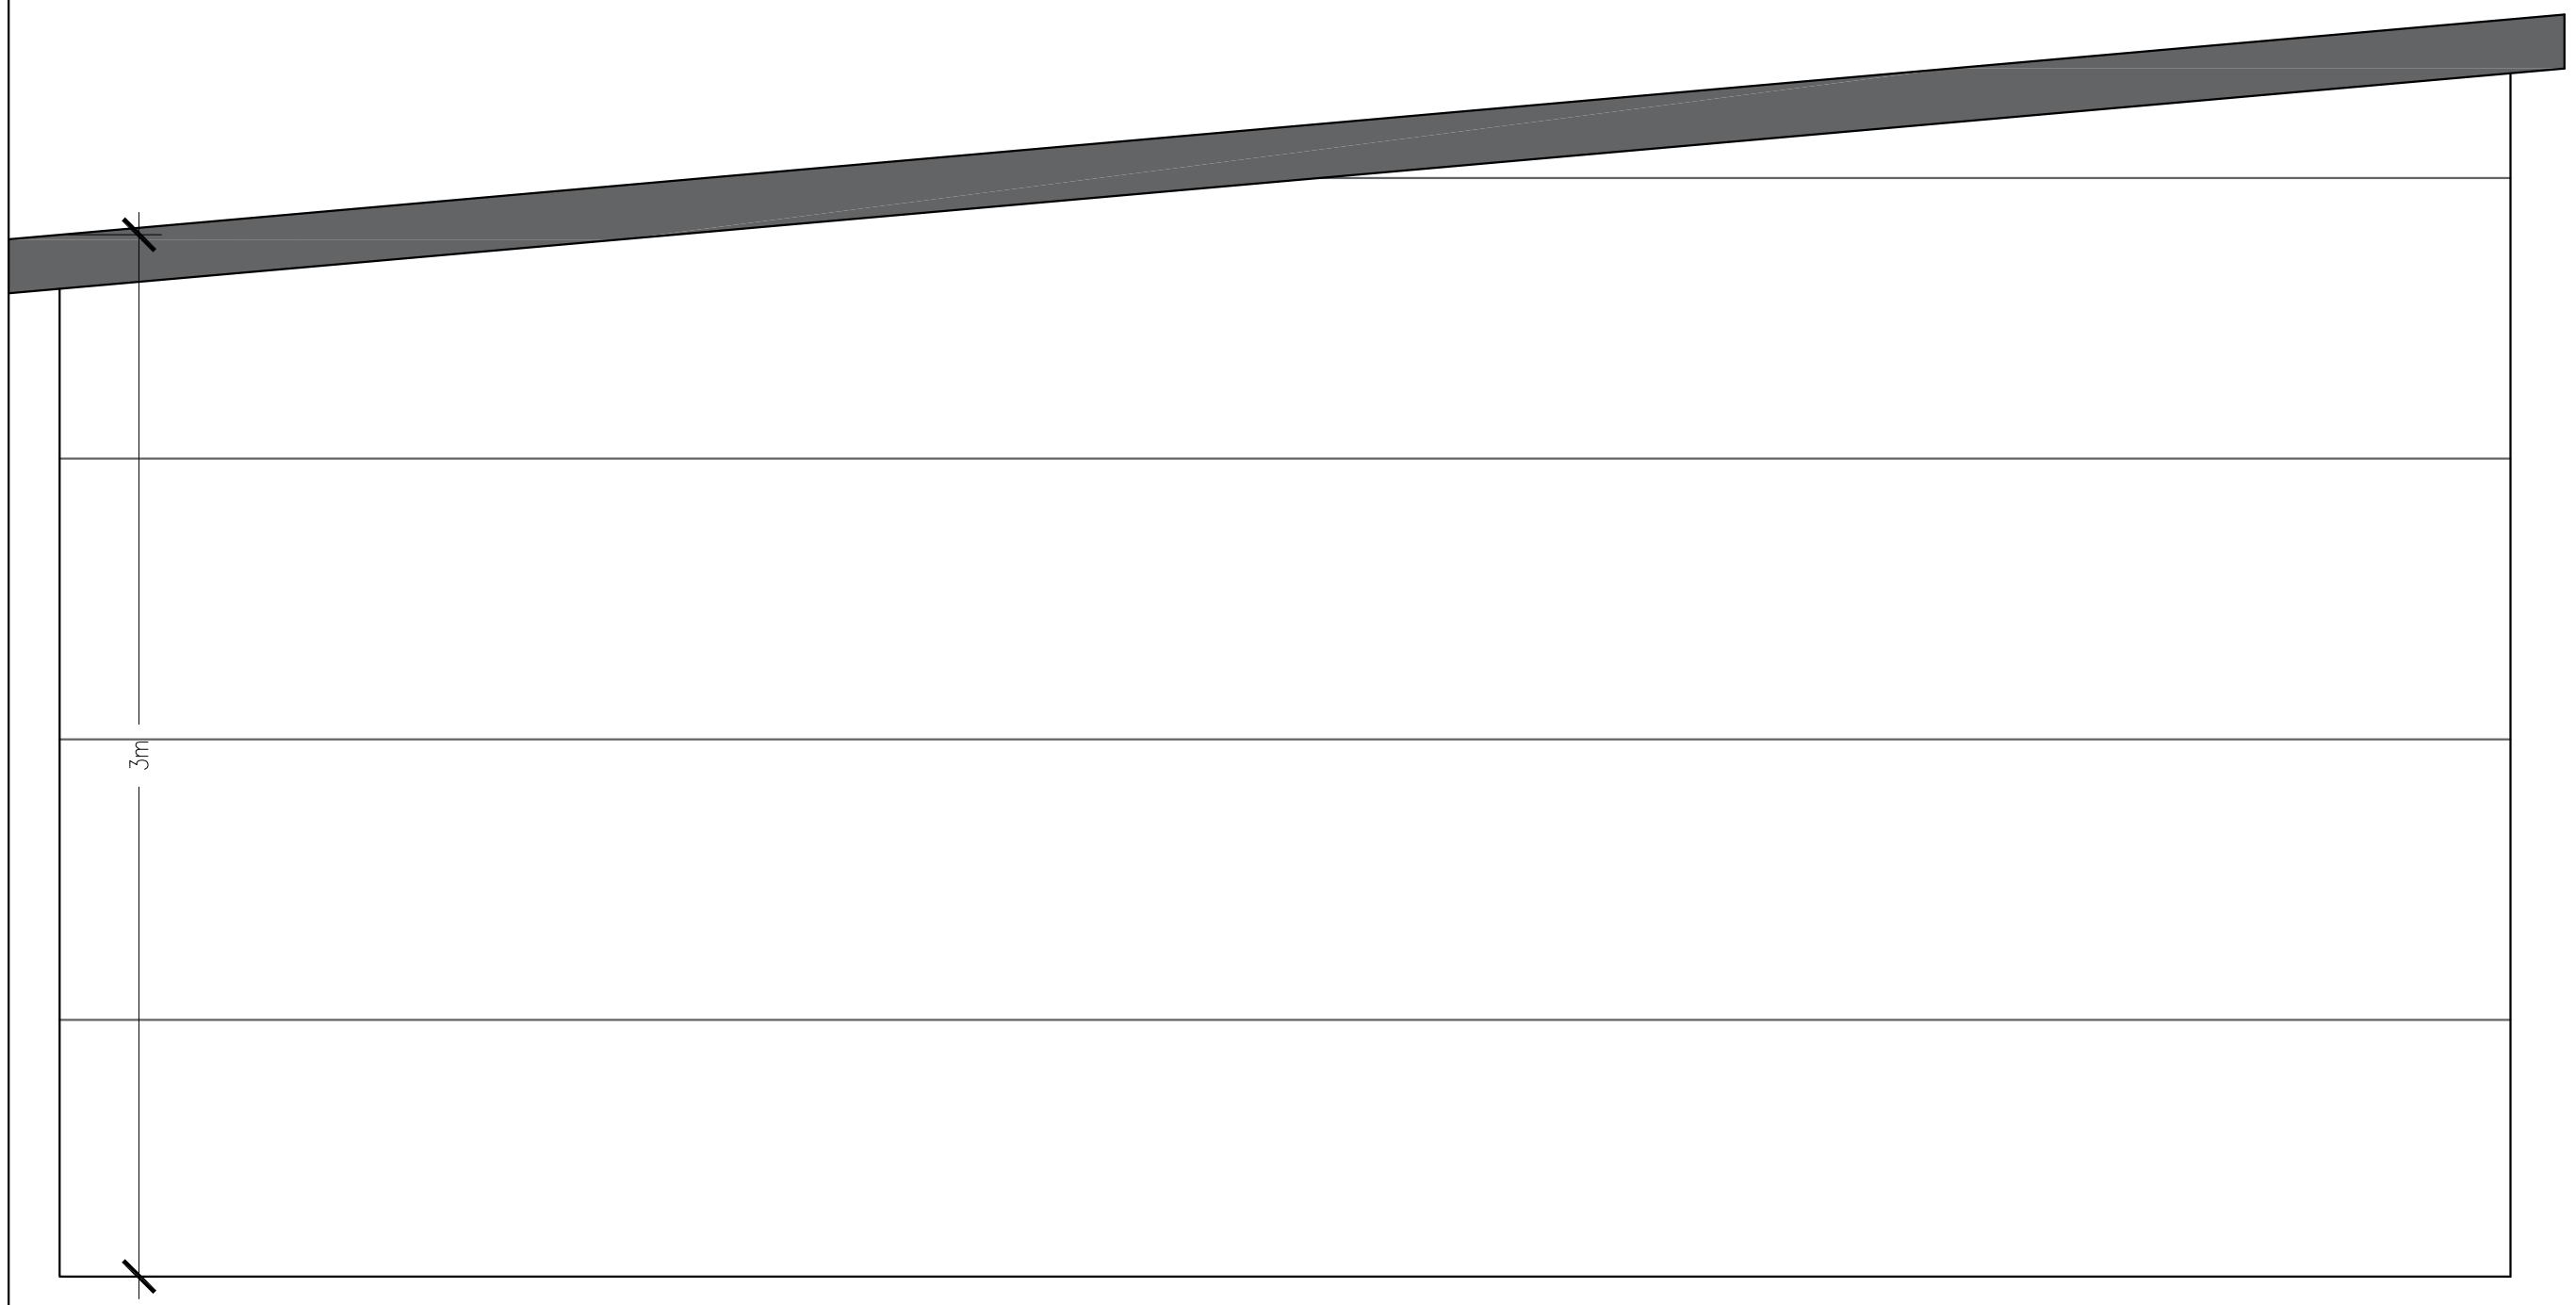

SIDE 1 ELEVATION

REVISIONS

PROJECT:

DRAWINGS: ELEVATION


DATE: / / 2024 REVISION DATE

NAME OF SITE:
COED FFYNCI

CLIENT:

SIGNATURE:

SCALE:
1:50

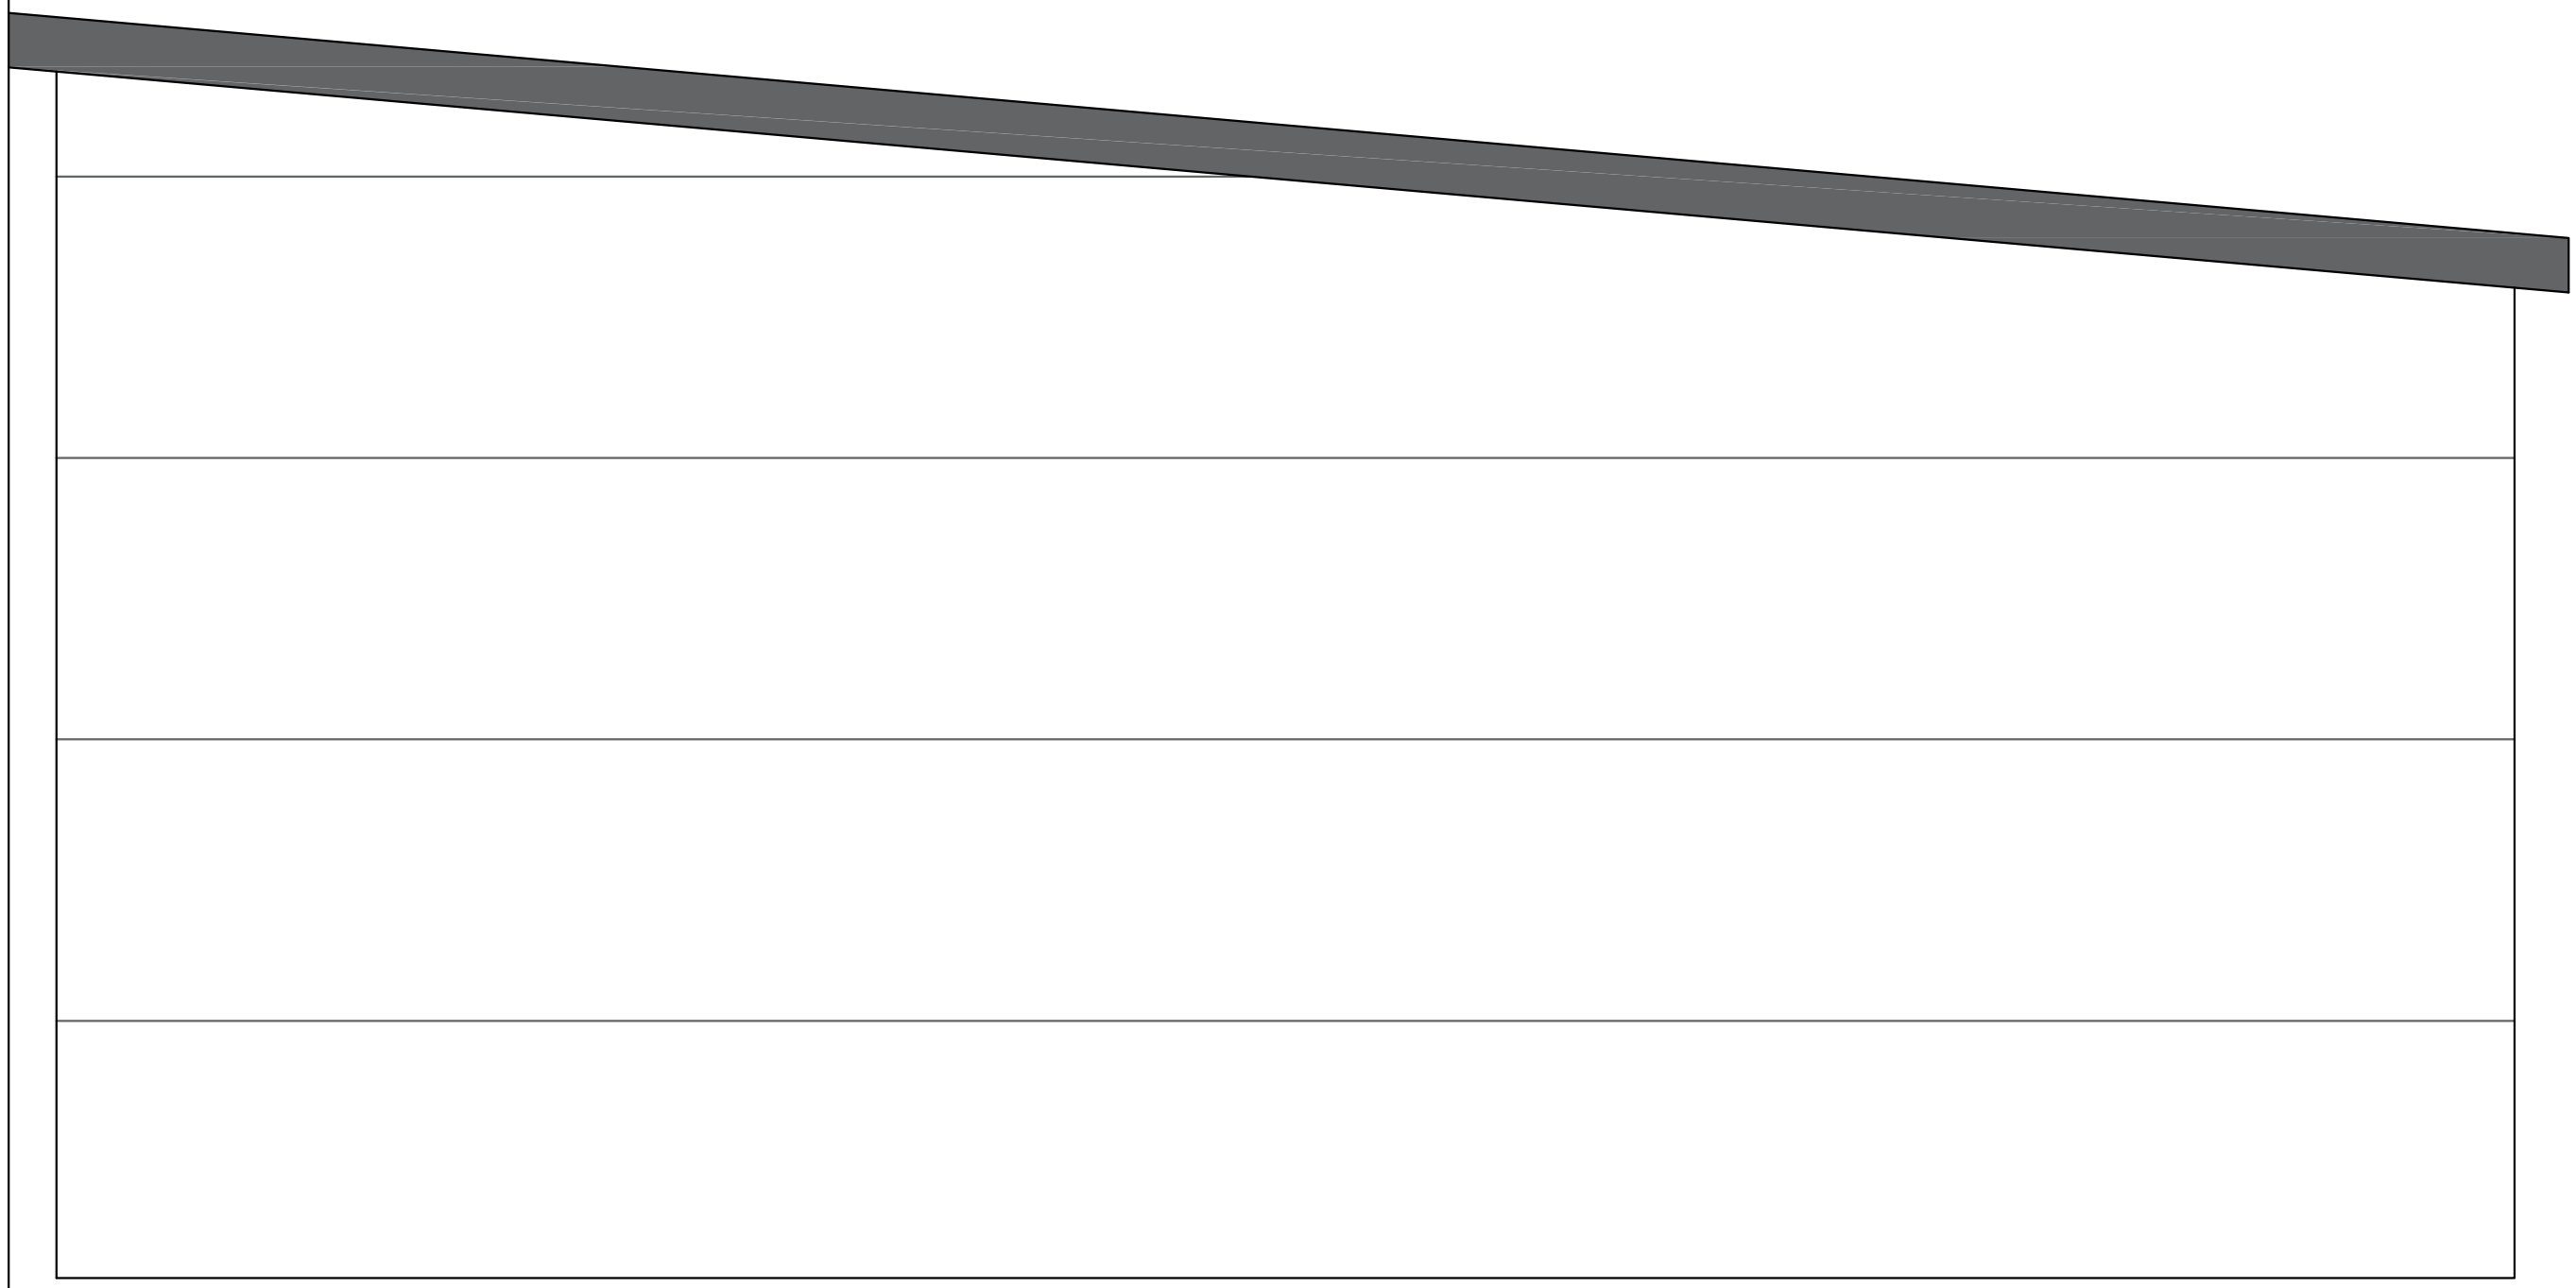

SIDE 2 ELEVATION

REVISIONS

REVISION DATE	DRAWINGS: ELEVATION	PROJECT:
/ / 2024		

DATE: / /

NAME OF SITE:
COED FFYNCI

CLIENT:

SIGNATURE:

SCALE:
1:50