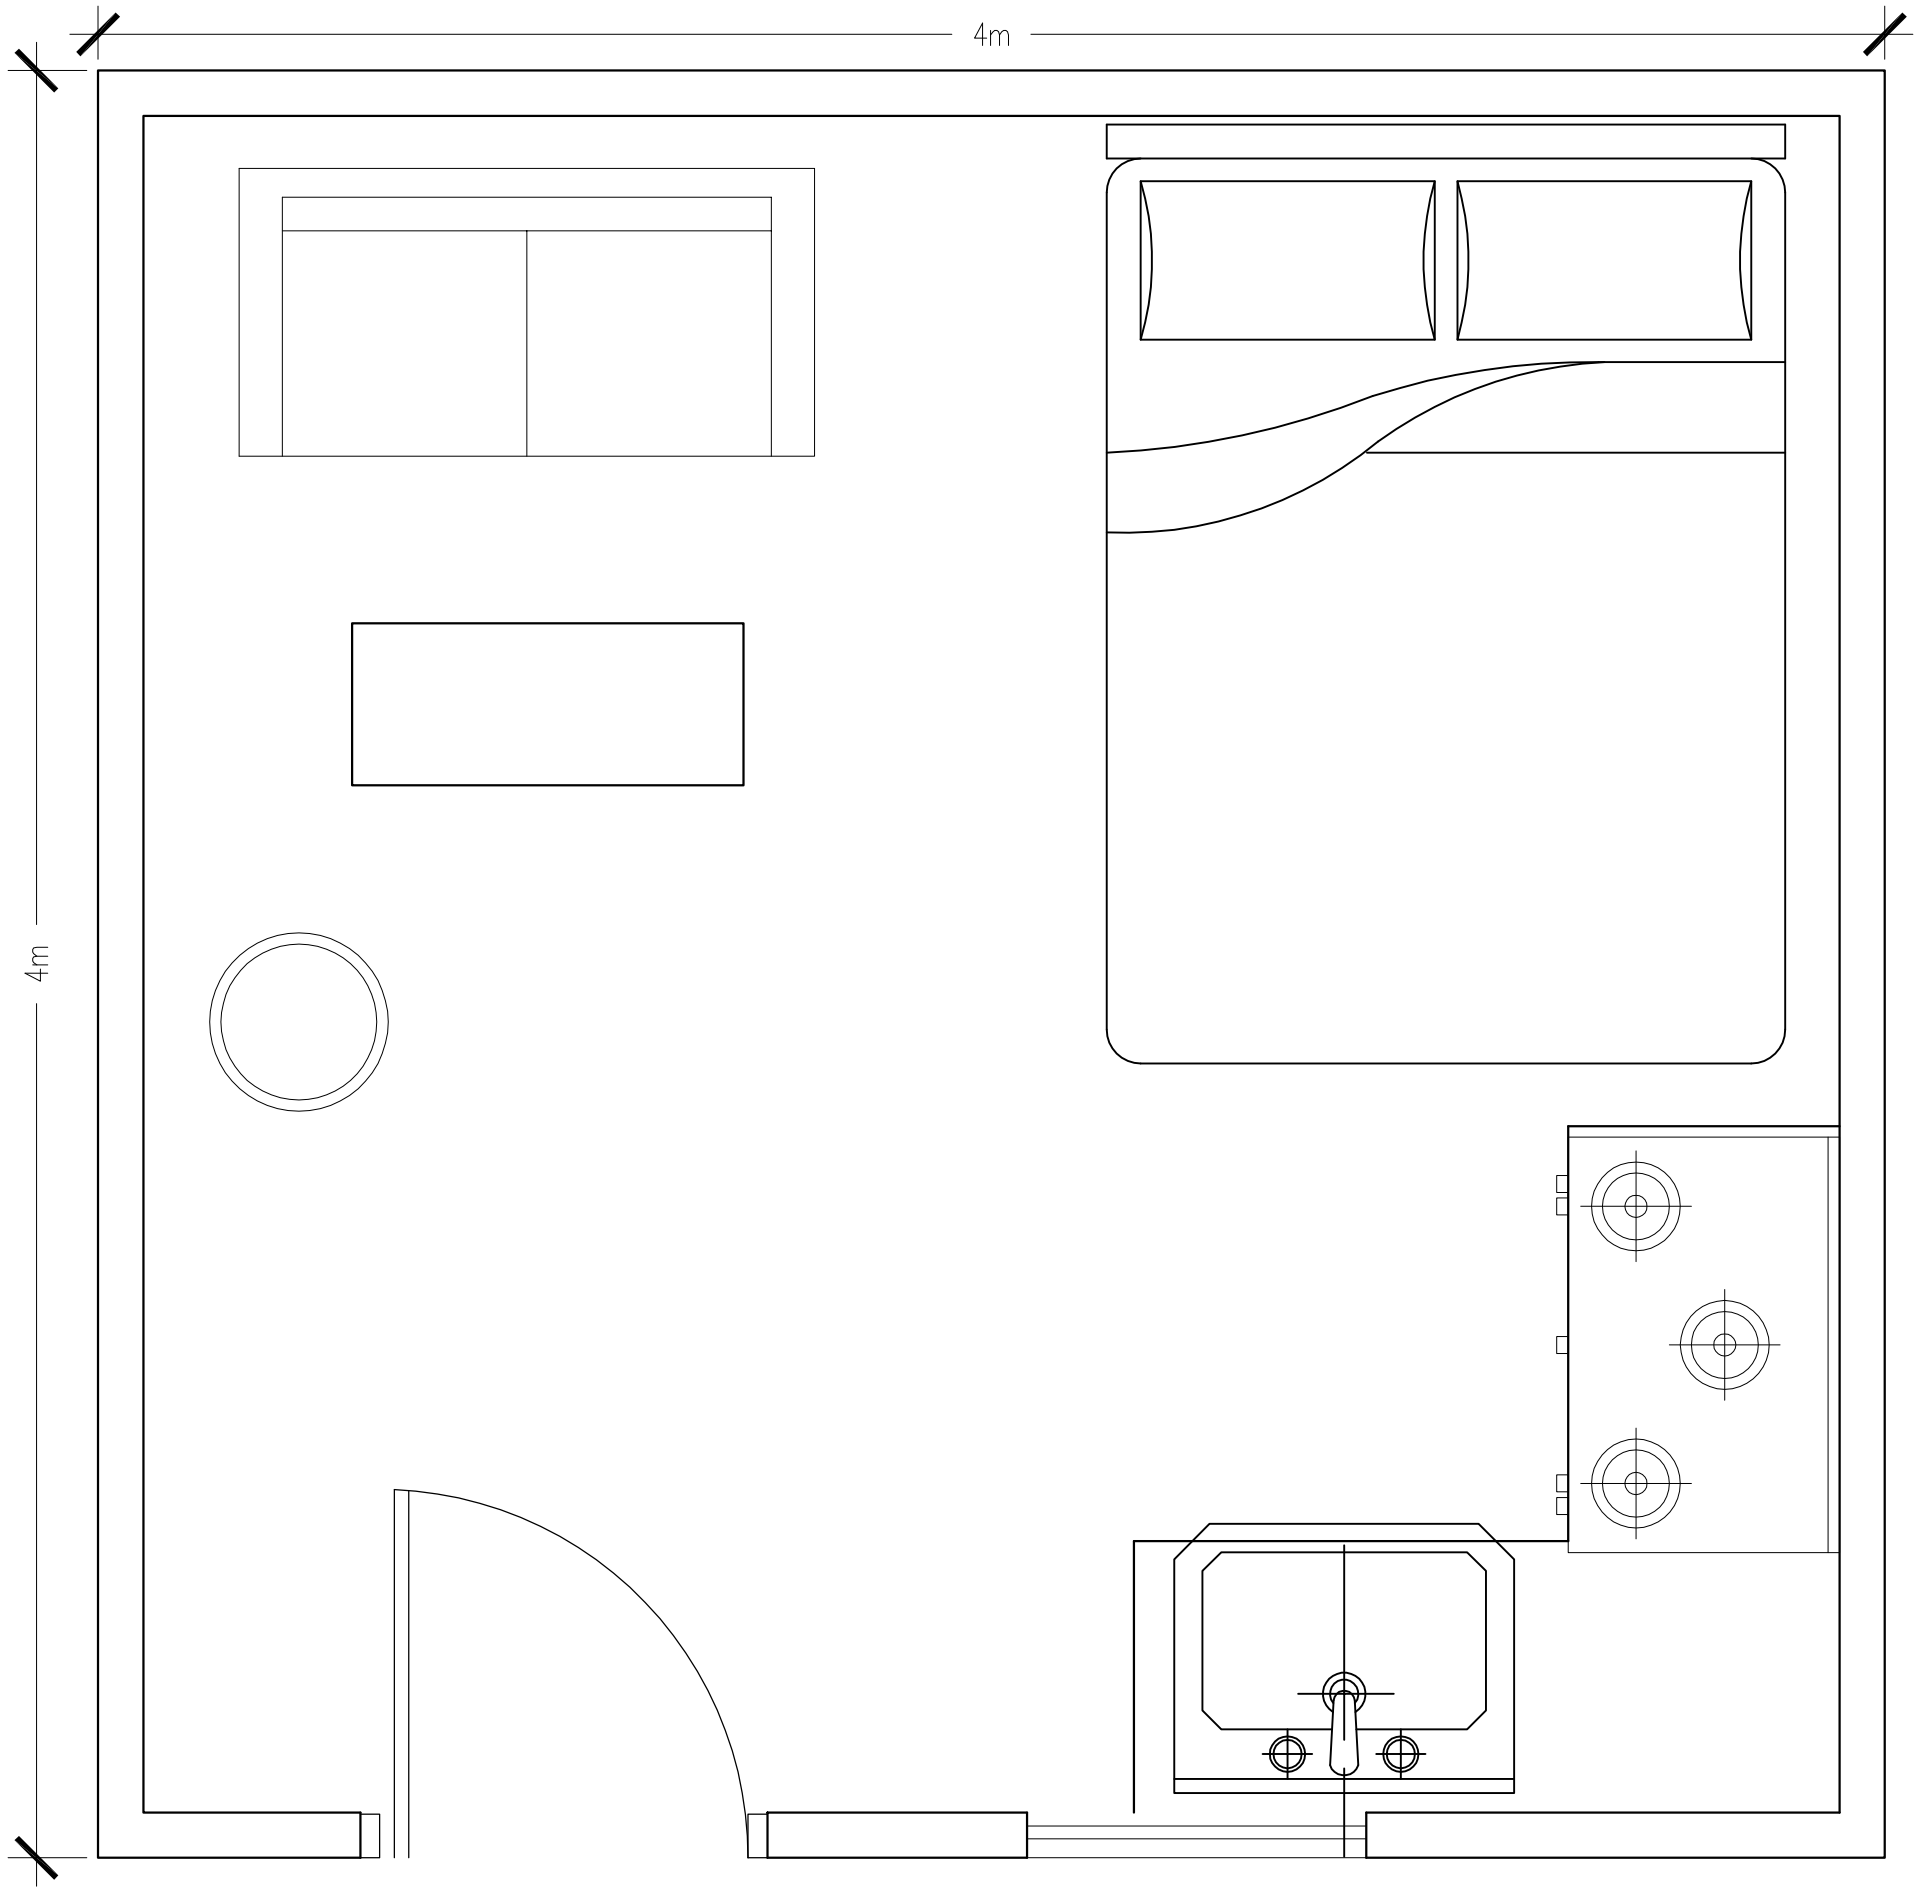


REVISIONS


PROJECT:	
DRAWINGS:	Floor Plan
DATE:	/ / 2024
REVISION DATE	

NAME OF SITE:
COED FFYNCI

CLIENT:

SIGNATURE:

SCALE:
1:50

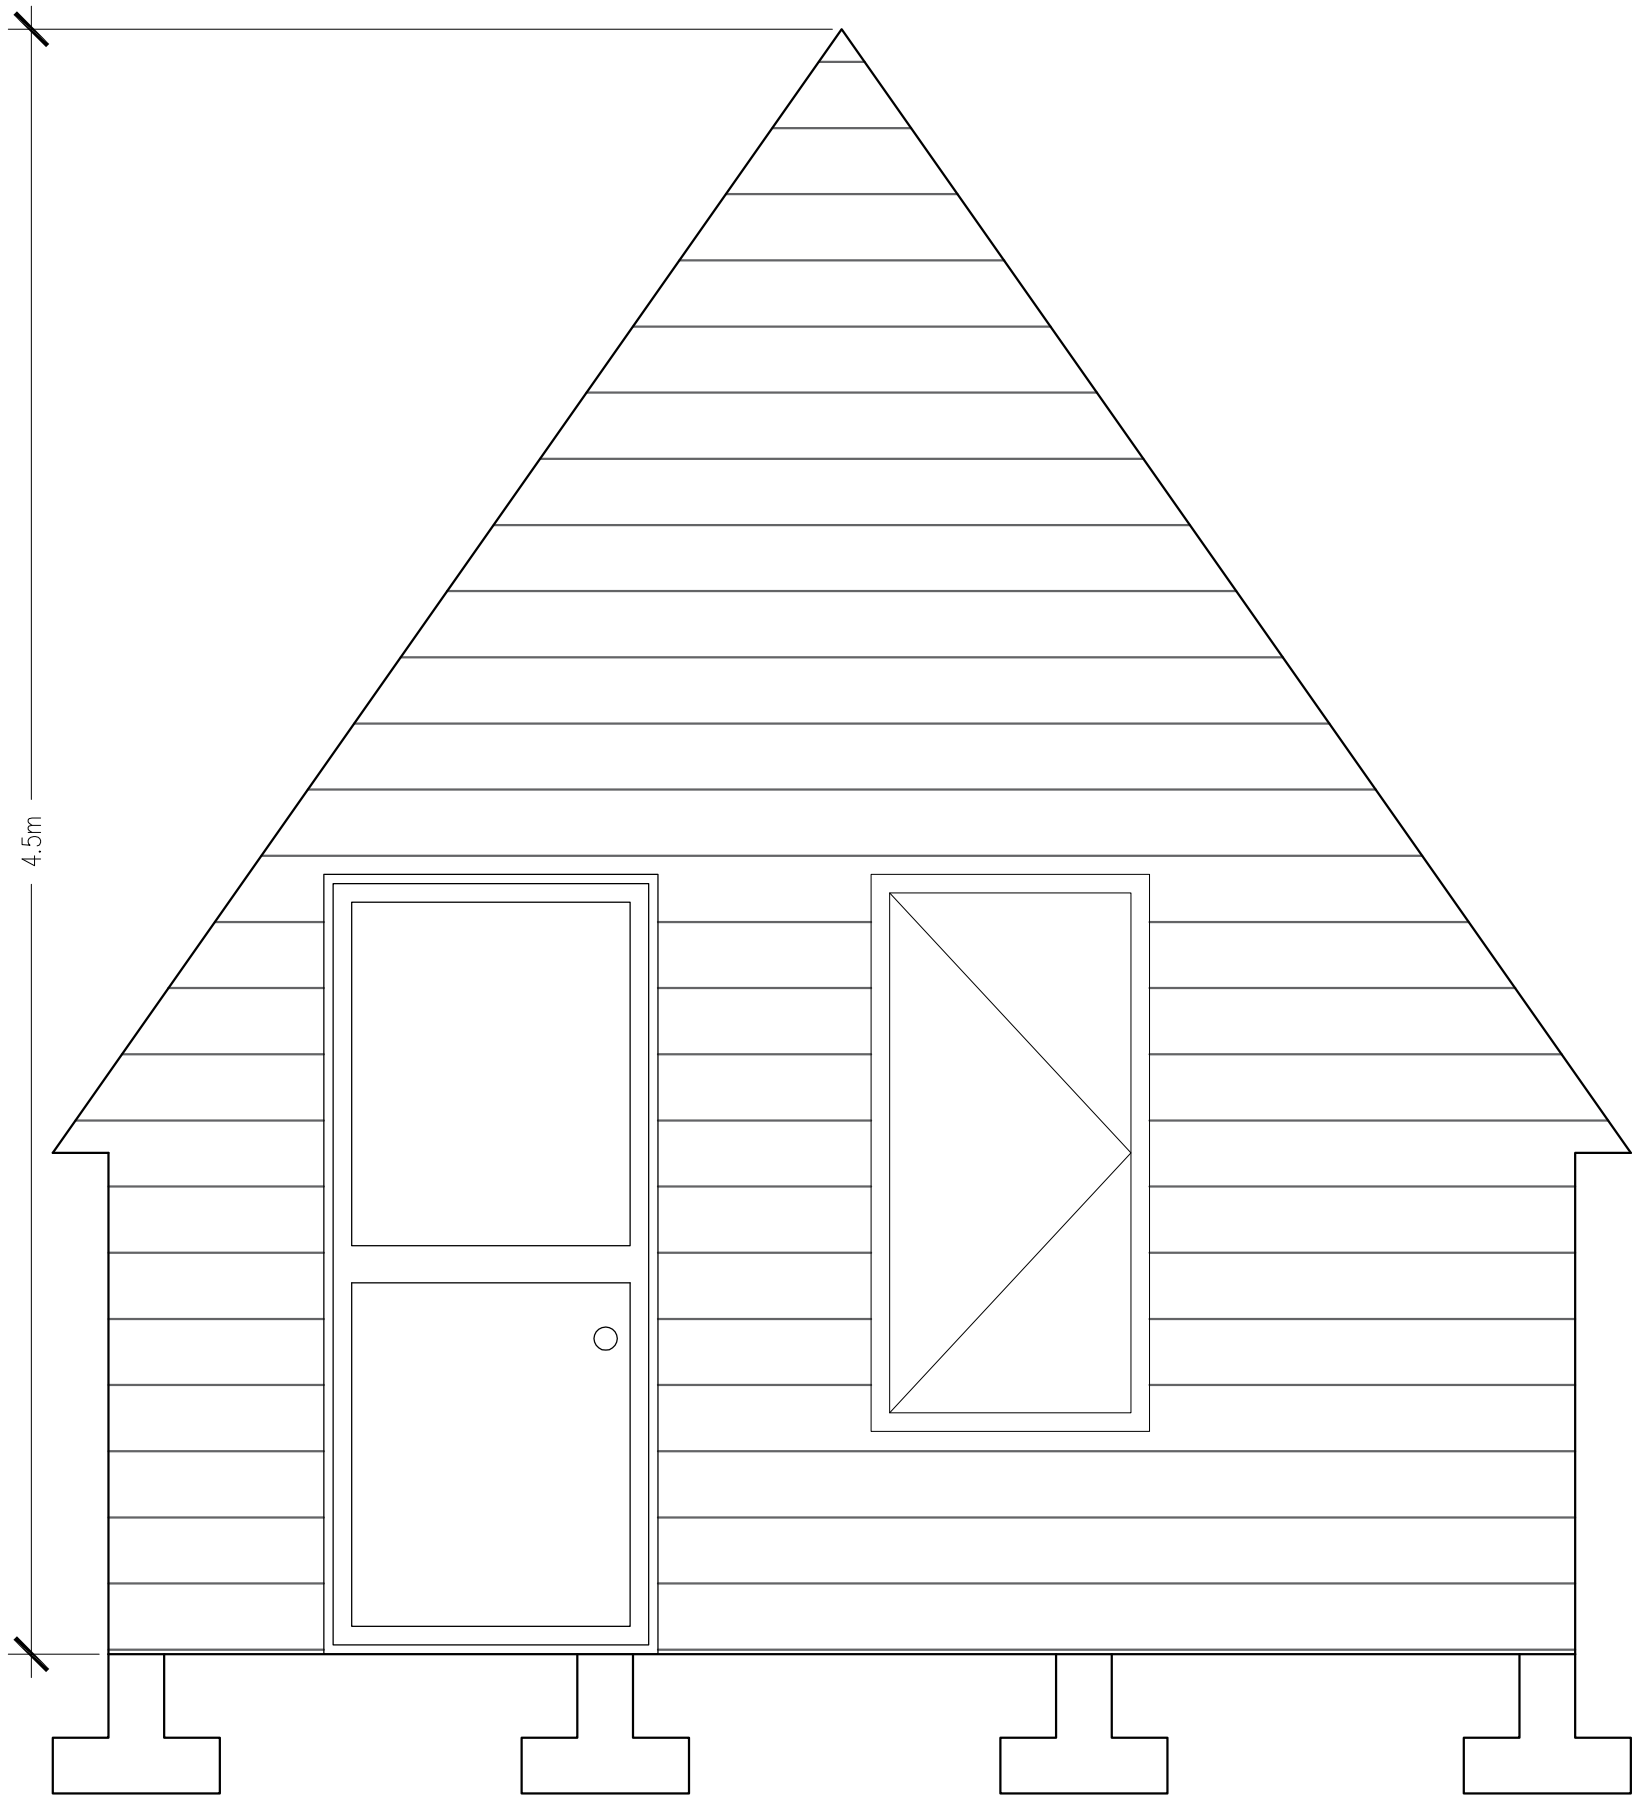

FRONT ELEVATION

REVISIONS


PROJECT:	DRAWINGS: FRONT ELEVATION	DATE: / / 2024 REVISION DATE

NAME OF SITE:
COED FFYNCI

CLIENT:

SIGNATURE:

SCALE:
1:50

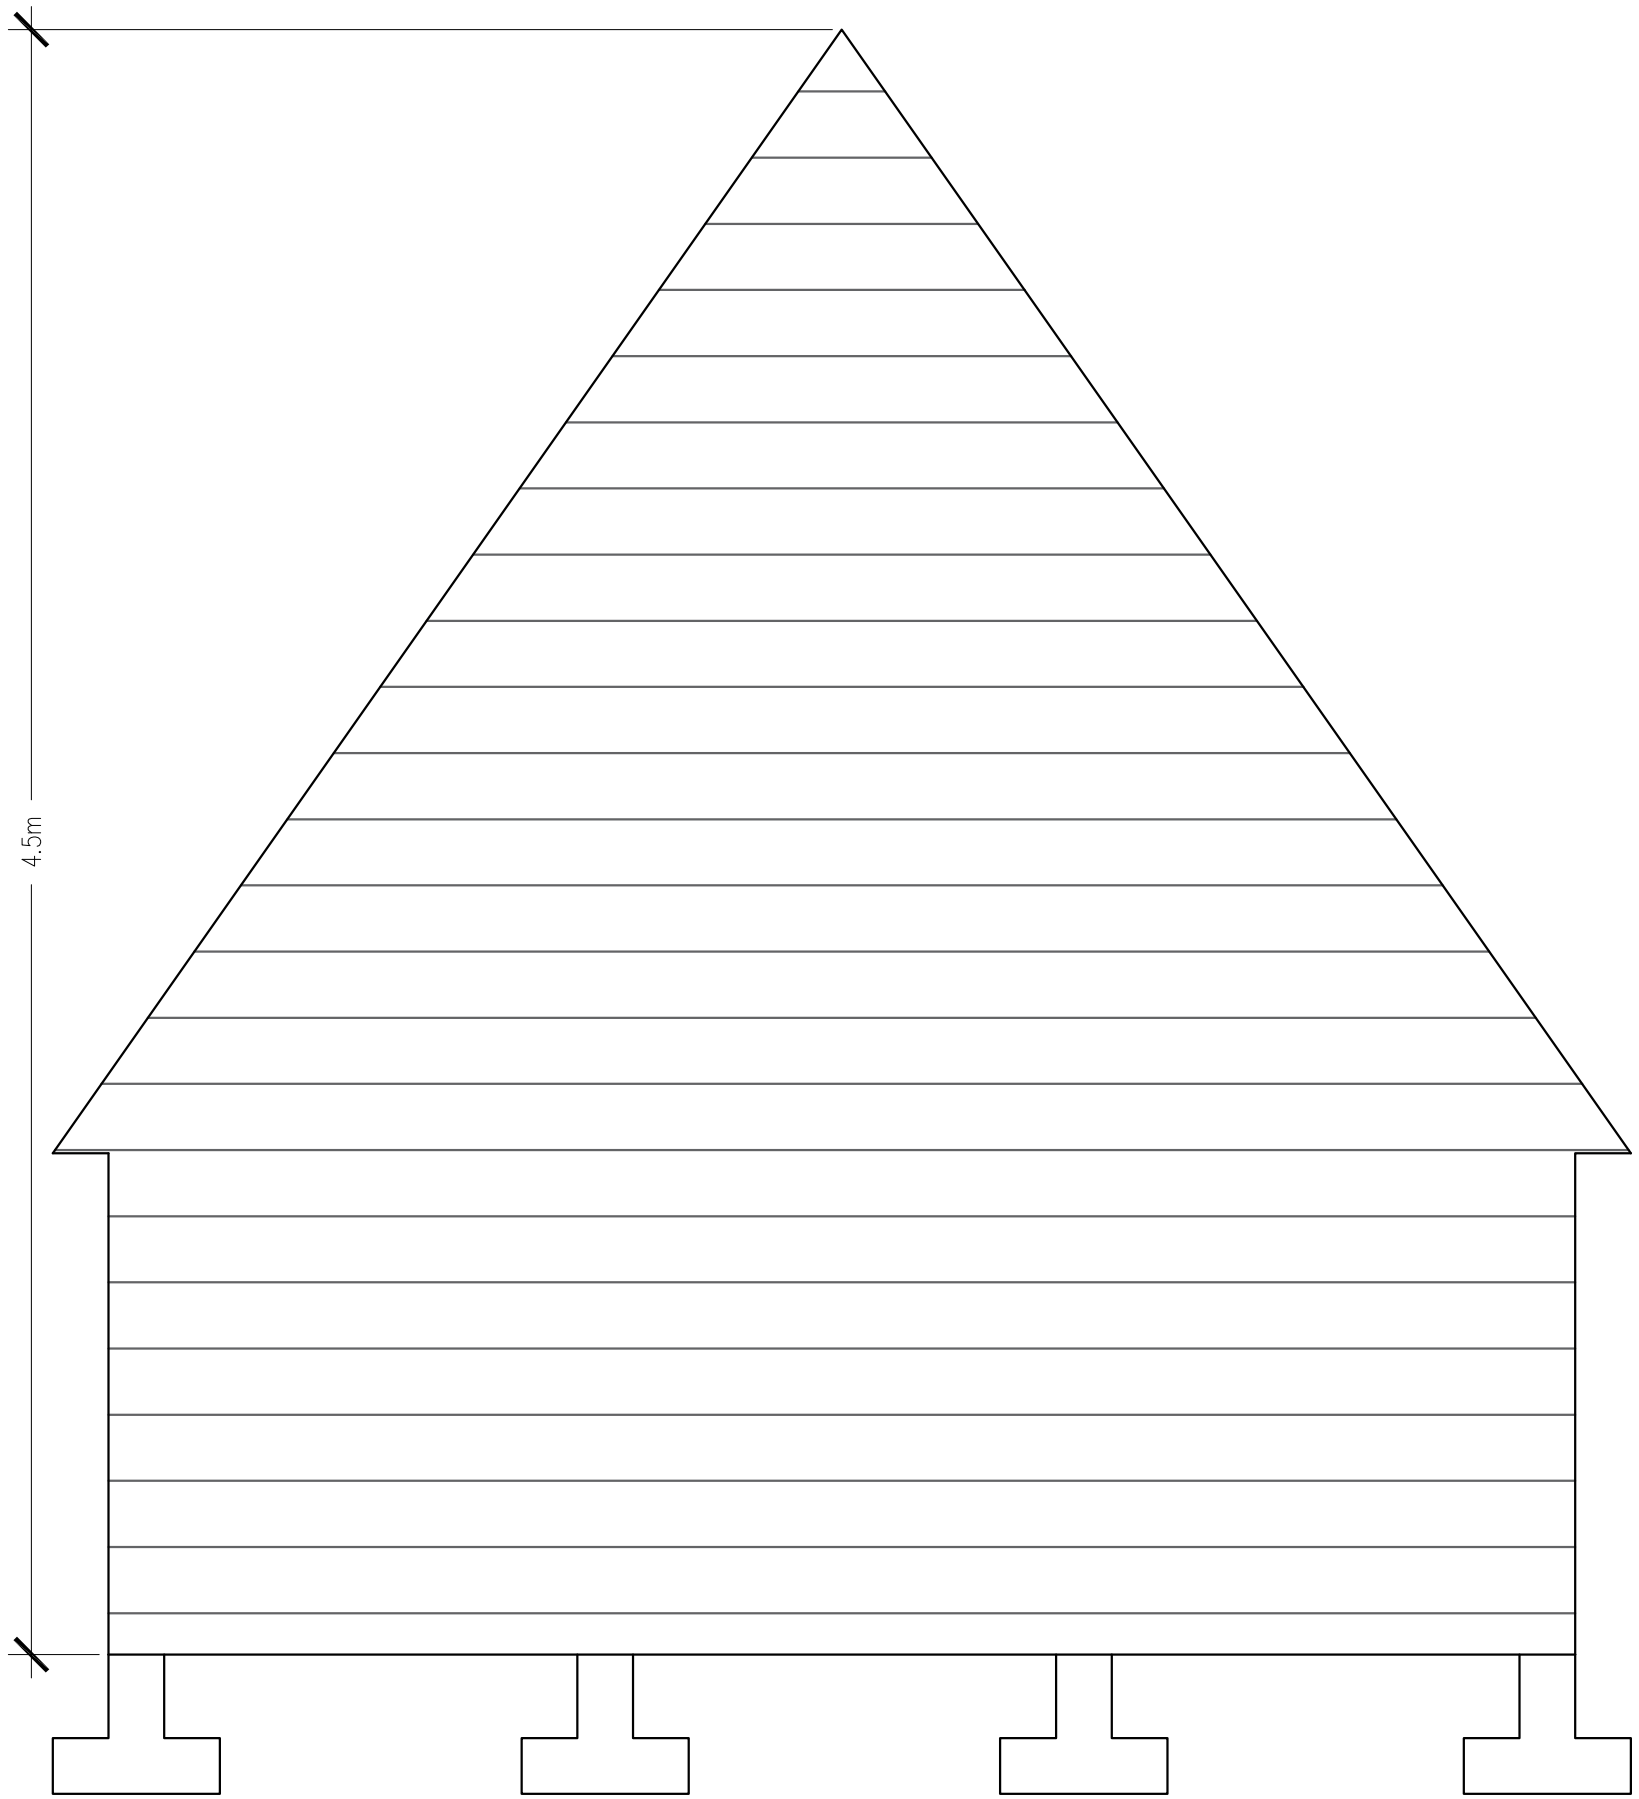

REAR ELEVATION

REVISIONS

PROJECT:

DRAWINGS: ELEVATION

DATE: / / 2024


REVISION DATE

NAME OF SITE:
COED FFYNCI

CLIENT:

SIGNATURE:

SCALE:
1:50

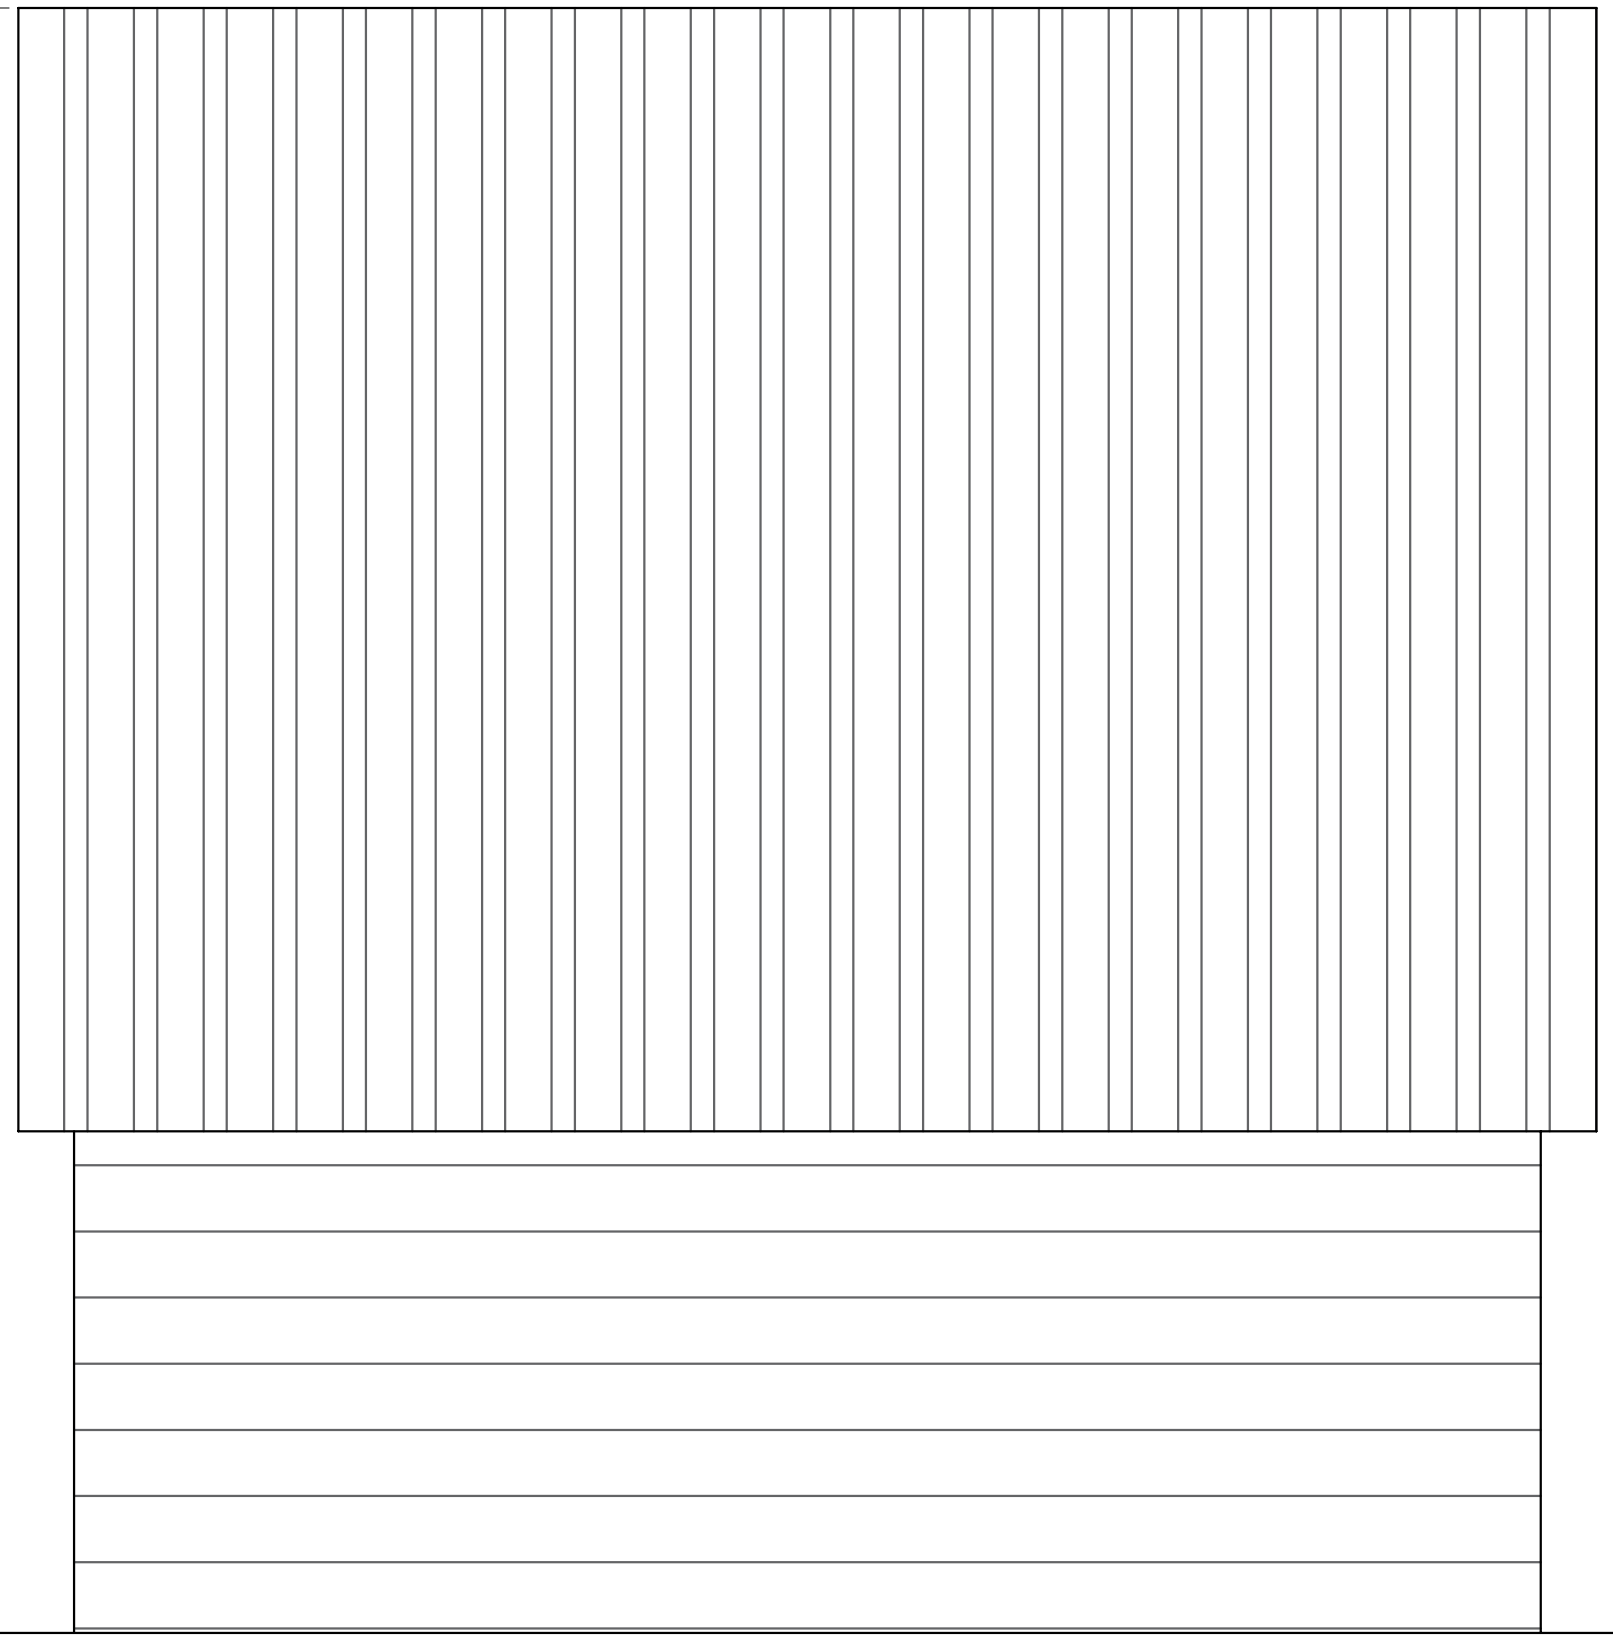

SIDE 1 ELEVATION

REVISIONS


REVISION DATE	/ / 2024
DRAWINGS: ELEVATION	
PROJECT:	

NAME OF SITE:
COED FFYNCI

CLIENT:

SIGNATURE:

SCALE:
1:50

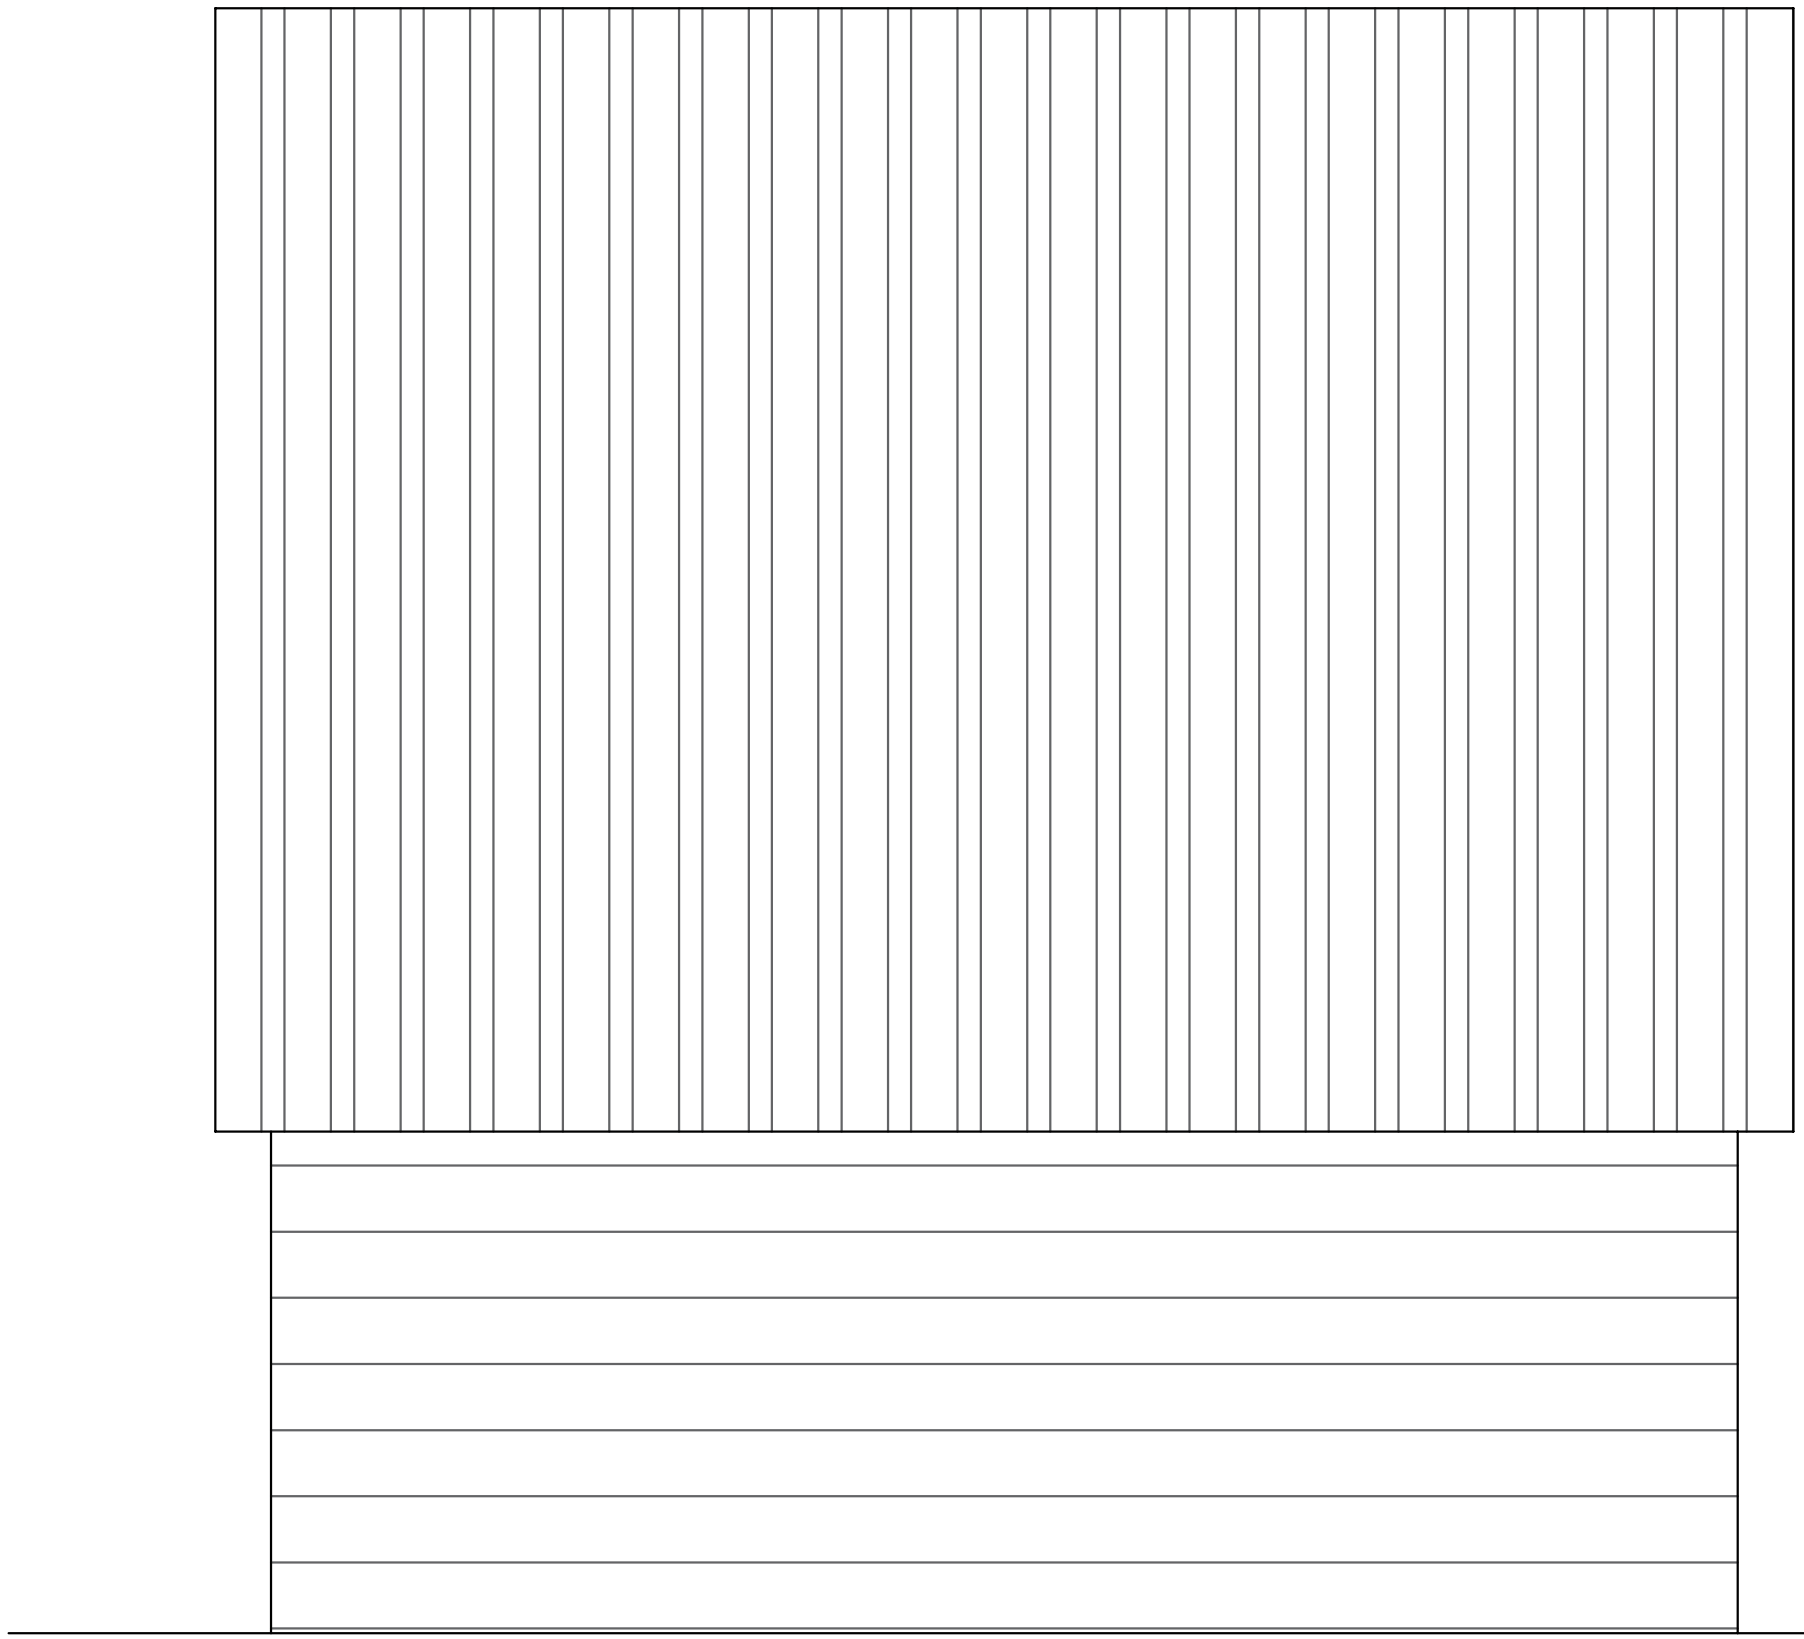

SIDE 2 ELEVATION

REVISIONS

PROJECT: ..

DRAWINGS: ELEVATION

DATE: / / 2024

REVISION DATE

NAME OF SITE:
COED FFYNCI

CLIENT:

SIGNATURE:

SCALE:
1:50