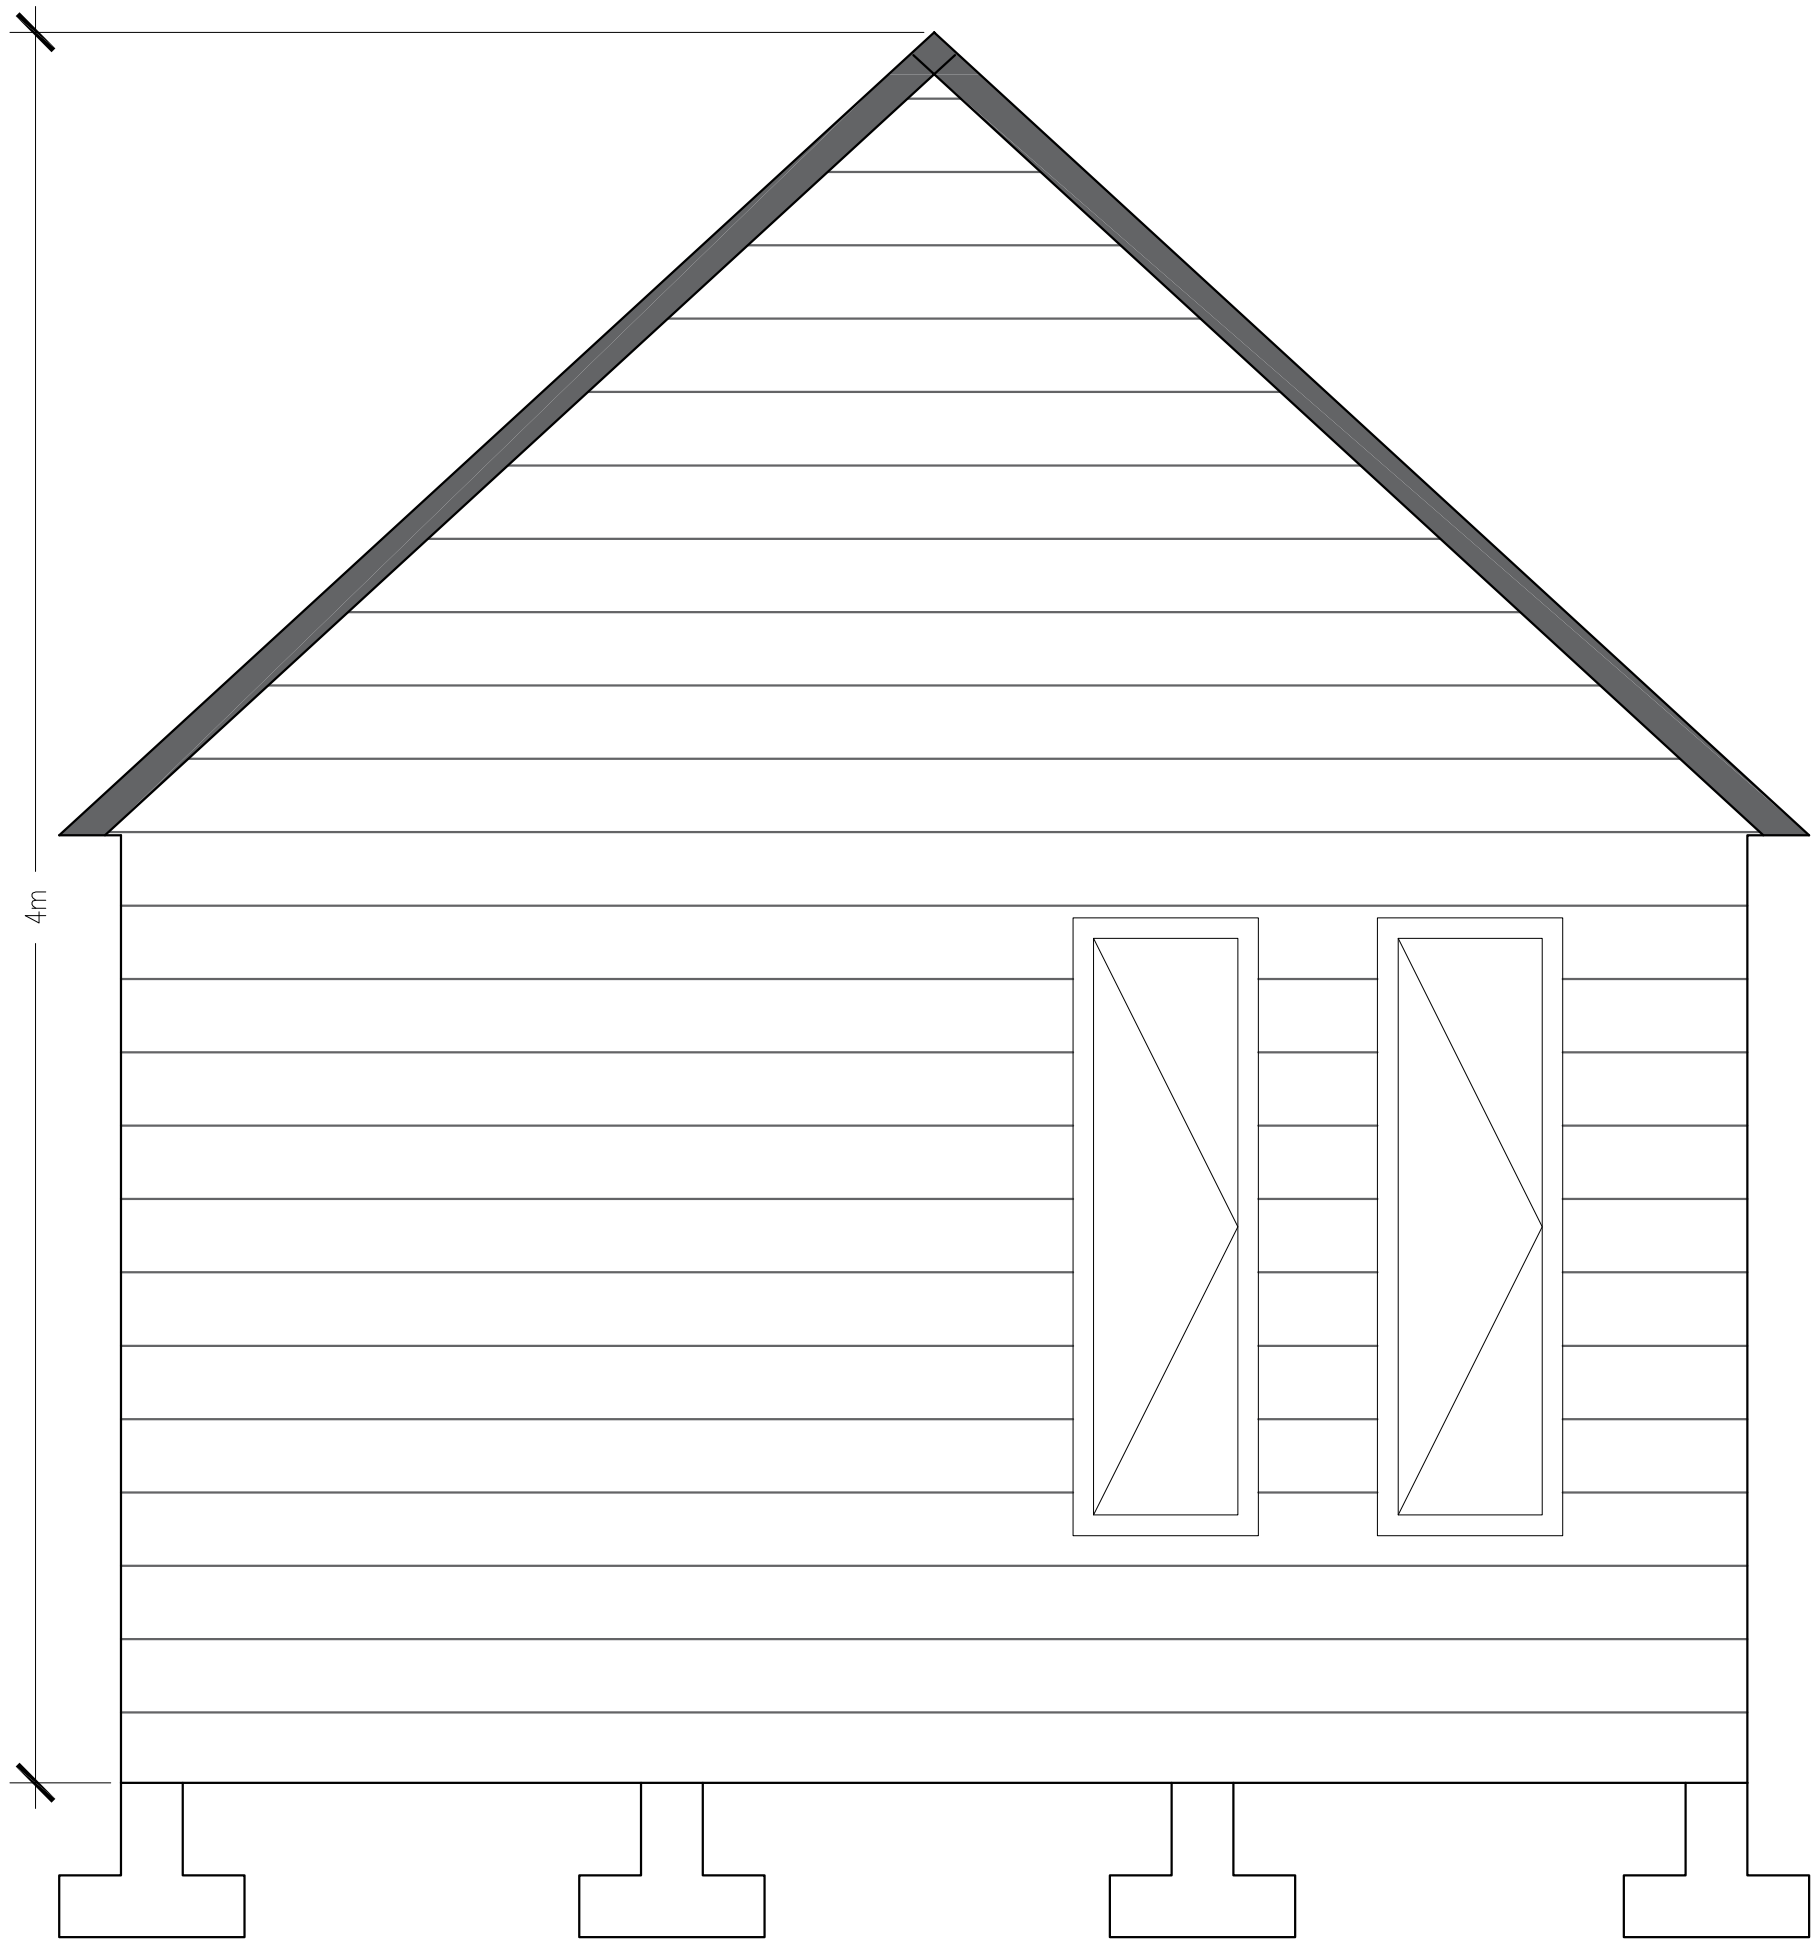


FRONT ELEVATION

REVISIONS

PROJECT:

DRAWINGS: ELEVATION

DATE: / / 2024


REVISION DATE

NAME OF SITE:
COED FFYNCI

CLIENT:

SIGNATURE:

SCALE:
1:50

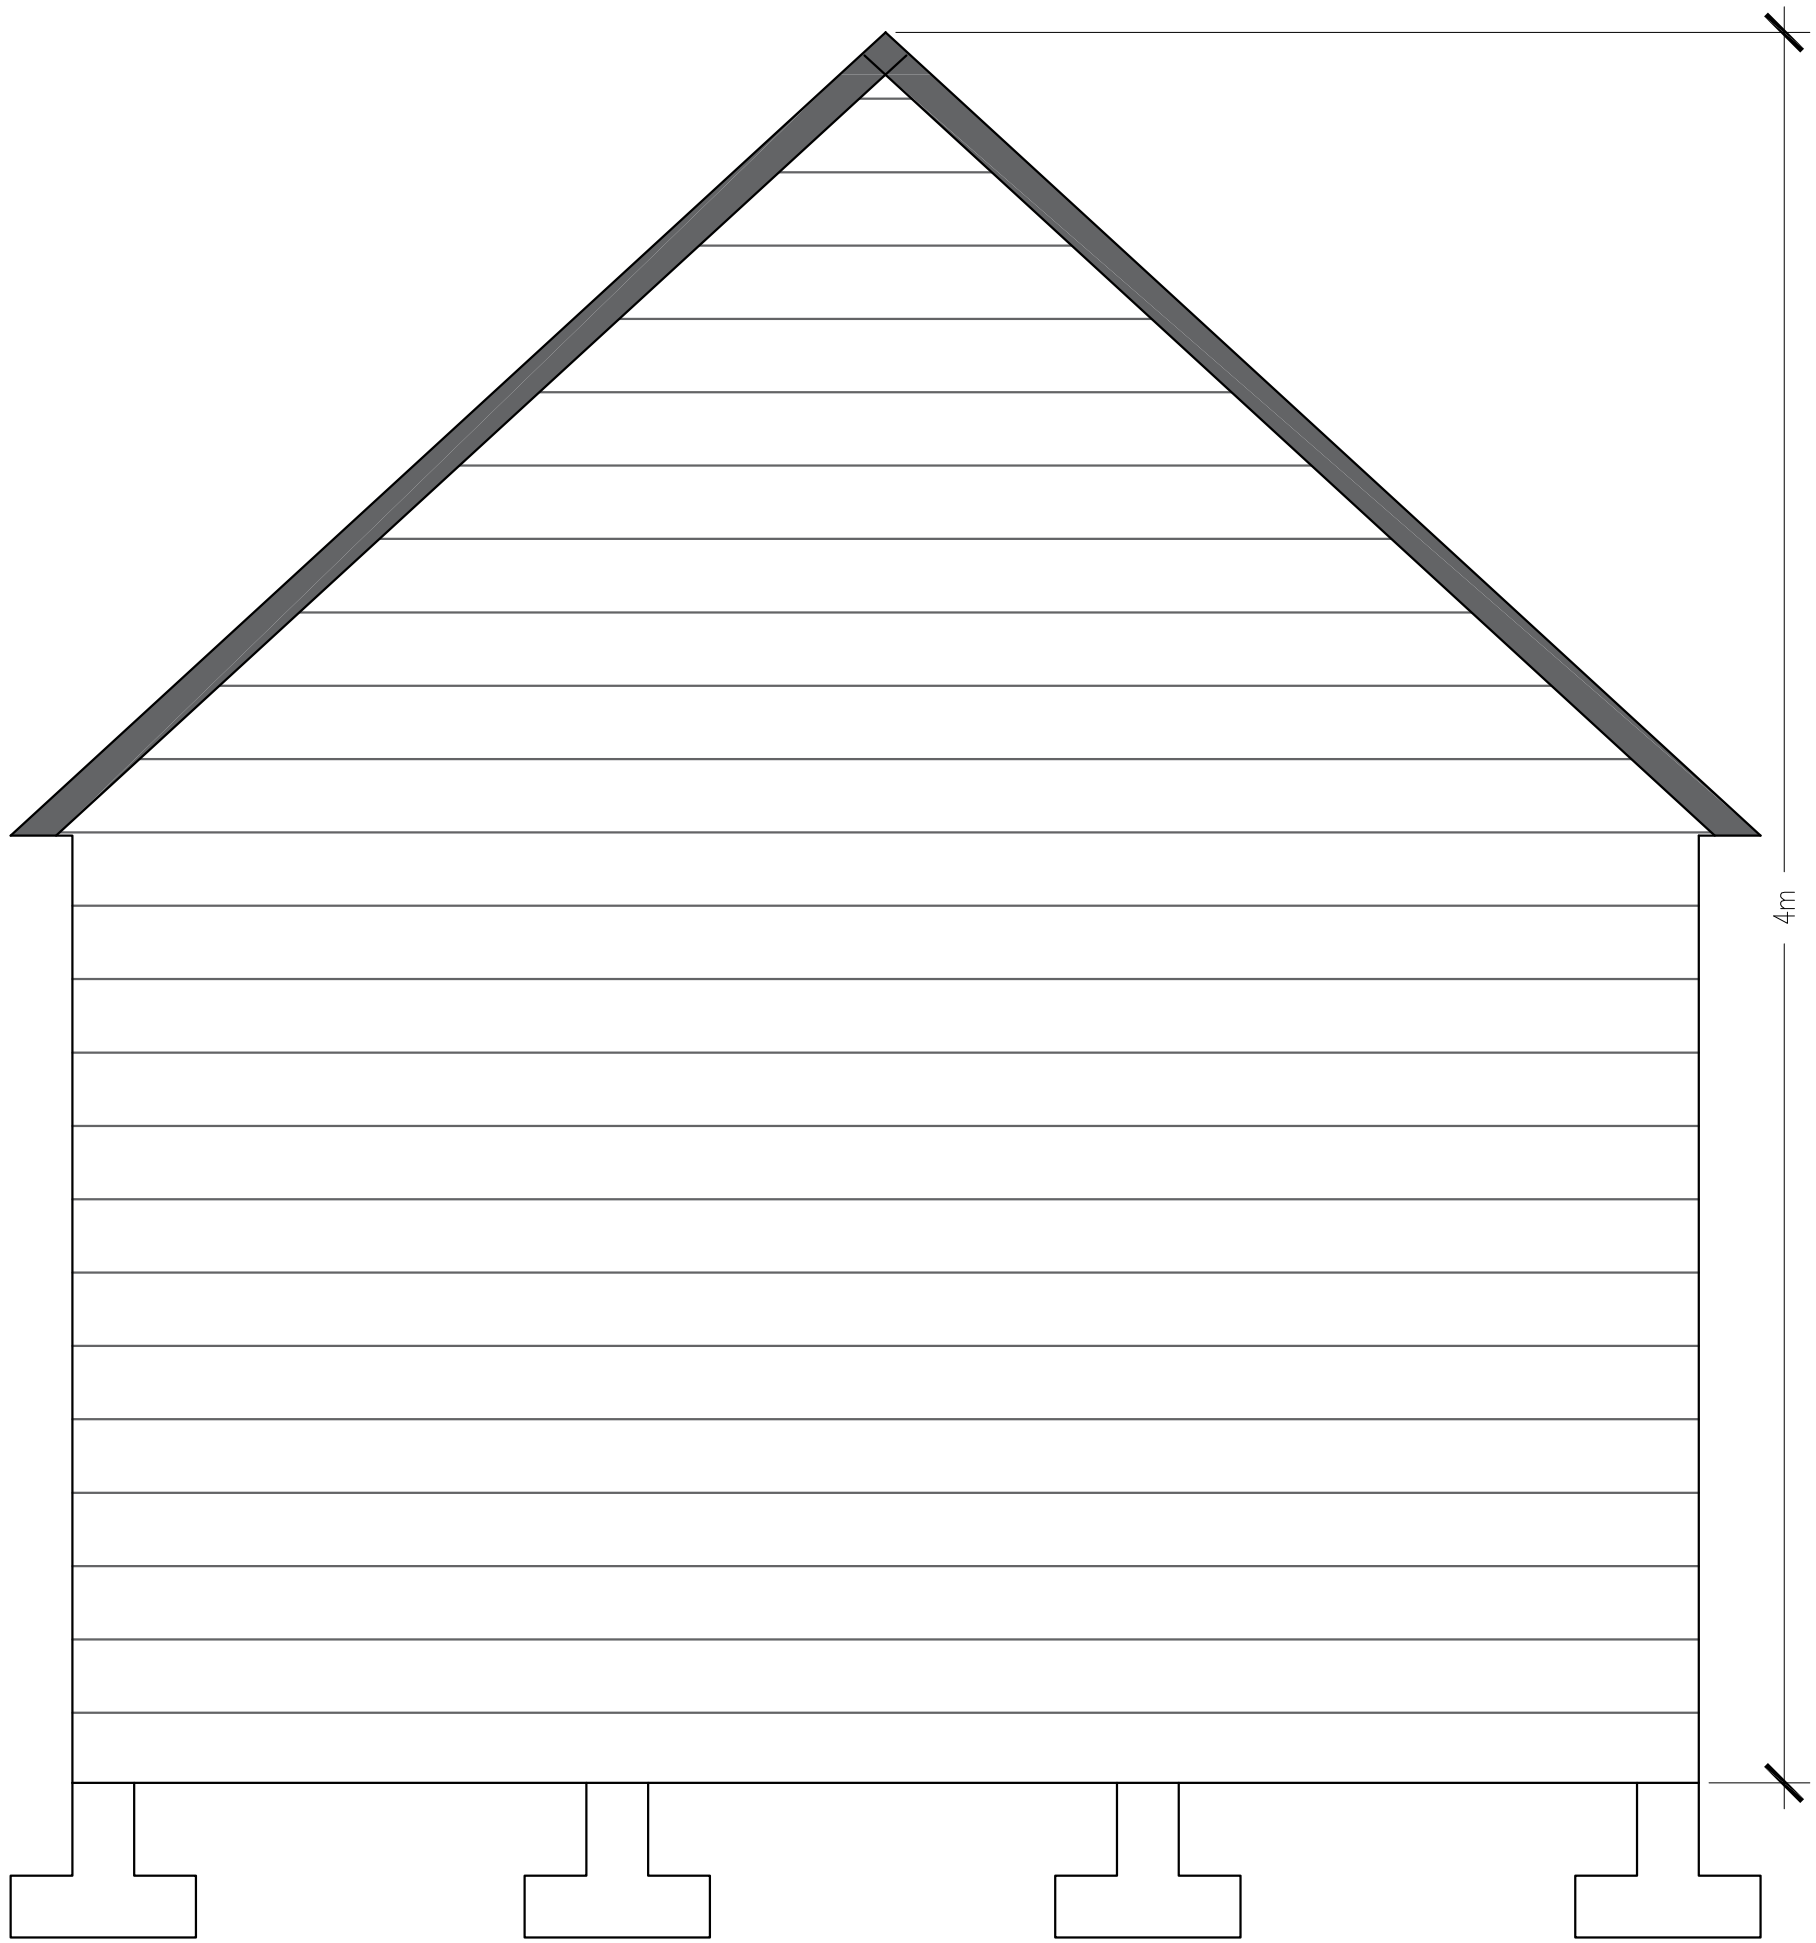

REAR ELEVATION

REVISIONS

REVISION DATE
/ / 2024

PROJECT:

DRAWINGS: ELEVATION


DATE: / /

NAME OF SITE:
COED FFYNCI

CLIENT:

SIGNATURE:

SCALE:
1:50

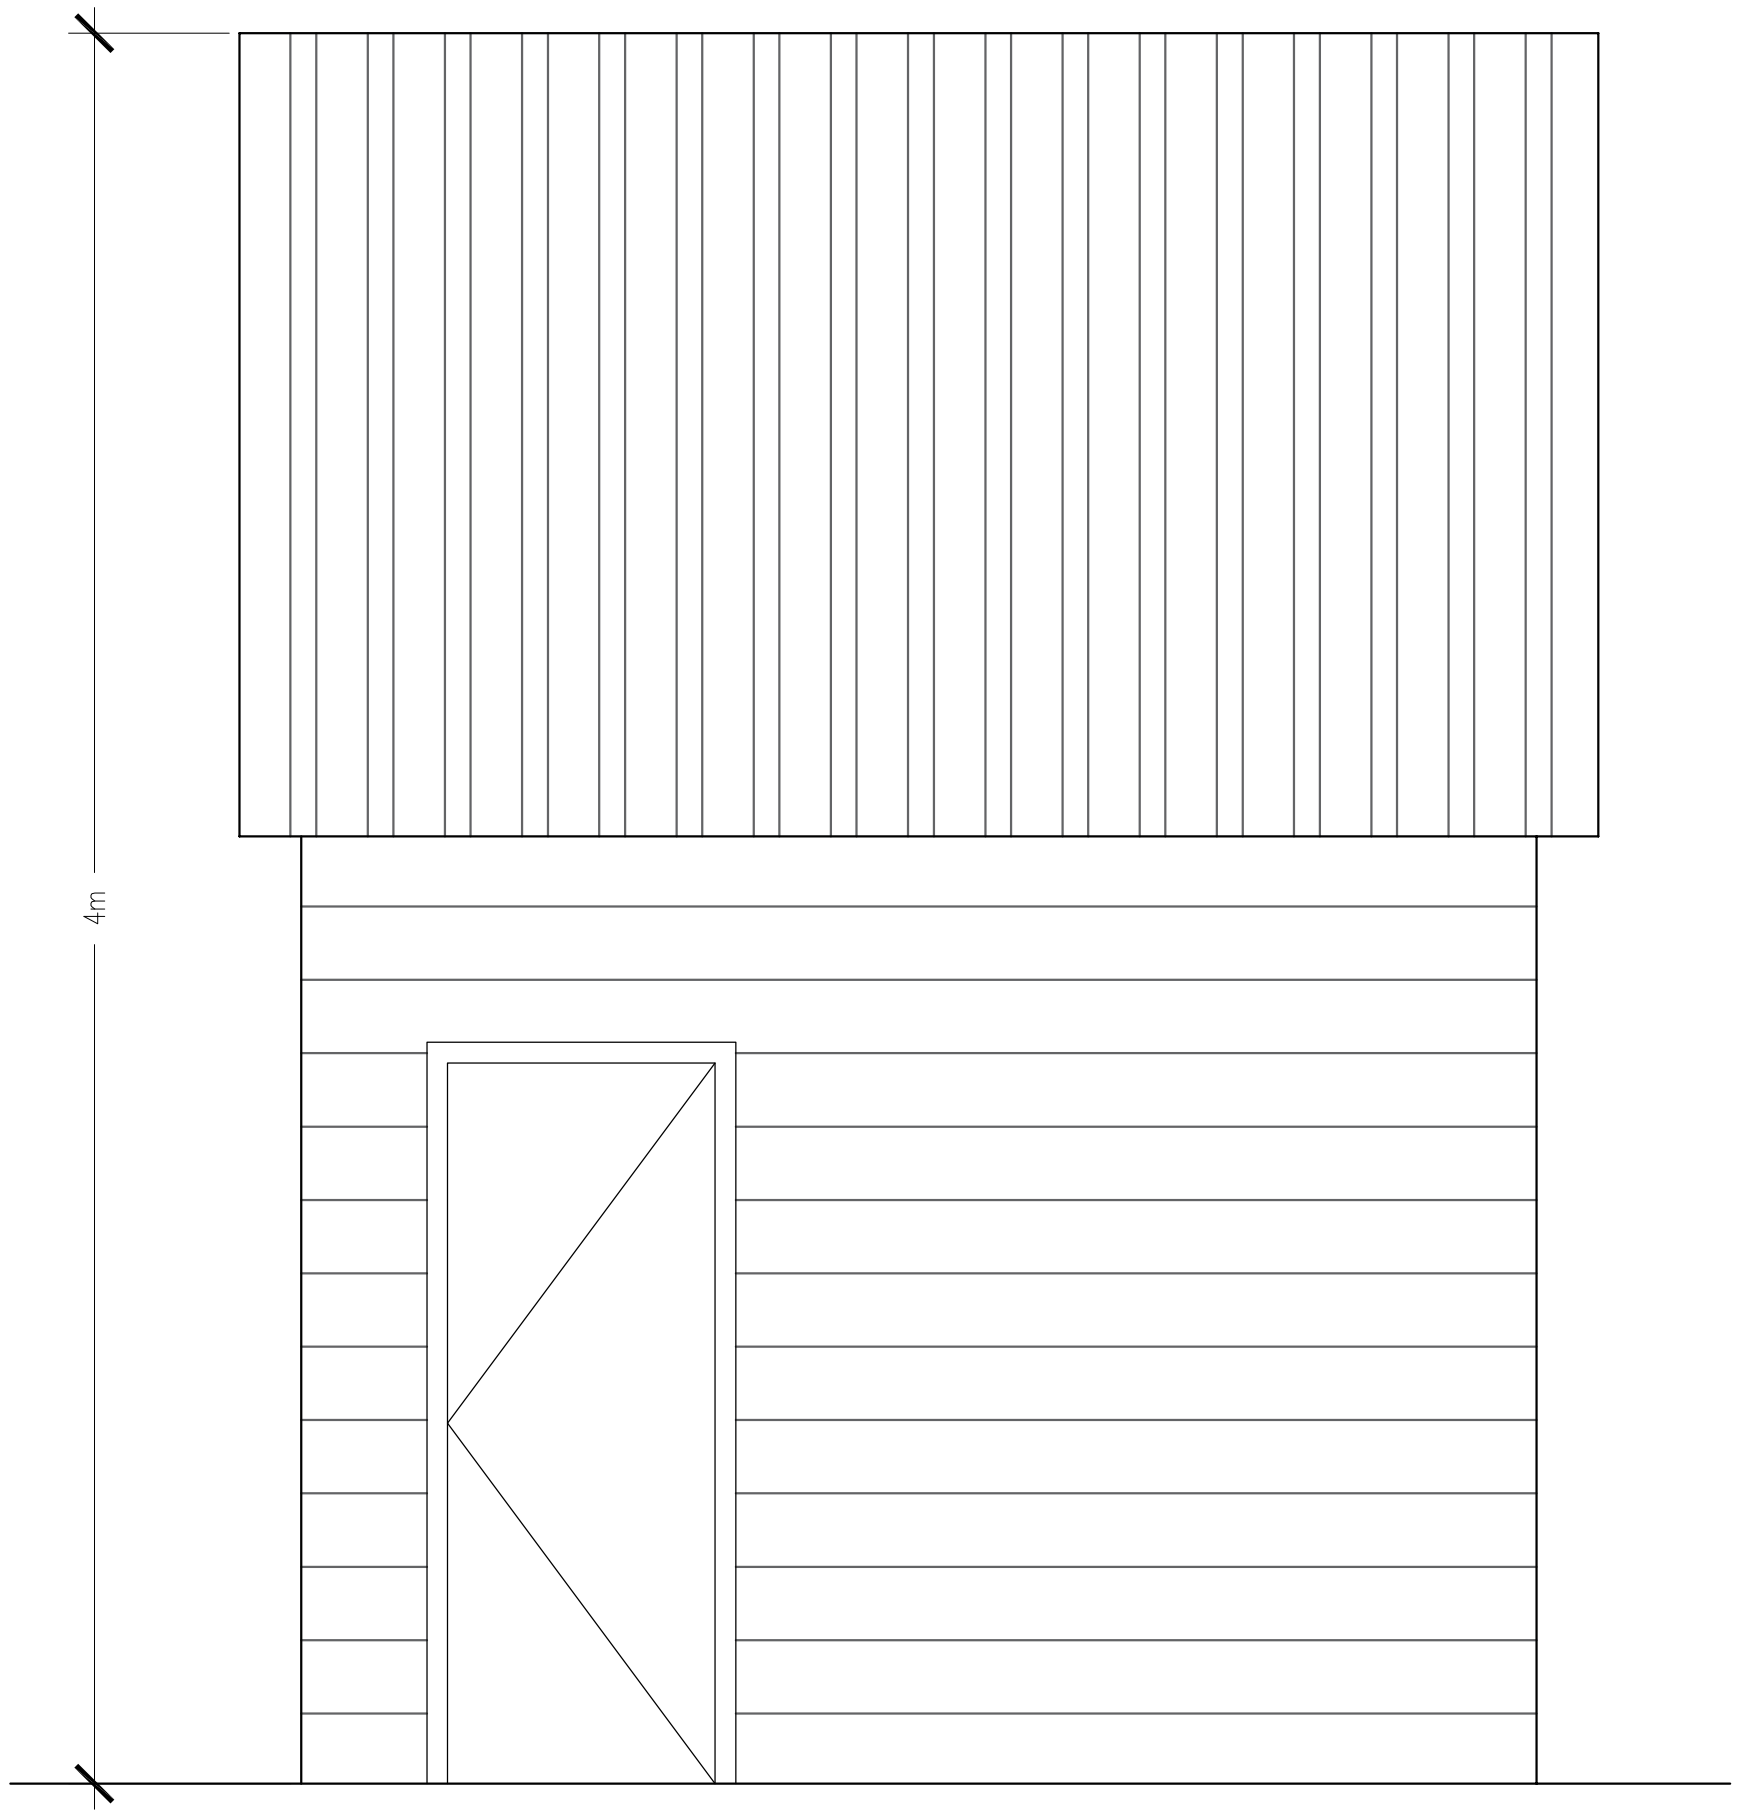

SIDE 1 ELEVATION

REVISIONS

PROJECT:

DRAWINGS: ELEVATION


DATE: / / 2024 REVISION DATE

NAME OF SITE:
COED FFYNCI

CLIENT:

SIGNATURE:

SCALE:
1:50

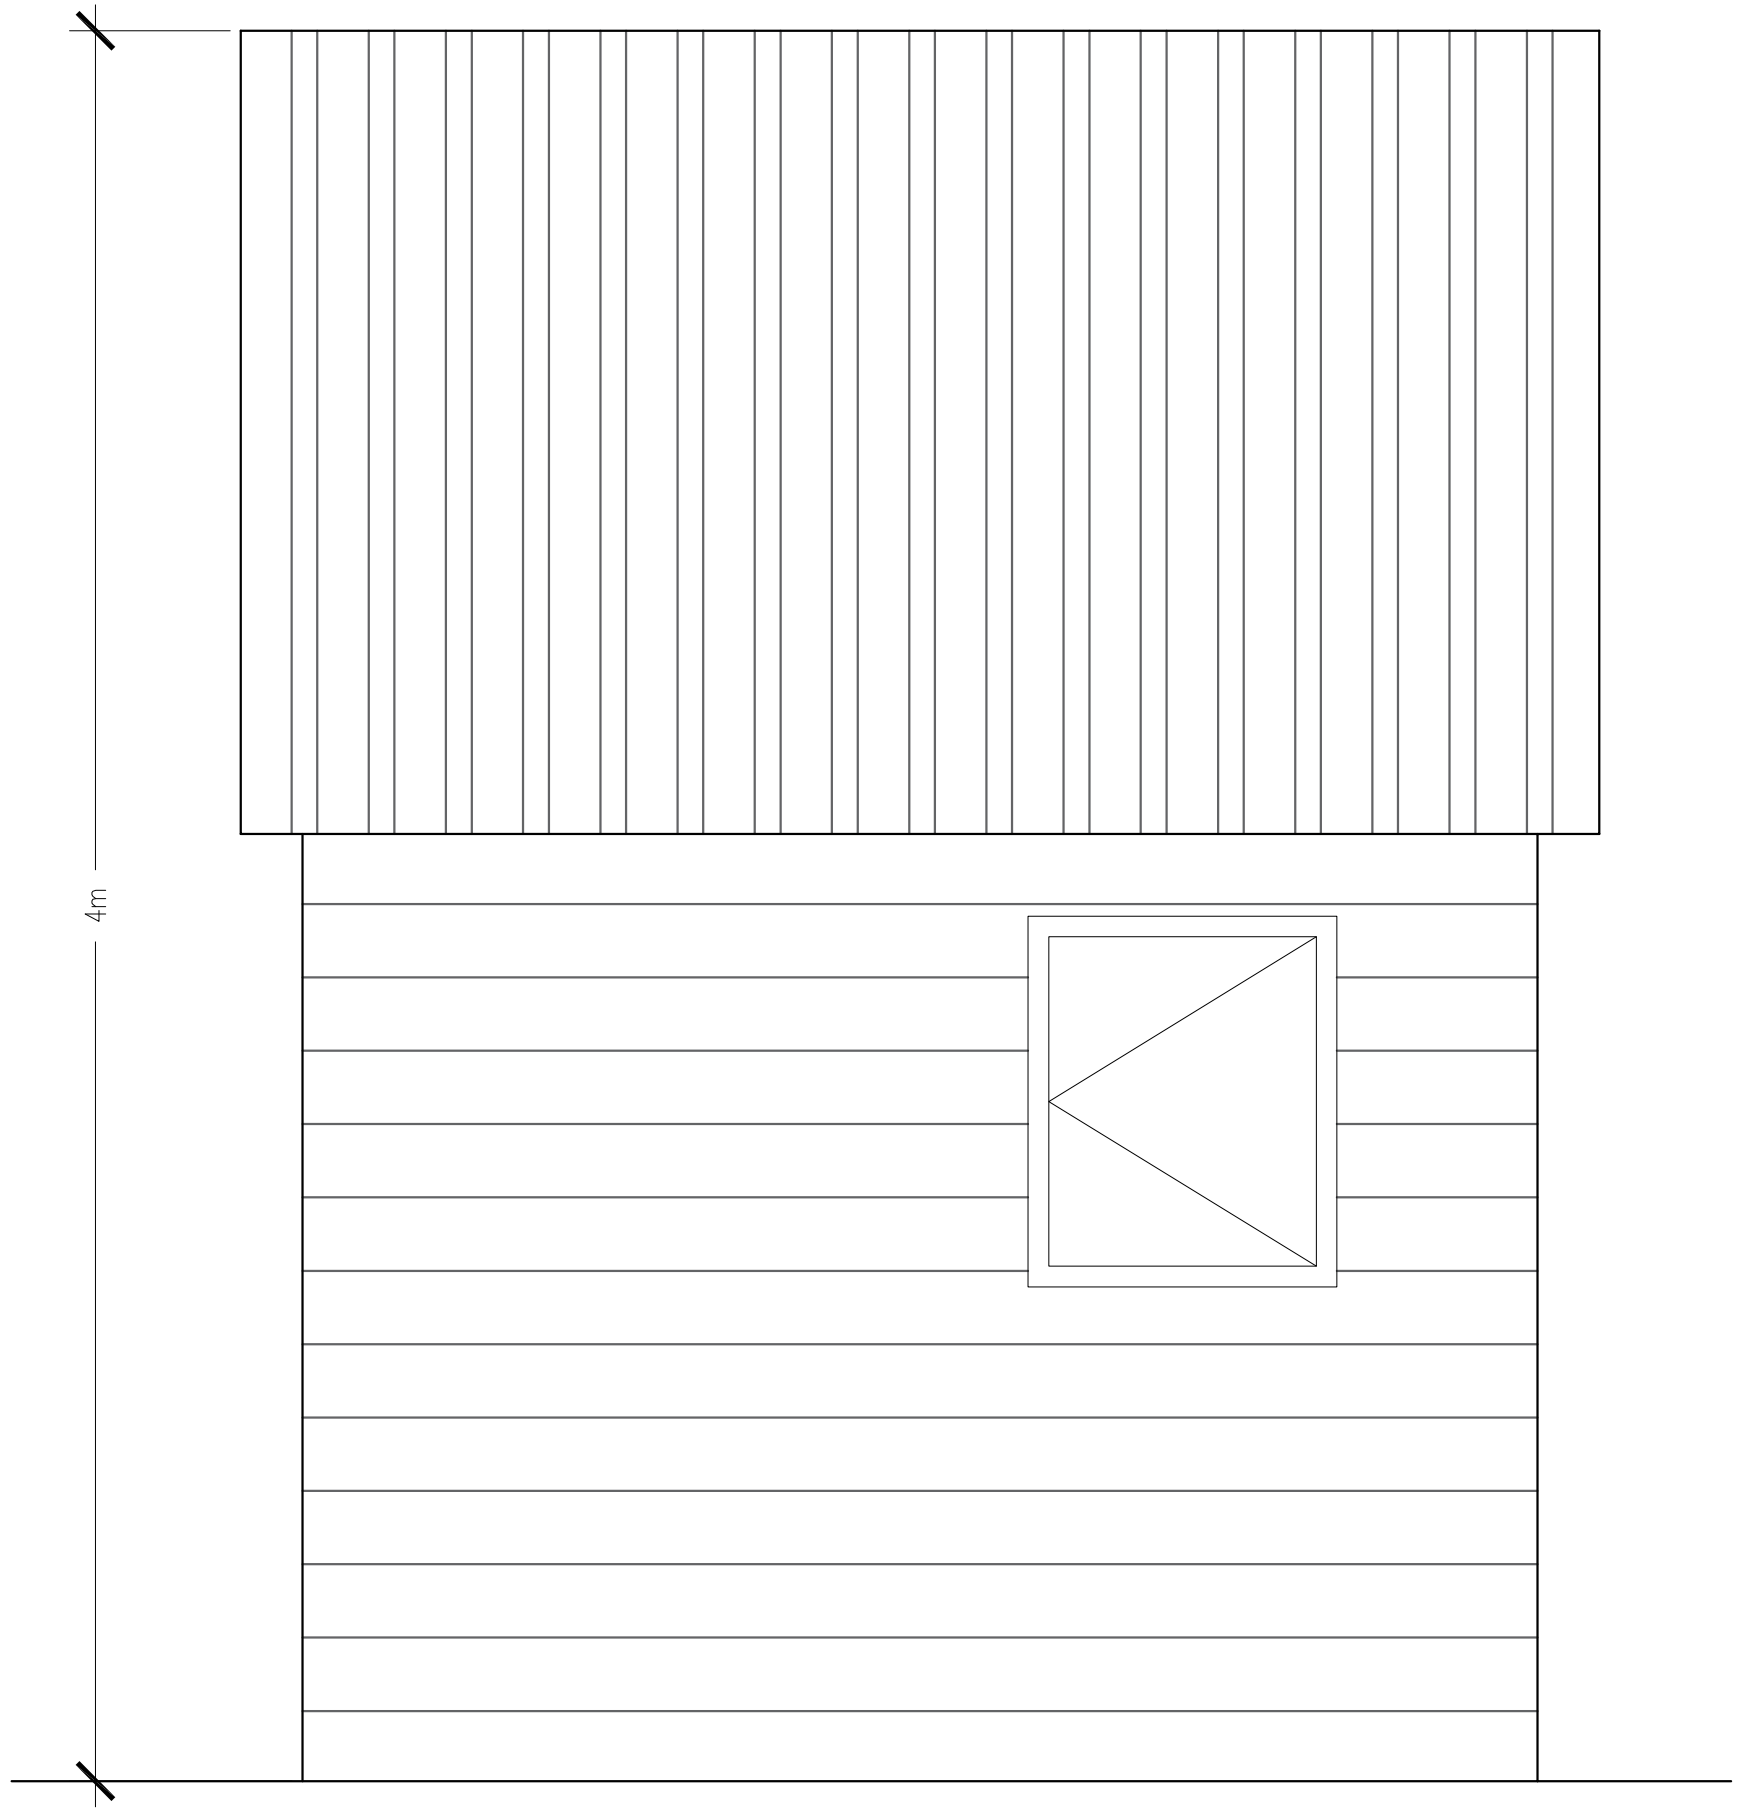

SIDE 2 ELEVATION

REVISIONS

PROJECT:	
DRAWINGS:	ELEVATION
DATE:	/ / 2024
REVISION DATE	
NAME OF SITE:	COED FFYNCI
CLIENT:	
SIGNATURE:	
SCALE:	1:50