

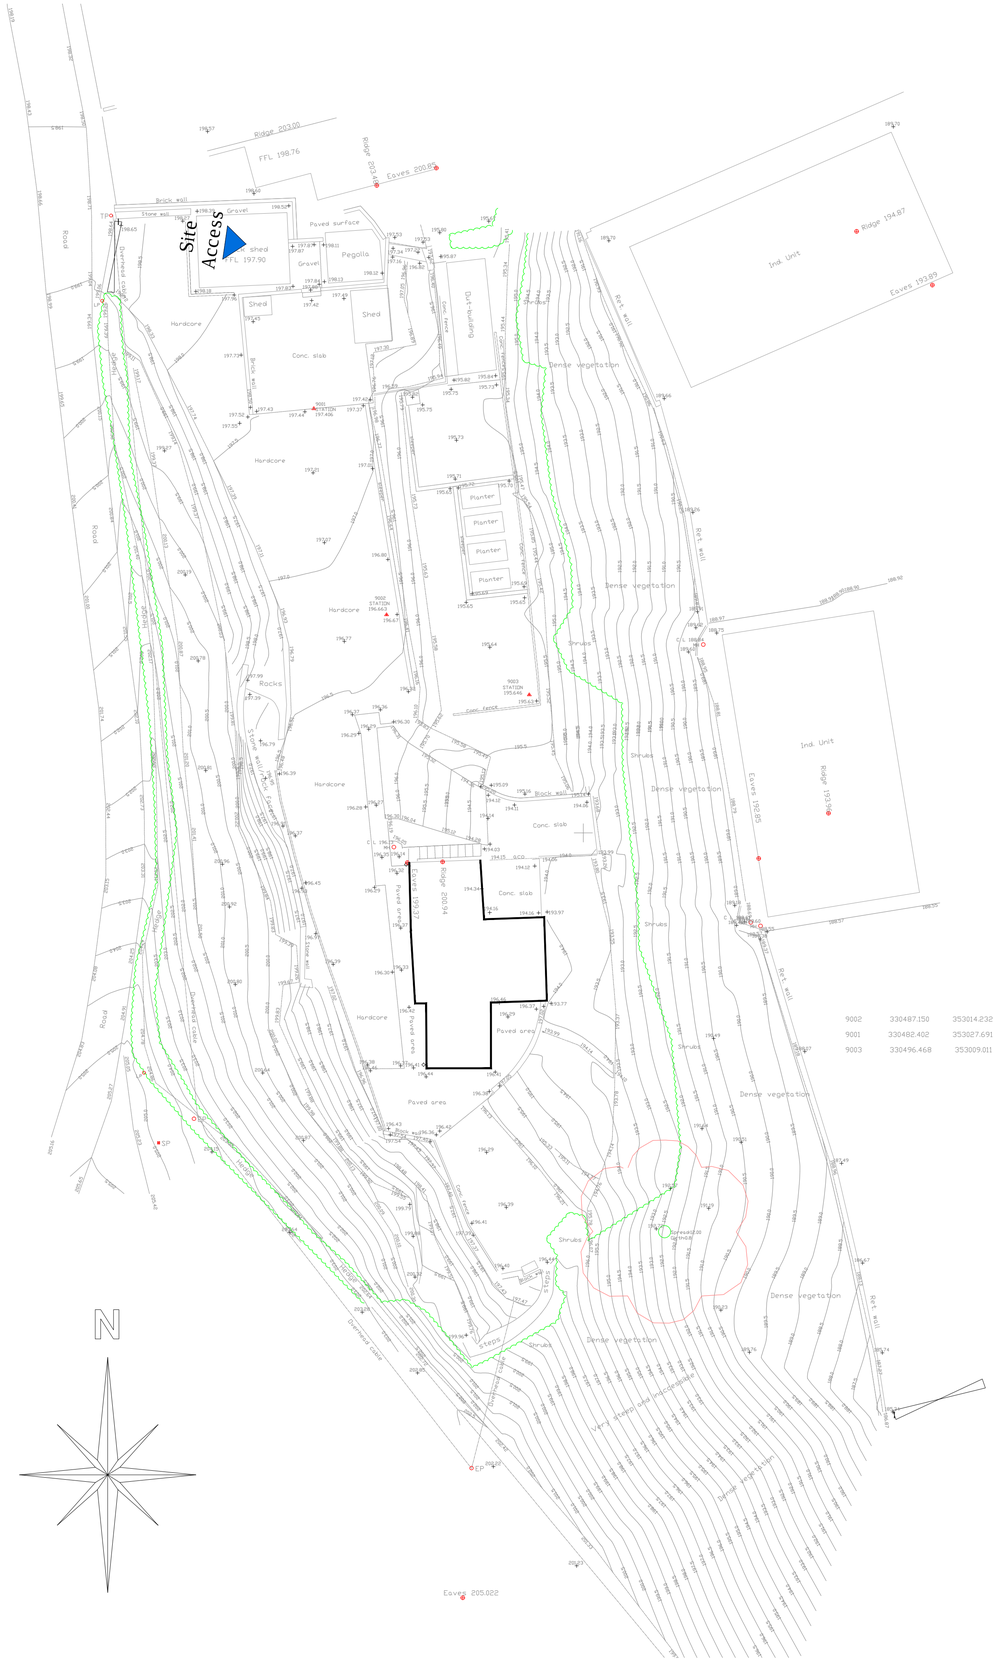


Topographic Plan - Scale 1:200

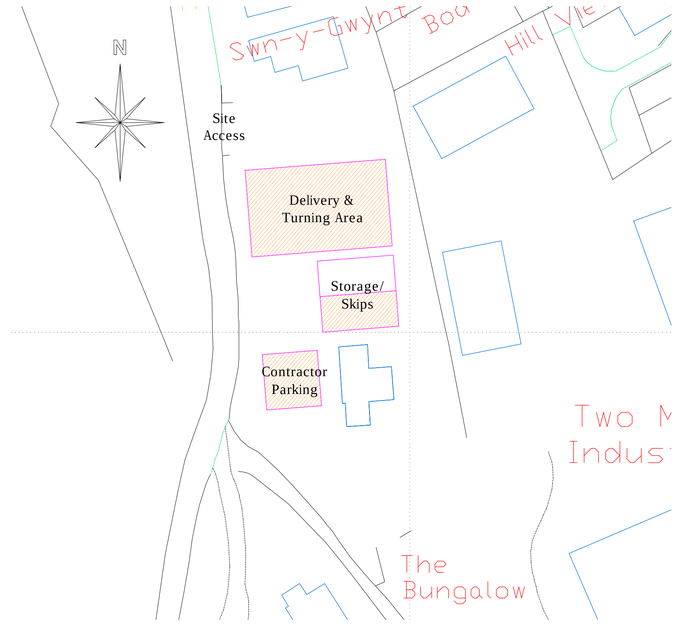

Site Setting Out Plan

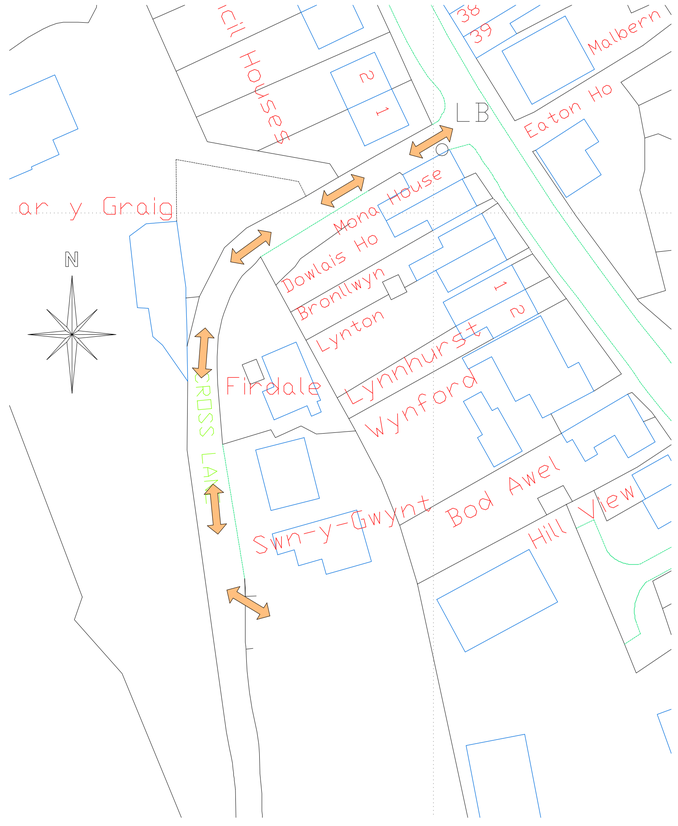

Supply Route

cad partner LABC
CULLIS+ARCHITECTURAL+DESIGN
25 Sunningdale Close
Wrexham
North Wales
LL13 9QU
T 01978 264376
M 07791 480768
E ajones540@btinternet.com

Client:
Mr. M. Williams.

Drawing Title:
Topographic Survey, Supply Route Plan & Site Setting Out Plan.

Job Title:
Proposed 3 no. Dwellings at Site Adjacent to Swn-y-Gwynt, Cross Lanes, Pentre Broughton.

Date:	Scale:	Rev.	Drg No:
March 2023	1:200 at A1		PD255/06