
LAND AT COEDPOETH - LOCATION PLAN

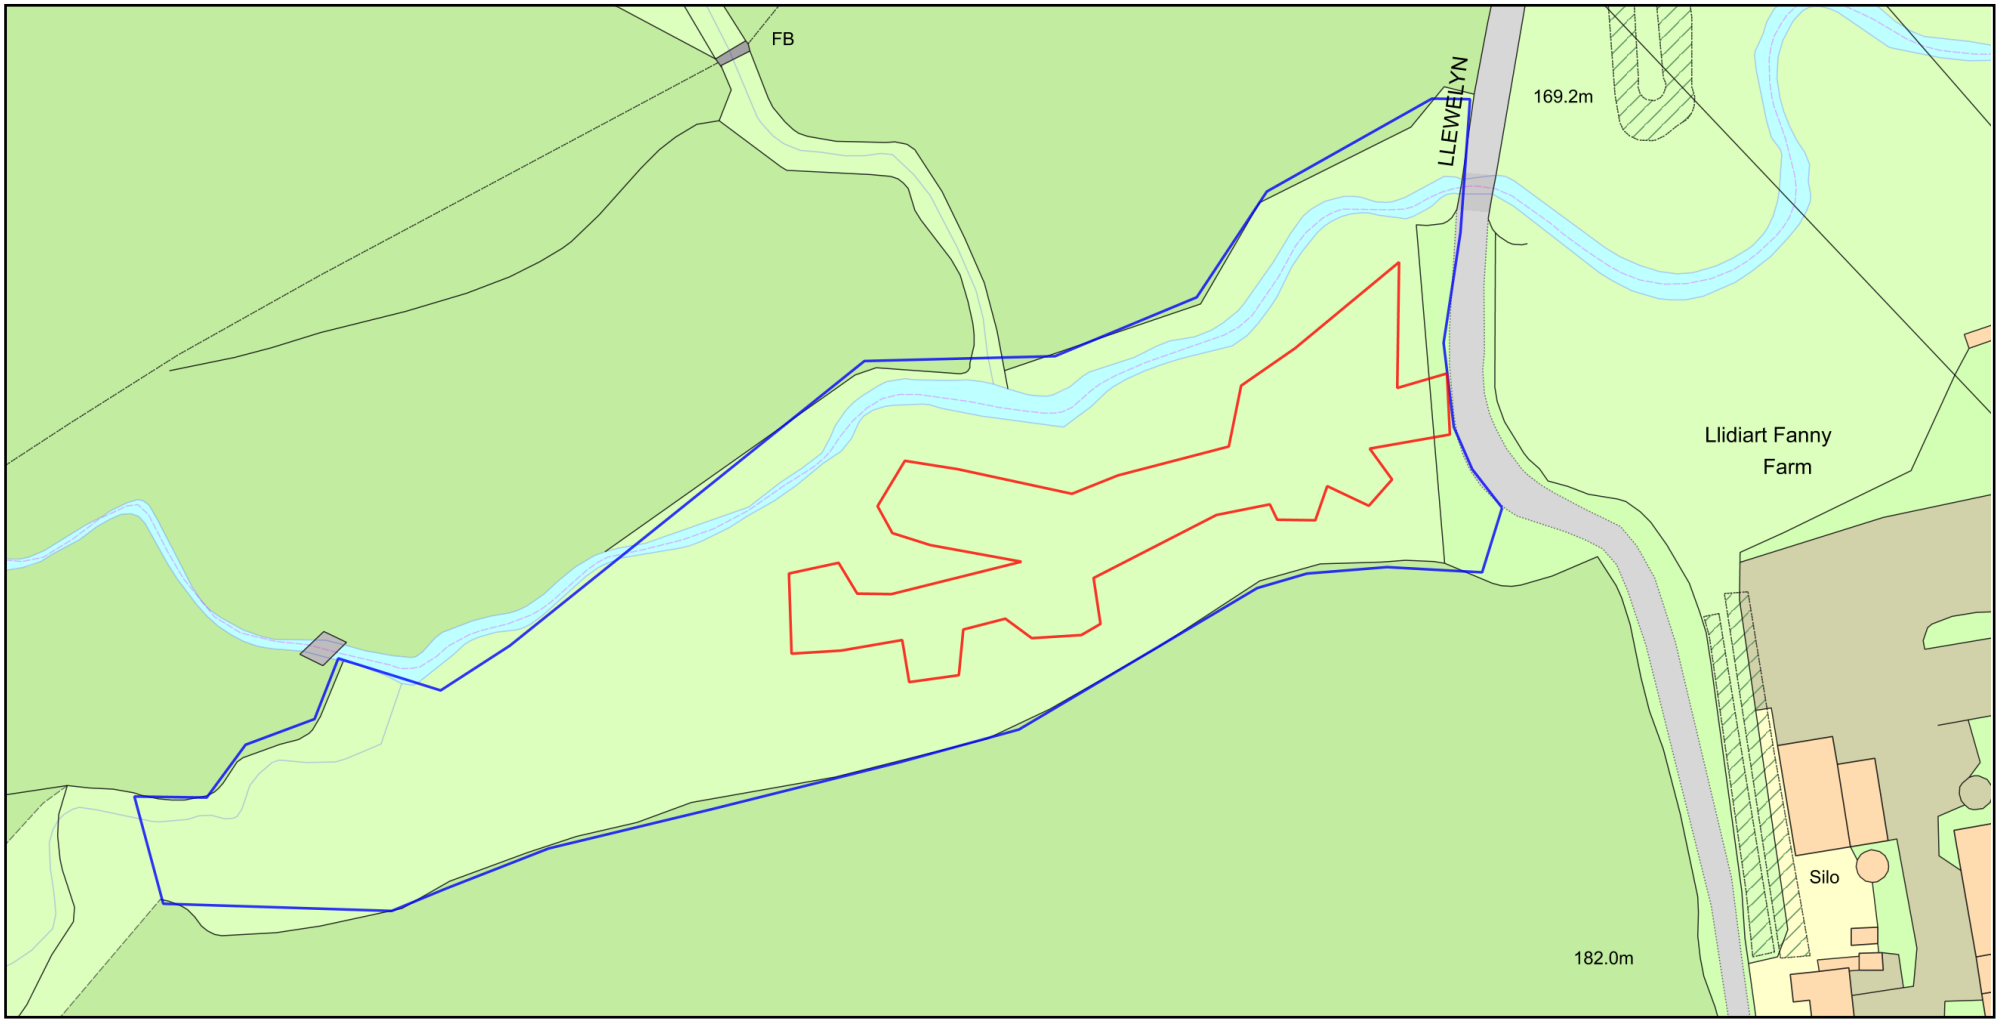

0 50
Metres

N

ReQuestaPlan

Plan Produced for: WREXHAM PLANNING AUTHORITY

Date Produced: 17-JUL-2024

Plan Reference Number: TQRQM24199233000309

Scale: 1:1250 @ A4

© Crown copyright and database rights 2023 OS 100042766