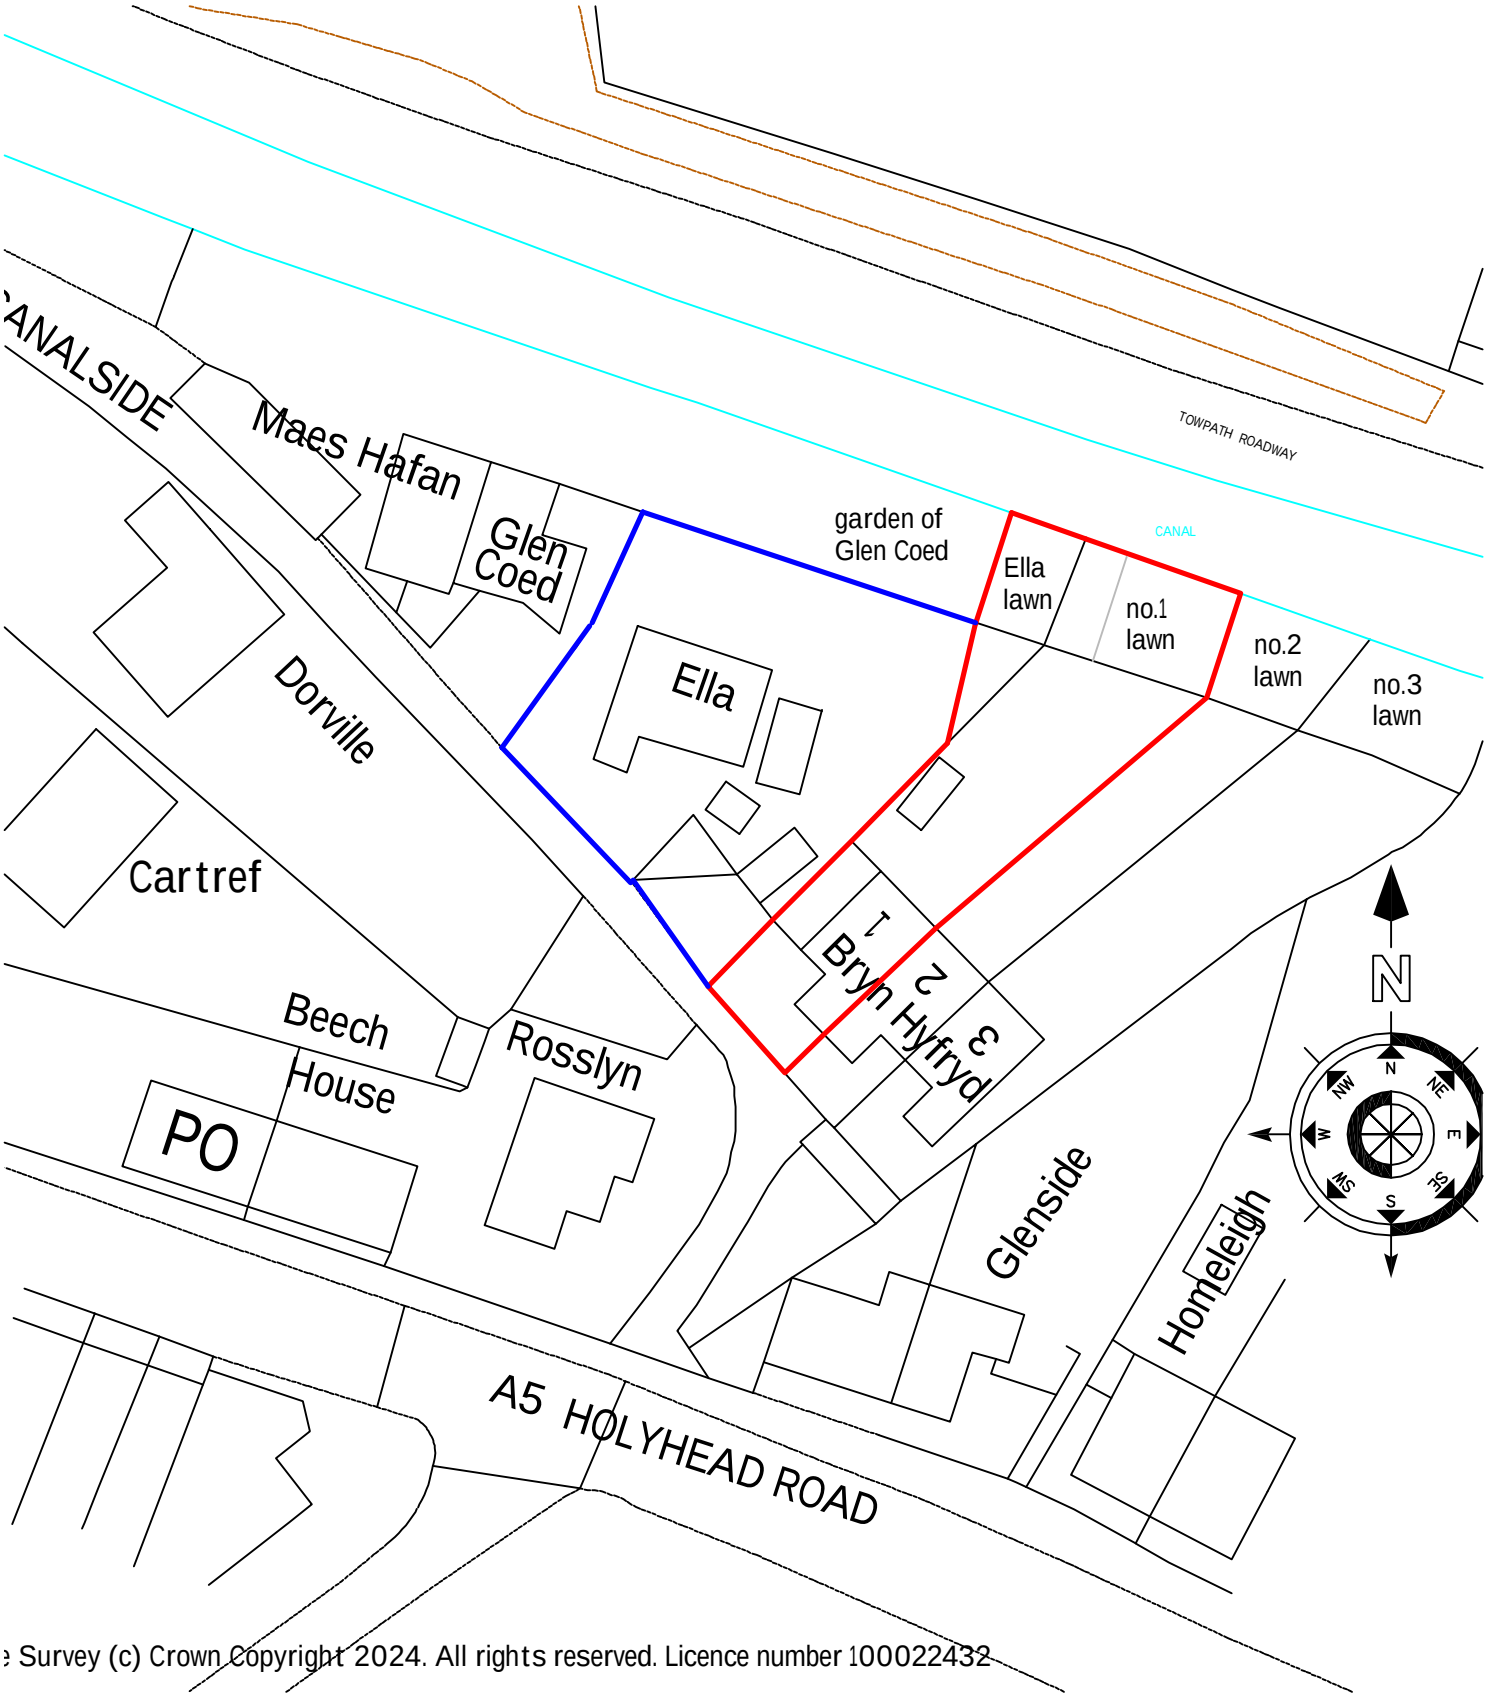


e Survey (c) Crown Copyright 2024. All rights reserved. Licence number 100022432

PL02 BLOCK PLAN

1/500@A4 22/07/2024