

1/100@A3 22/07/2024

PROPOSED SITE SECTIONS PL07

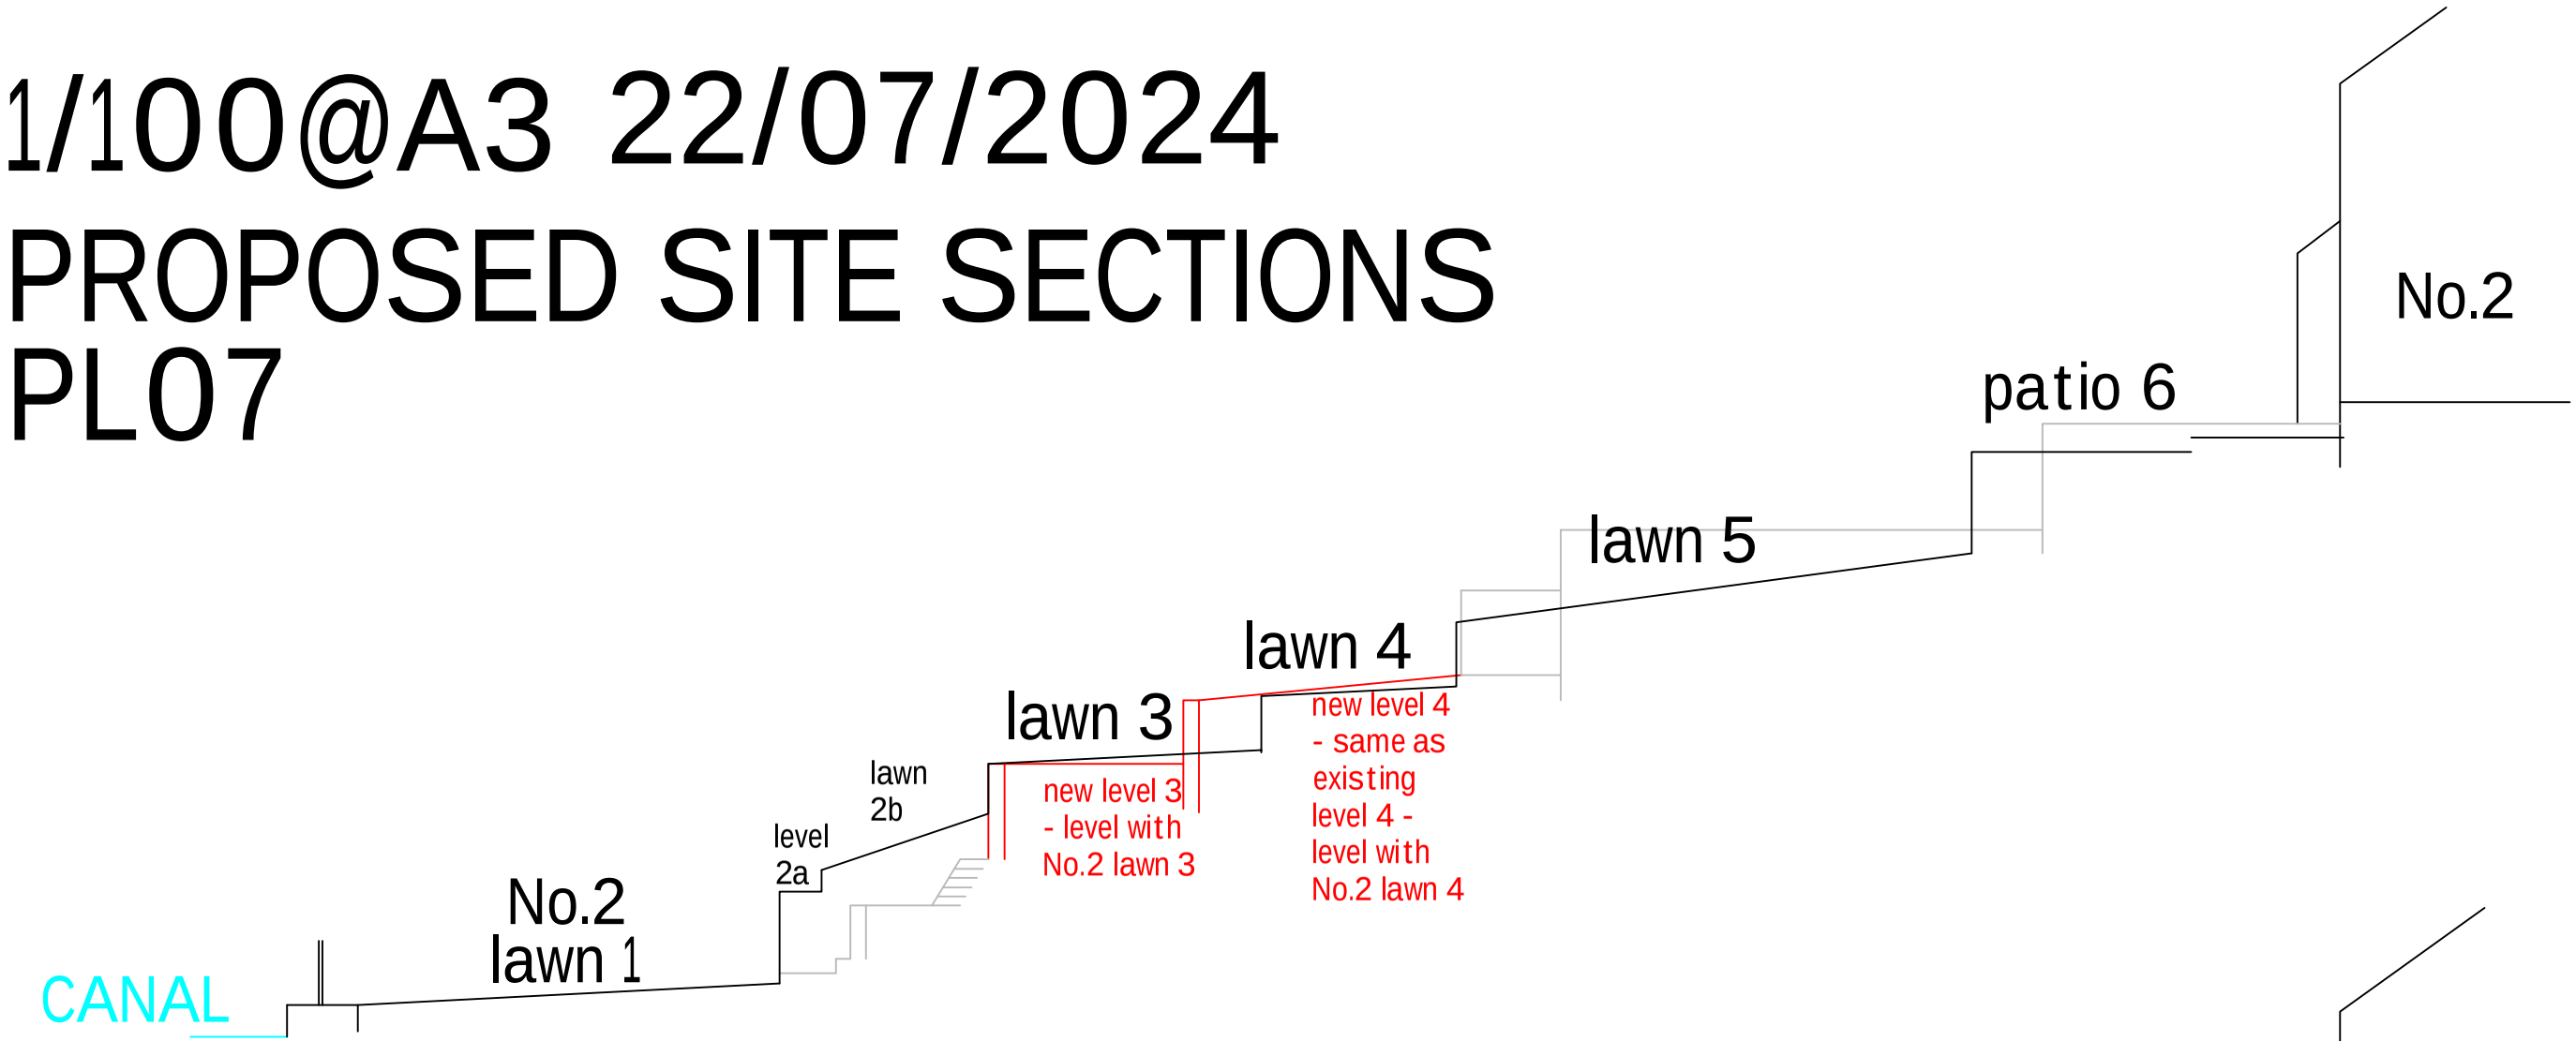

No.2 GARDEN

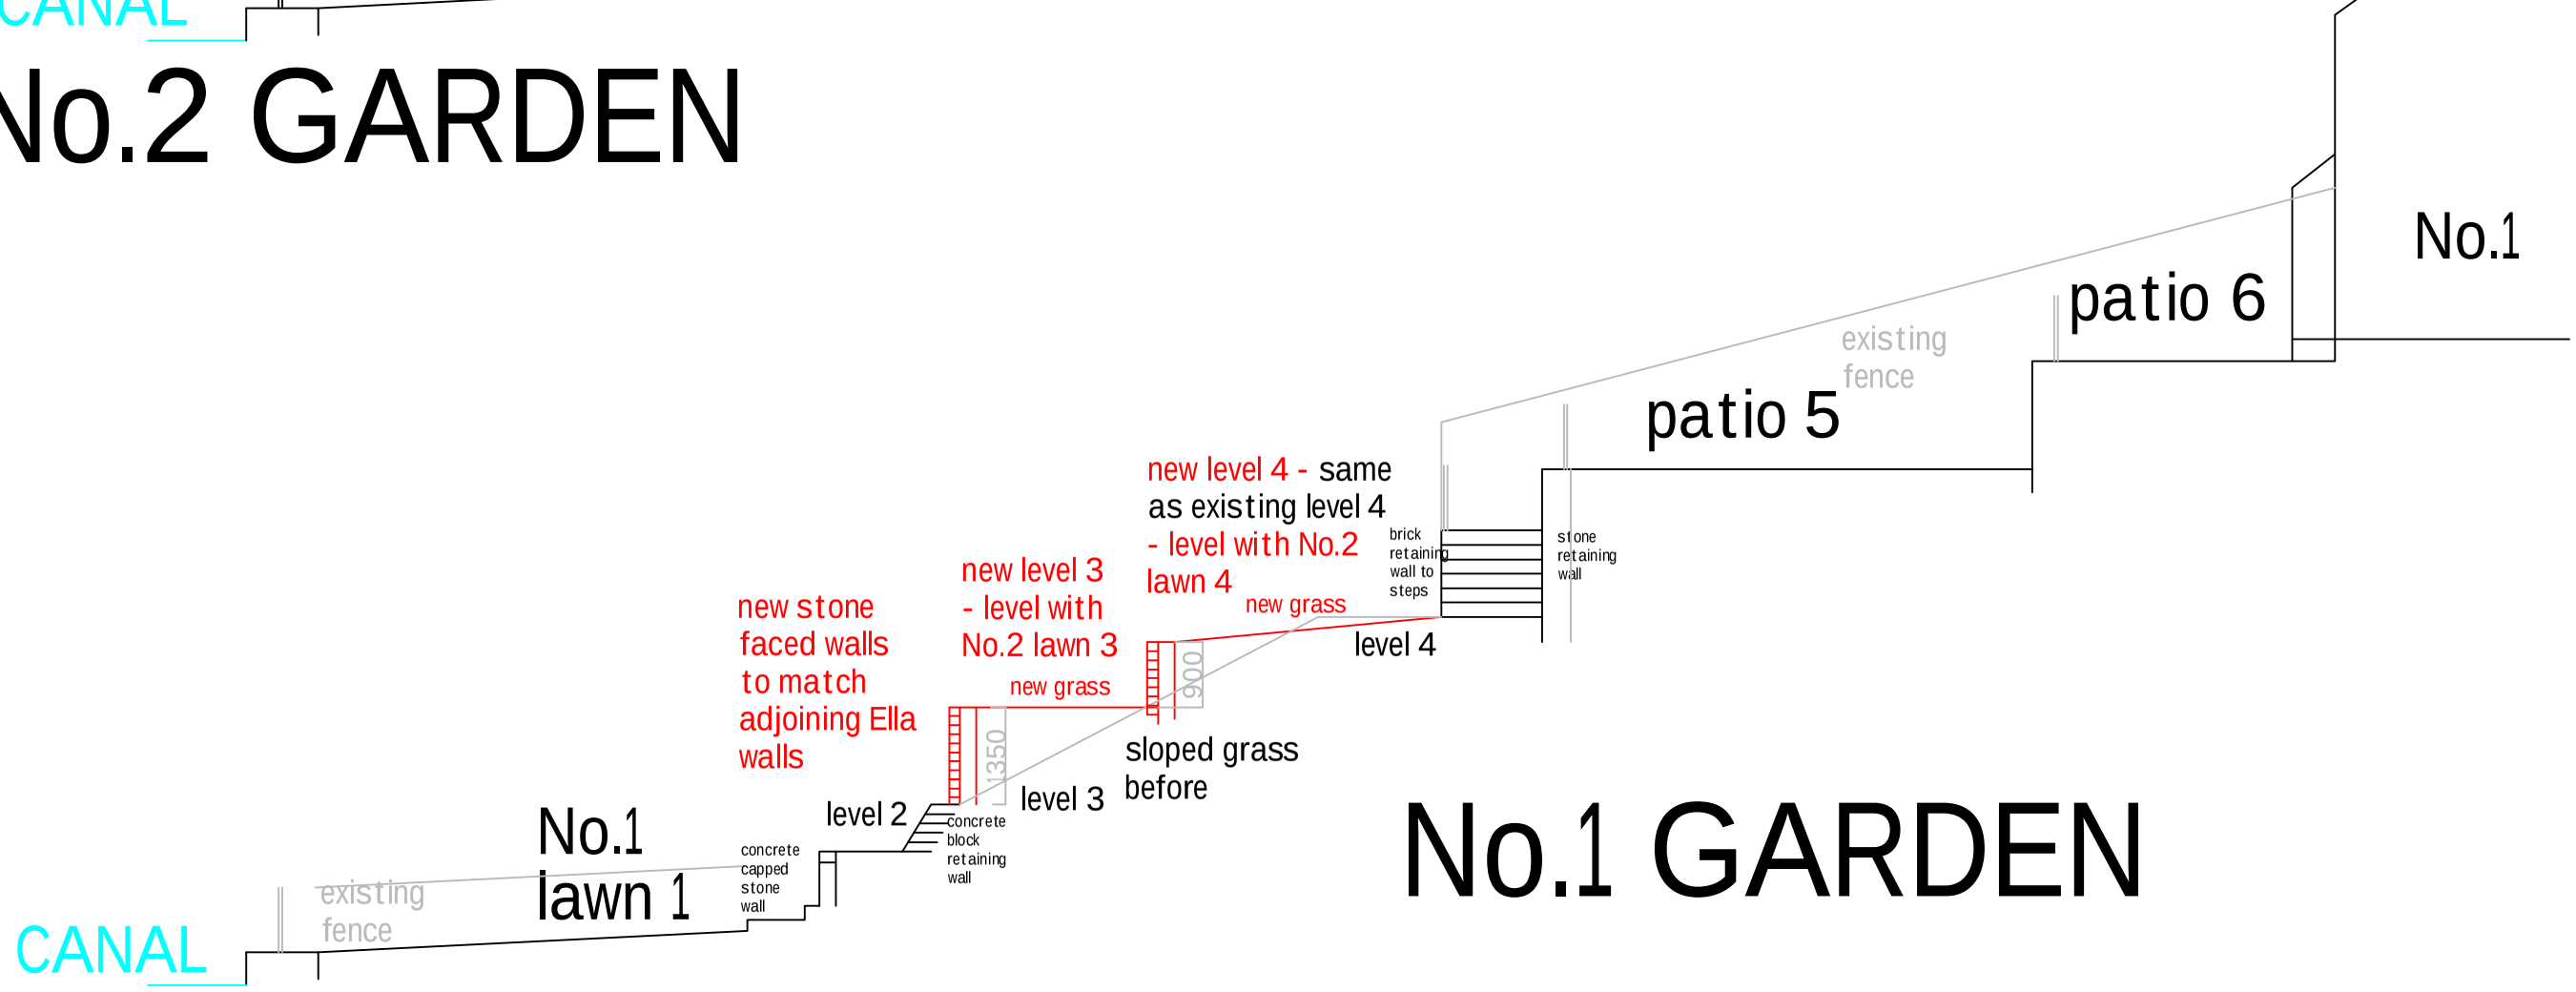

No.1 GARDEN