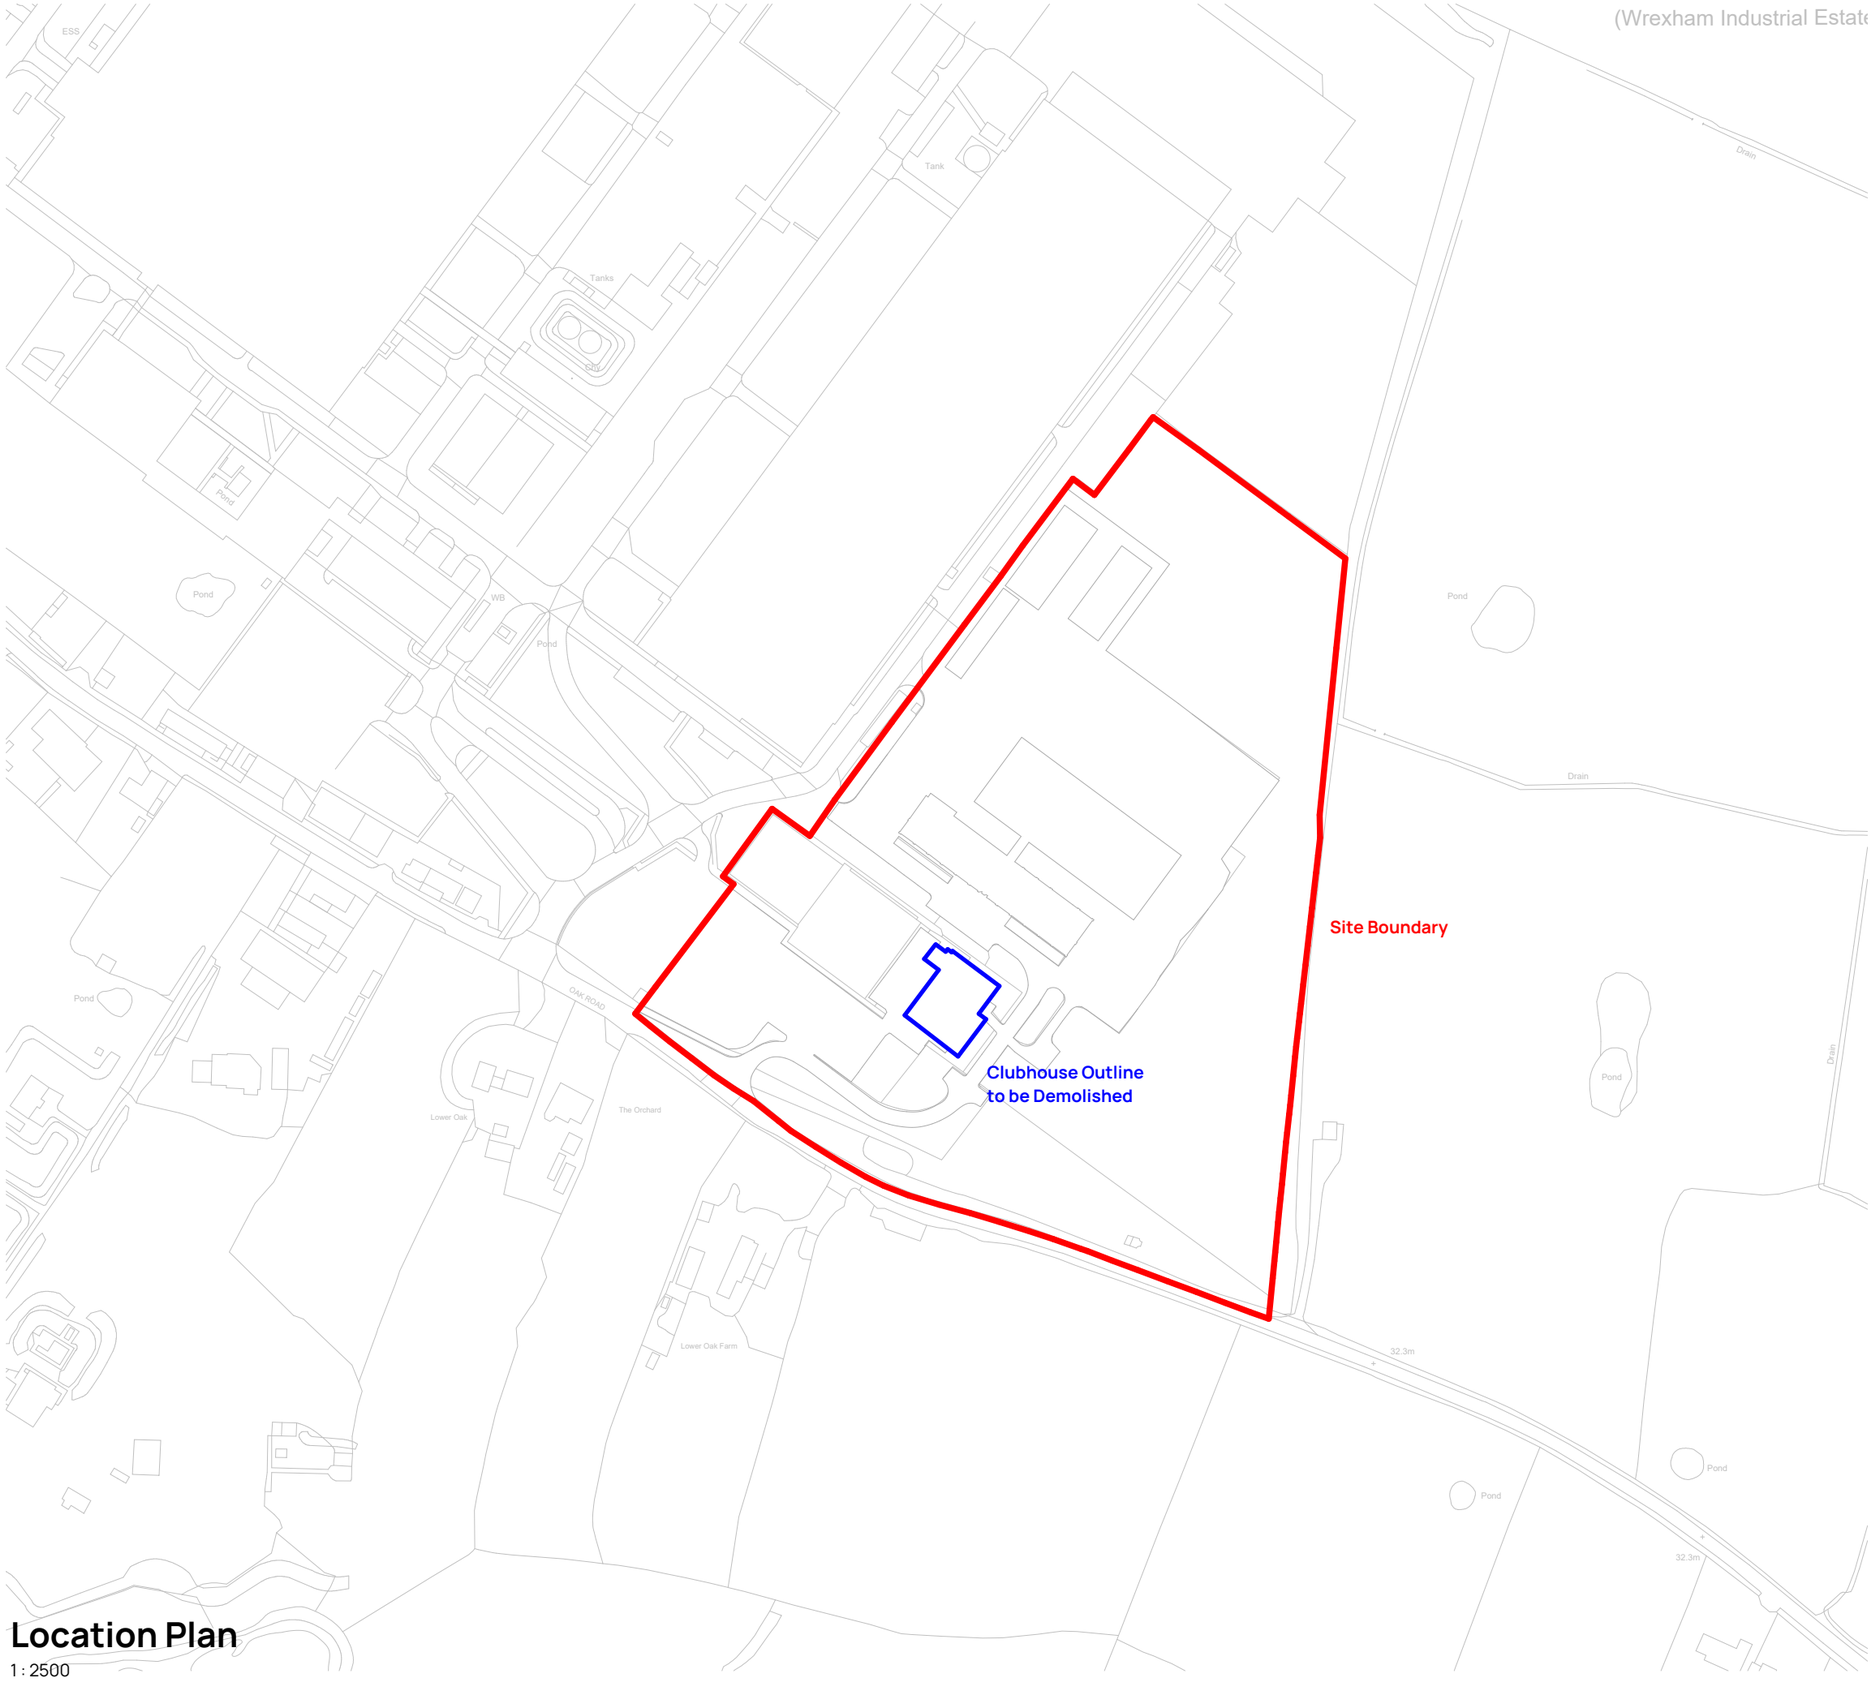



## Location Plan
1 : 2500

Do not scale from drawings unless by agreement with Architect/Engineer. Work to figured dimensions only. Check all dimensions on site prior to commencing the works. Drawings to be read in conjunction with other relevant consultant information. Where any discrepancy is found to exist it should be reported to the Architect/Engineer immediately.

N

| Revision | Date | Drawn | Description |
|---|---|---|---|
| P1 | 25/07/24 | JR | Planning issue. |

**Client & Project**

## James Jones P&P Ltd
Wrexham Production Building Extension

**Address**

## JJPPL
Oak Rd,
Wrexham,
LL13 9RG

**Drawing Title**

## Location Plan

| Status / Stage | Scale @ A3 | Drawn | Checked |
|---|---|---|---|
| S2 | 1 : 2500 | JR | JW |

| Drawing Number | Revision |
|---|---|
| S3220-BDN-XX-XX-DR-A-0001 | P1 |

0mm | 25.0m | 50.0m | 100.0m | 150.0m

**Established 1983.**

**T:** 01915356189 **E:** durham@bdnltd.com
**W:** www.bdnltd.com

**North East (Head Office)**
The Old School, Simpson Street,
Sunderland, SR4 6DR

**North West**
Room 107, Ulverston Business Centre,
Ulverston, LA12 7LQ

BuildingDesignNorthern