NOTES

- Localised floor protection required in areas of work.
- Localised making good to ceiling areas where required.
- Make good to areas where surface mounted conduits and wall heaters are to be installed, to match existing.

LEGEND

EX RAD — Existing radiator to remain in place.


New RAD — New electric panel heater to be installed.

SCALE

0m 1m 2m 3m 4m 5m 6m 7m 8m 9m 10m

NOTES

THIS DRAWING IS INDICATIVE AND COORDINATION NEED TO TAKE PLACE ON SITE AND REVIEWED BY SITE MANAGER.

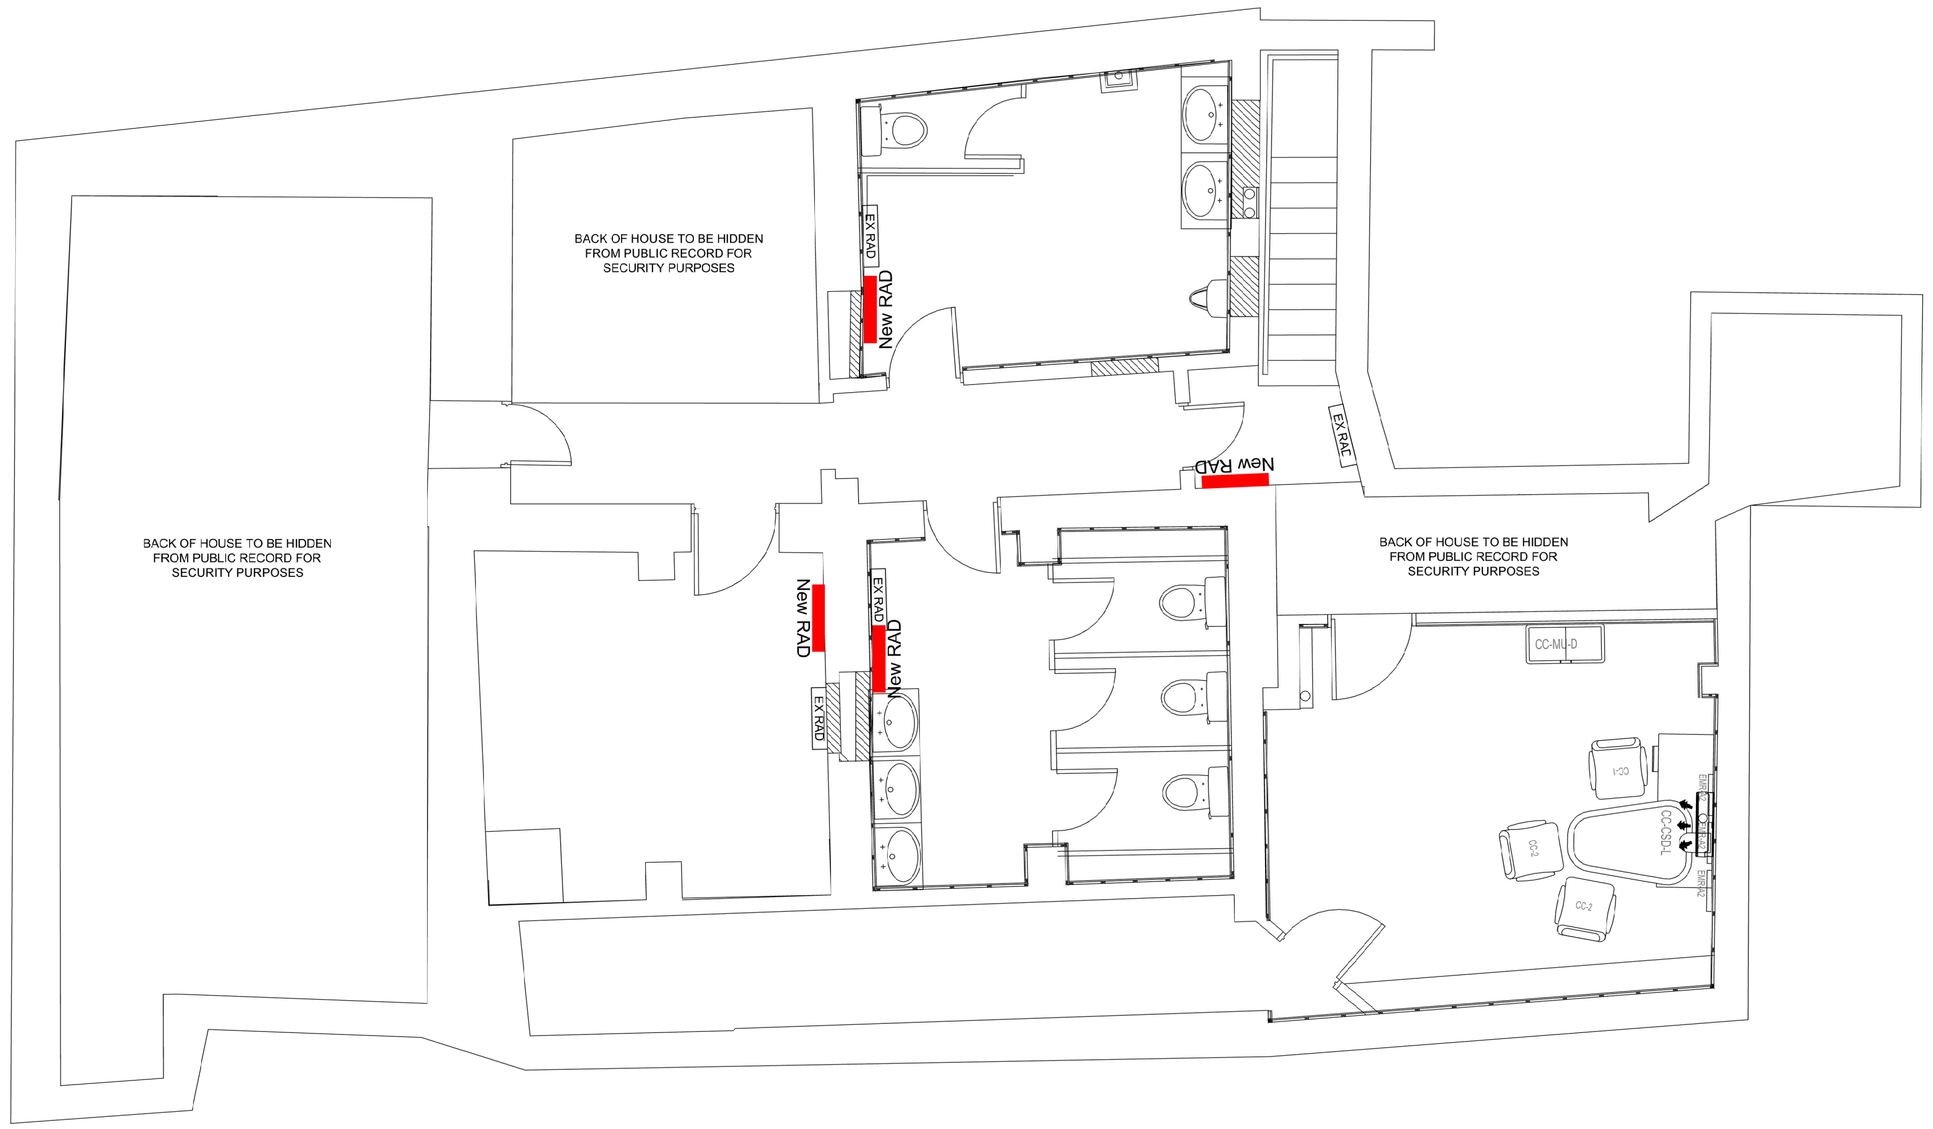

REV	DATE	REVISION	INITIALS
B	26.06.2024	Drawing updated following descoping of the project.	SW
A	18.03.2024	Layout updated following project being brought back online.	SW

isg

BOLEYN HOUSE
ST AUGUSTINES
BUSINESS PARK
WHITSTABLE
CT5 2QJ

E-mail: email@isgplc.com

LLOYDS BANKING GROUP

ALL DIMENSIONS TO BE VERIFIED PRIOR TO COMMENCING WORK. DRAWING TO BE READ IN CONJUNCTION WITH PROJECT SPECIFICATIONS.

THIS DRAWING IS THE PROPERTY OF LLOYDS BANKING GROUP AND COPYRIGHT IS RESERVED BY THEM. THE DRAWING IS ISSUED ON CONDITION THAT IT IS NOT COPIED OR DISCLOSED BY OR TO ANY UNAUTHORISED PERSONS WITHOUT PRIOR CONSENT IN WRITING TO LLOYDS BANKING GROUP - GROUP PROPERTY. ALL MODIFIED DRAWINGS SHOULD BE RETURNED TO LLOYDS BANKING GROUP.

GROUP **PROPERTY**

BRISTOL - PO Box 112, Canons House, Canons Way, BRISTOL, BS99 7LB
EDINBURGH - Sighthill South, 12 Bankhead Crossway South, EDINBURGH, EH11 4EN
HALIFAX - Trinity Road, HALIFAX, West Yorkshire, HX1 2RG

PROJECT ADDRESS Halifax Wrexham Hope Street 55 Hope Street WREXHAM LL11 1AF	SCALE A1 - 1:50 A3 - 1:100
DRAWING DESCRIPTION Basement Flcor Plan Builders Works	DATE 28.04.2023
	DRAWN BY SP
DRAWING NUMBER 50960570-ISG-CP-00-M2-AR-7101	REVISION B

PLANNING

CP