
27 Greenfields

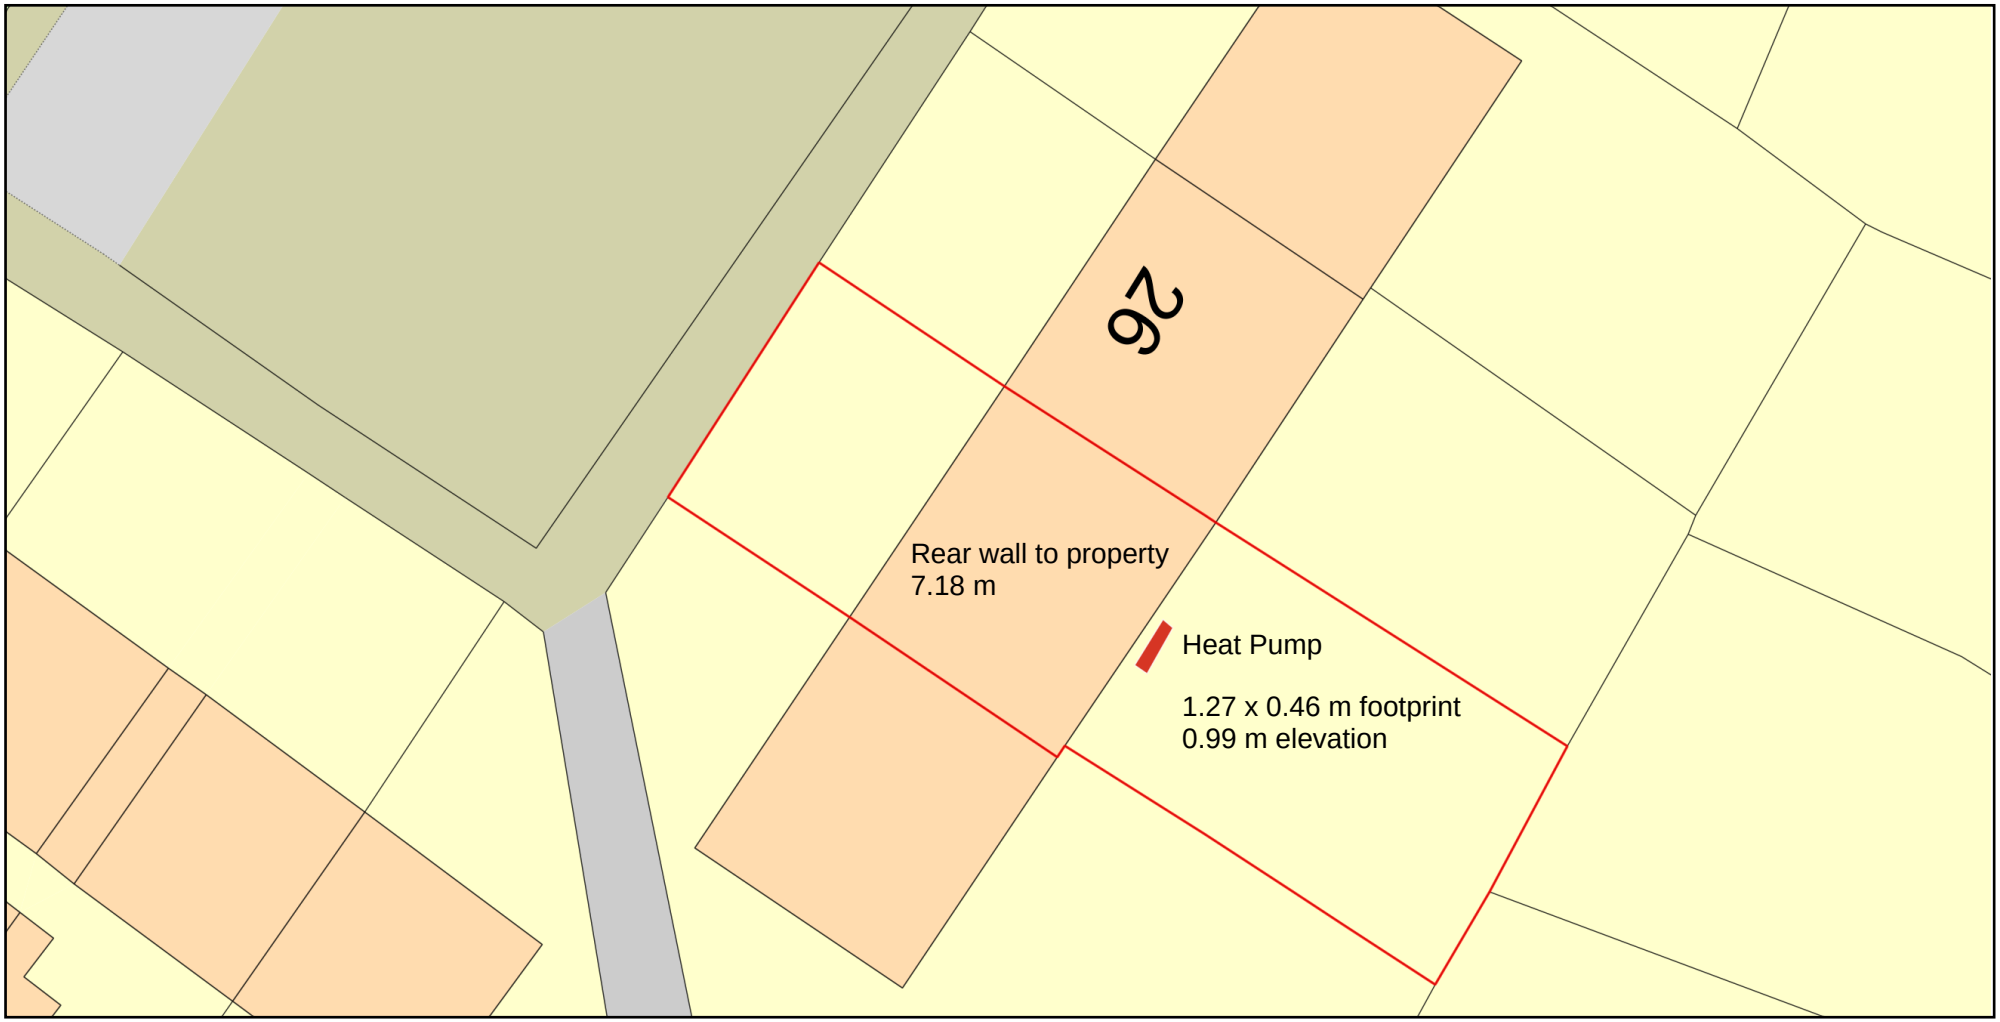

ReQuestaPlan

Plan Produced for: Owen Chamberlain

Date Produced: 29 Jul 2024

Plan Reference Number: TQRQM24211100514169

Scale: 1:200 @ A4

© Crown copyright and database rights 2023 OS 100042766