


Windows

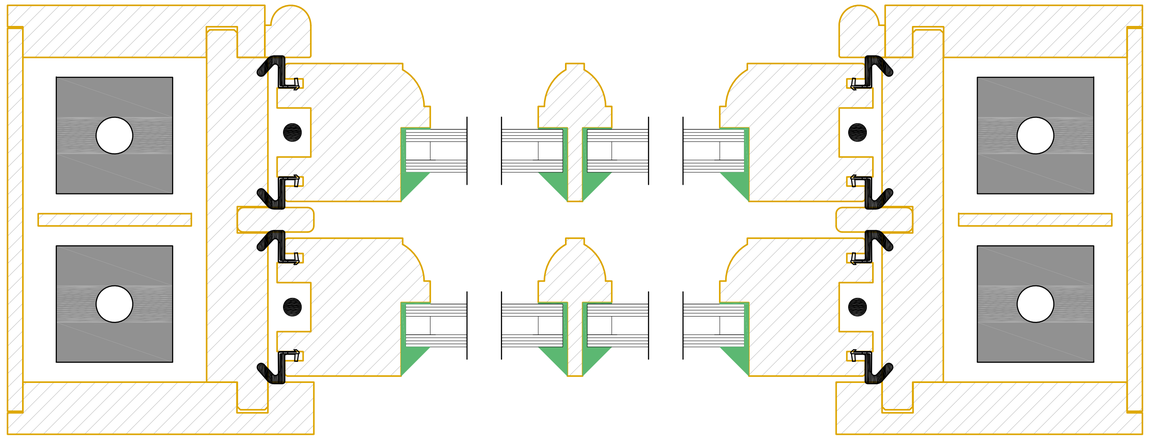


Sash Jamb detail

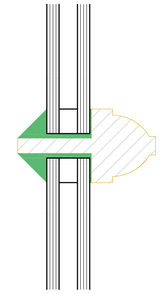


muntin detail

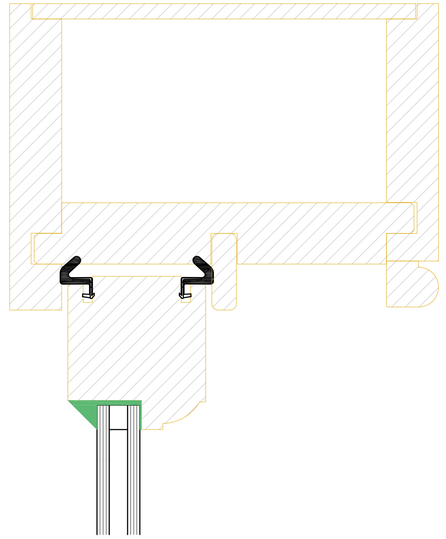

head detail

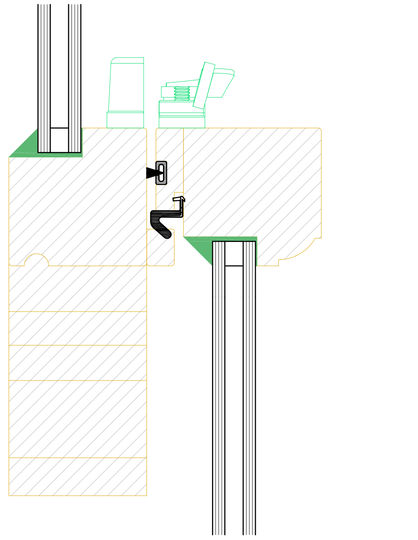

meeting rail detail

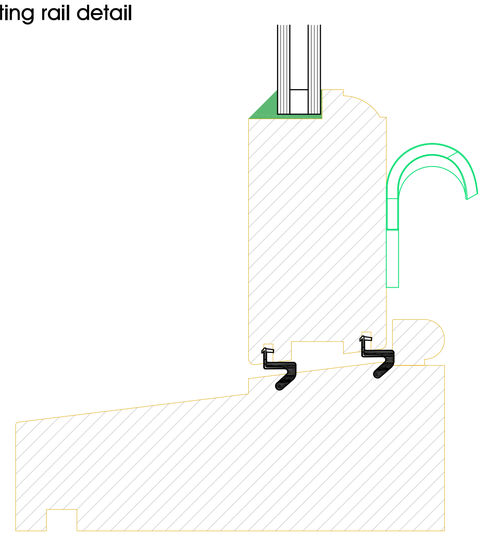

sill detail

window elevation and sections

Material	Manufactured in selected engineered laminated pine or hardwood, sourced from sustainable and managed forestry (FSC or PFEC certified)
Mechanism	Sashes are hung on cords or chains, operating over pulleys and counter balanced with lead weights
Weatherseal	The window is fully weather sealed to BS EN 6375-1 2009
Glazing	Windows are glazed using Slim sealed units and traditionally sealed externally using a white glazing compound. Other RAL colours of glazing compound may be available at additional surcharge
Glass	Slim dual sealed units complying with BS EN 1279 parts 1-6 up to 18mm thickness typically achieving a whole window Acoustic value up to 36dB noise reduction
Thermal Performance	Thermal performance is calculated by the standards of EN ISO 10077-1:2006 and typically this window achieves a U-value of 1.6 W/m²K or better
Glazing Bars	Solid traditional framed glazing bars with individual glass units
Cills	Manufactured in Hardwood with options of cill projections.
Horns	Solid feature horns to top sashes are included as standard (See Drawing No H-001)
Fittings	A lockable Fitch fastener and two finger pulls to the bottom sash with options in colour and finish.
Ventilation	A controllable trickle ventilator can be fitted to the window dependant on width of frame (See Drawing No HERITAGE-140/06)
Restrictors	Restrictors which allows the opening of the sash to be restricted to 100mm is an option
Factory Finishing	To ensure the smooth operation and optimum performance of the window, we apply 3 coats of sprayed applied microporous water based paint system

Specification (TRC Heritage windows)

NOTES

Do not scale. All figured dimensions in mm and to be checked on site.

Copyright of the design and / or drawings remains solely with Ke-design.

This drawing does not form part of a contract and is subject to change at developers discretion.

rev.	description	date	by
-	first issue for LBC condition discharge	01/07/24	SS

status.

ke-design

Unit 7, Henry Close
Battlefield Enterprise Park
Battlefield
Shrewsbury
Shropshire SY1 3TJ
T: 01743 298080
E: info@ke-design.co.uk

The Studio,
3 William Felton Mews
Salop Road,
Oswestry
Shropshire SY11 2RQ
T: 01691 656964
www.ke-design.co.uk

client

project
Chapel House renovation and remodelling
Chapel House
The Chequer
Bronington
Whitchurch, SY13 2JQ

drawing
sash window joinery details

scale 1:10 & 1:1@A1 date 22/04/2024 drawn SS

drwg no 2205-MA(24)0003 rev -