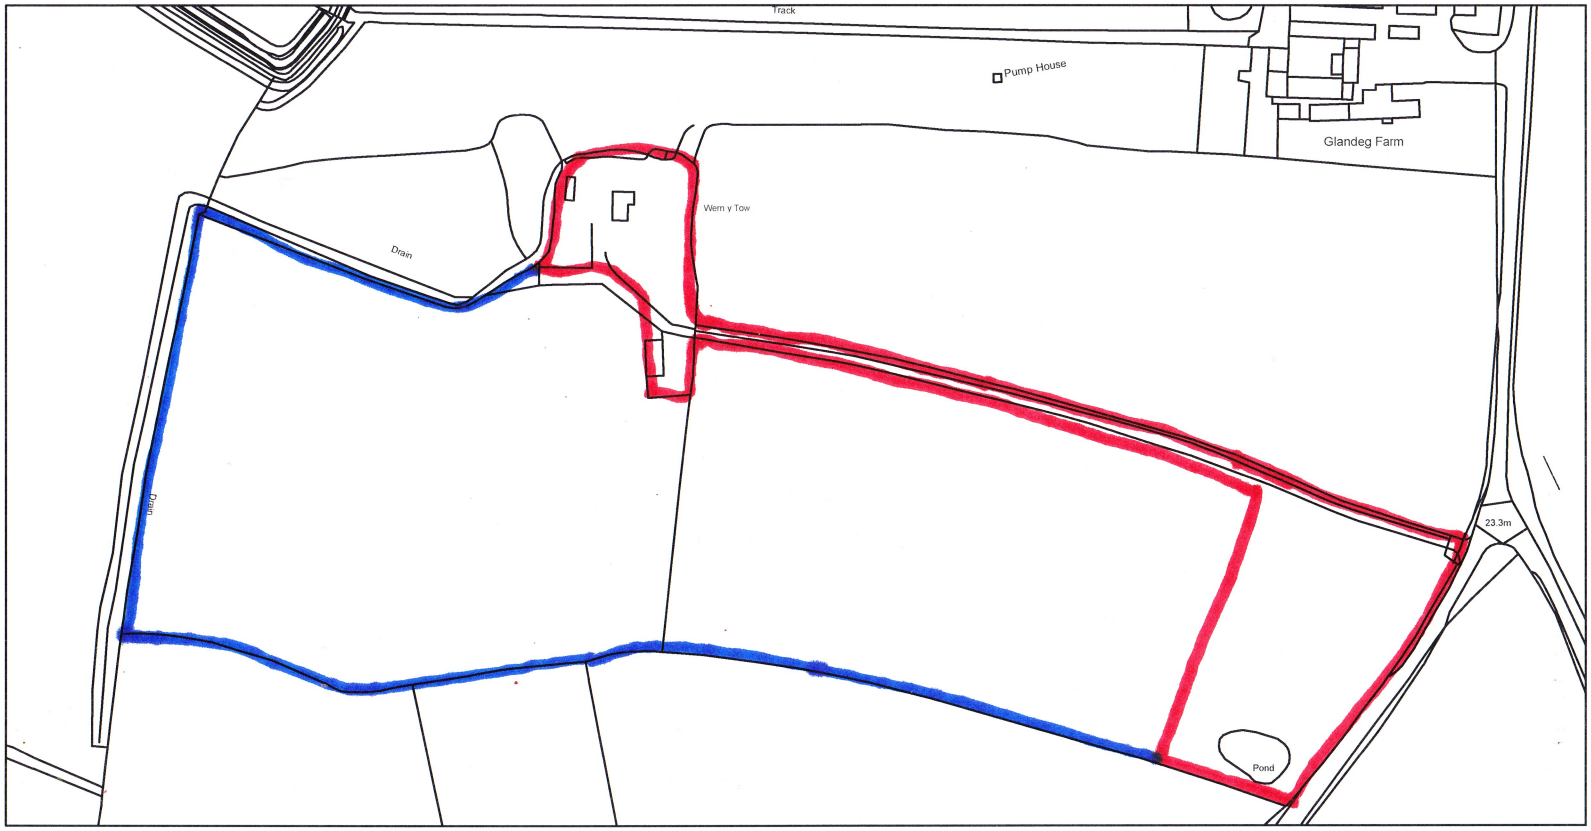


N

LOCATION PLAN SCALE 1:2500