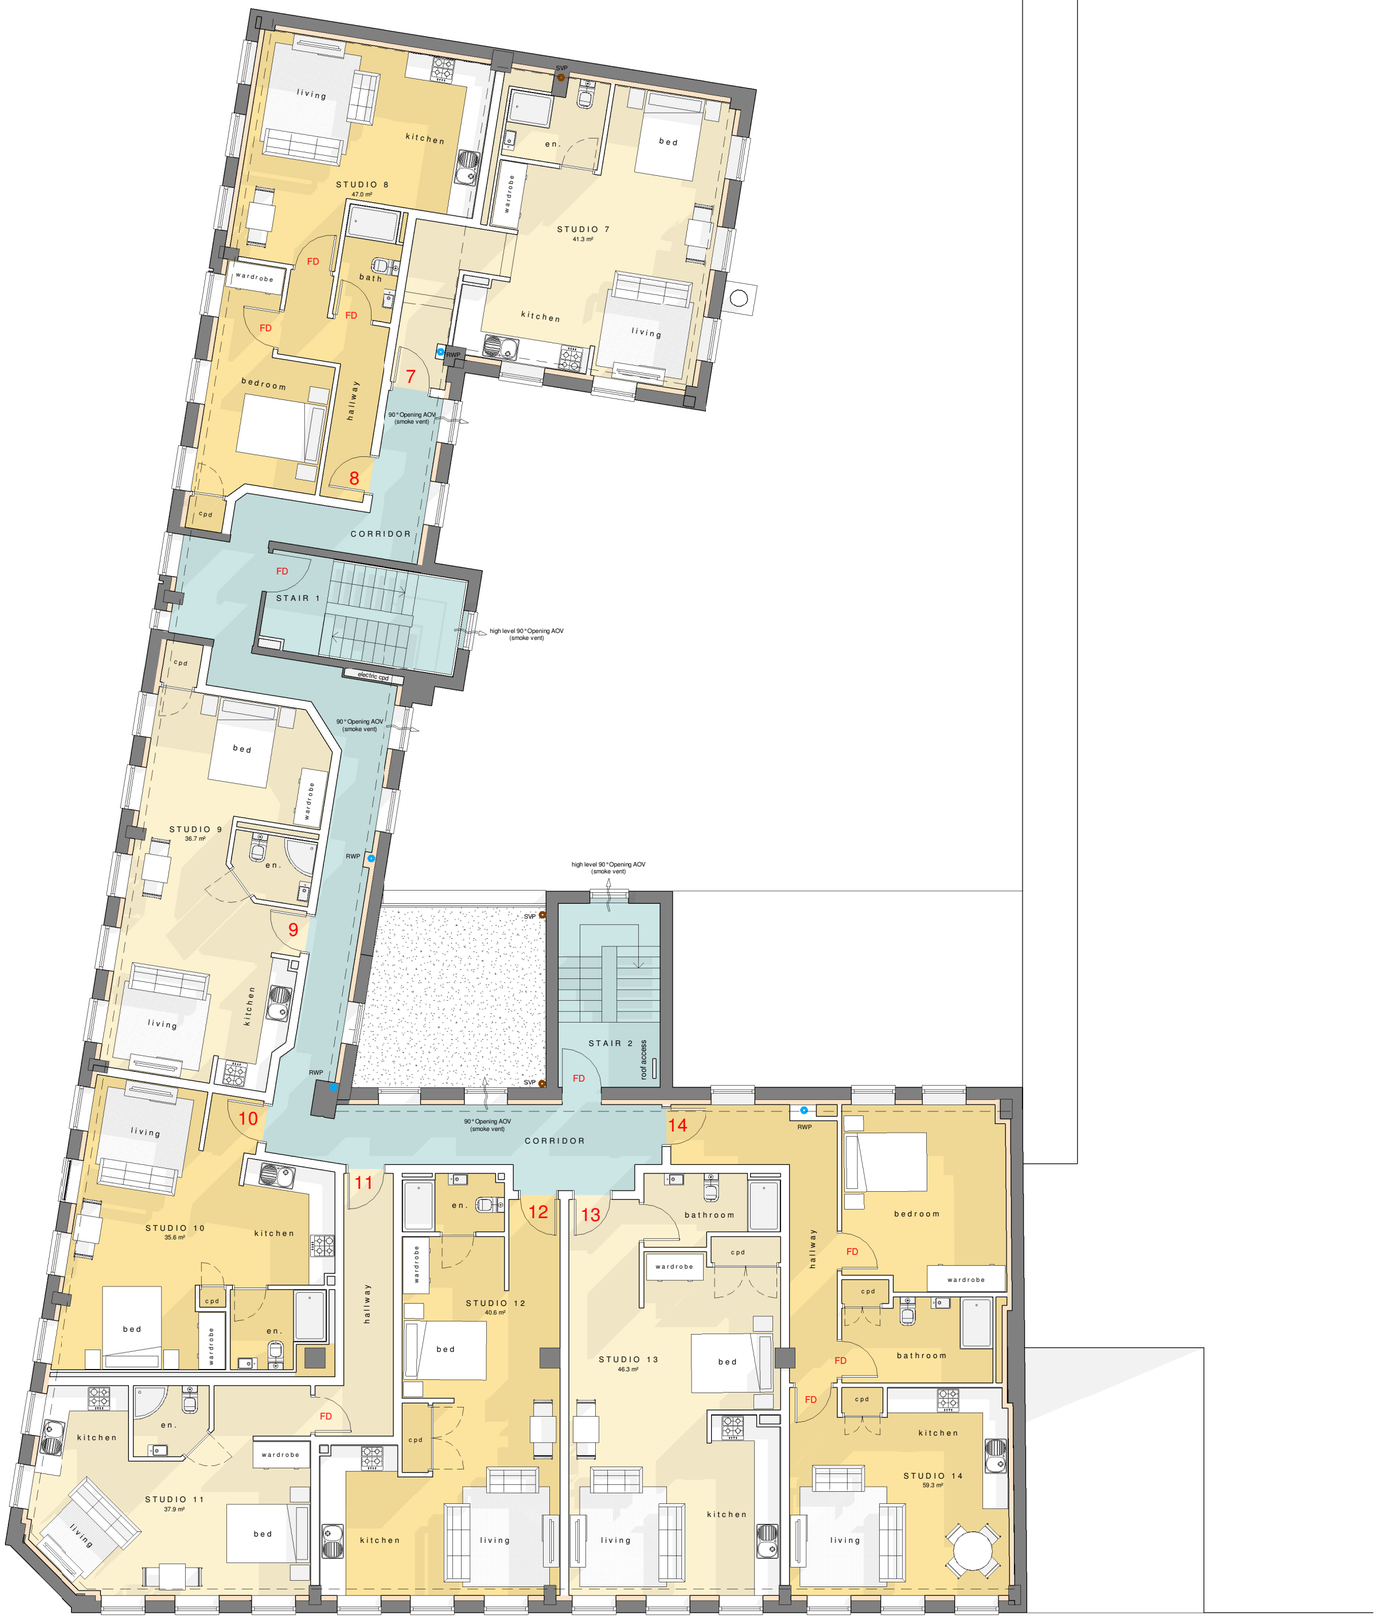


second floor 'as proposed'

North

0m 5m 10m

Rev	Date	Drawn	Description

ctd architects
Clerk Bank House
Clerk Bank
LEEK
Staffordshire
ST13 5HE
t : 01538 373477 e : info@ctdarchitects.co.uk
f : 01538 386503 w : www.ctdarchitects.co.uk

ctd architects © 2024
- This drawing is copyright.
- All dimensions to be checked on site before proceeding.
- Contractor must notify the architect of any discrepancies before proceeding.
- Contractor to check/adjust dimensions of new work to suit existing conditions. Do not assume existing structure or details are plumb, square or level.
- All drawings to be read in conjunction with all other consultants drawings and specs.

Client: M1 Investments Ltd.

Project: Imperial Buildings
Kings Street, Wrexham, LL11 1HF

Title: second floor 'as proposed'

Scale	Size	Drawn	Ch'k'd	Date
1 : 100	A2	KL	KL	29/04/22

Status: PLANNING ISSUE

Job No. 2217 | Drawing No AL60 | Rev.