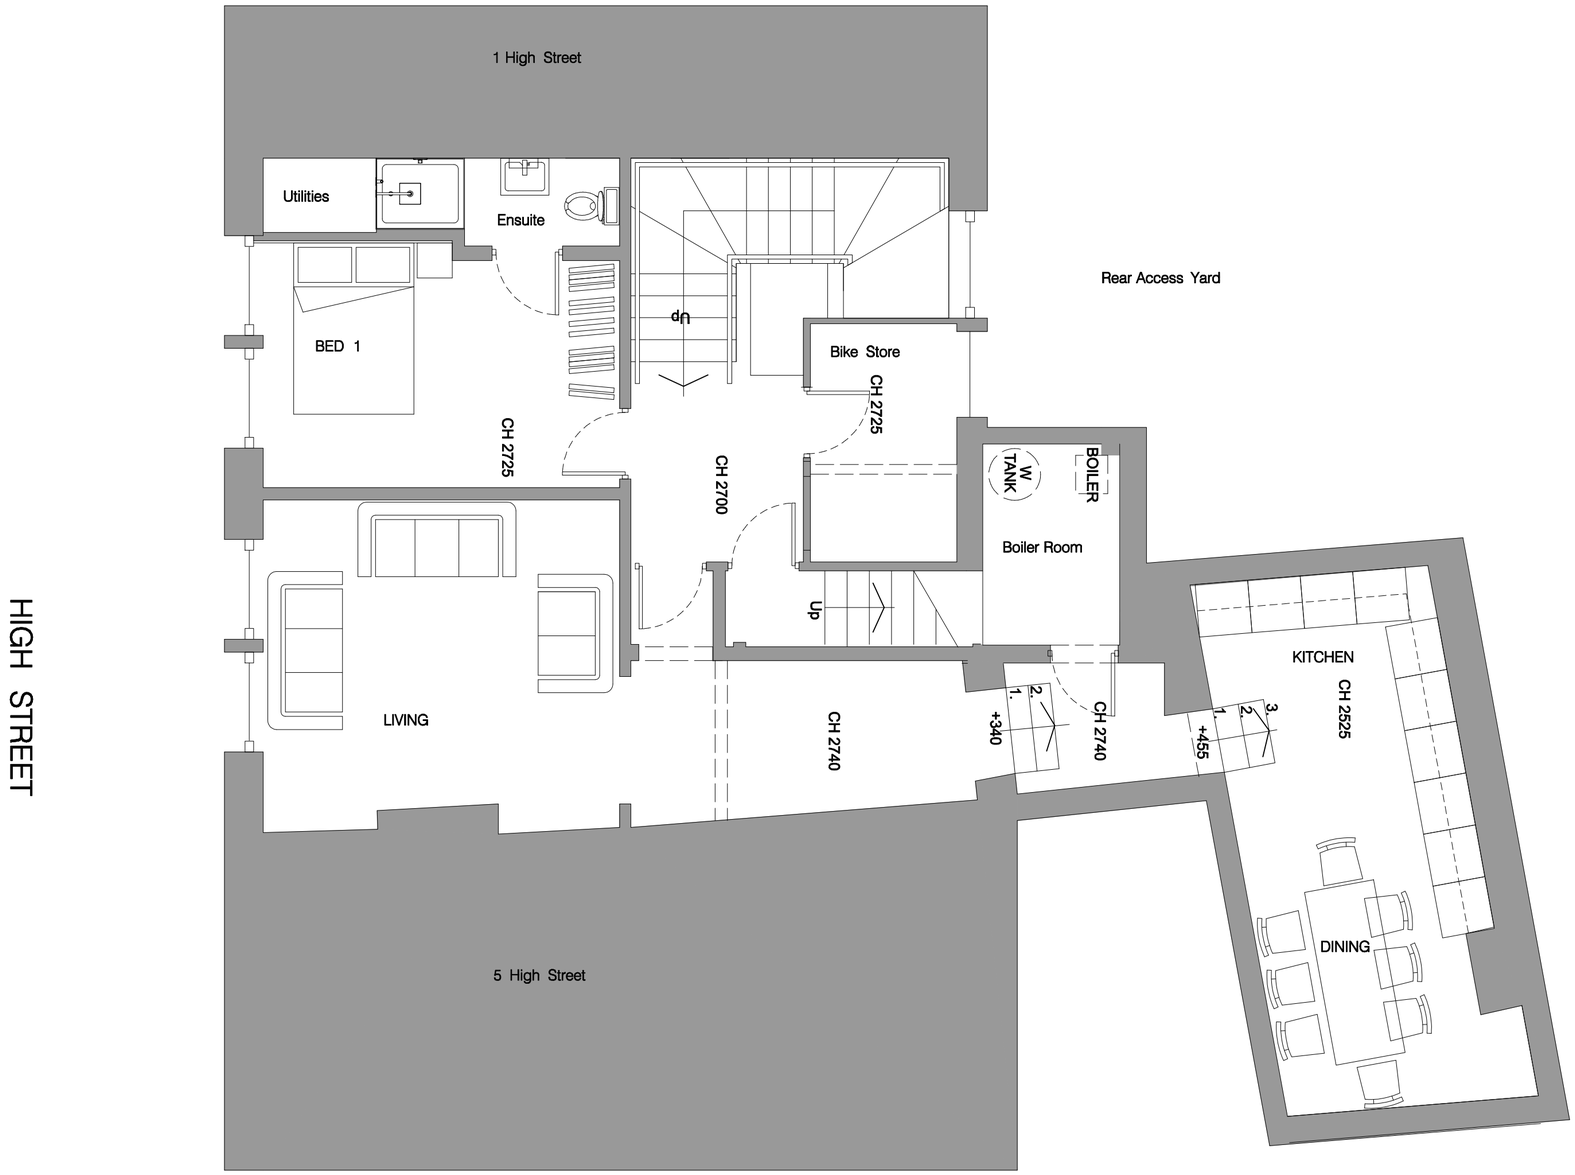


HIGH STREET

DO NOT SCALE
Work to annotated dimensions only.

Read drawing in conjunction with relevant specification, Structural Engineers' and Services Engineers' drawings.

Confirm all dimensions before commencement of any work on site or fabrication.

Rev	Date	Description
*	05/07/24	First Issue for Information
1	29/07/24	Planning Issue

1M 2M 3M 4M 5M 10M

N

Status
INFORMATION

Scale	Drawn by	Date
1:50@A2	NJD	July 24
Job number	Drg. number	Revision
24/27	(2-)AP002	1

Notes

Project
Change of Use to 3 High Street Wrexham to form HMO Accommodation

Proposed First Floor

cheshire
daccus ACM Ltd.
31a high street
frodsham
wa6 7aj
t: 01928 733382
f: 0113 2749911
e. mail@daccus.co.uk
daccus
Architects and Construction Managers Ltd.

©FILE©