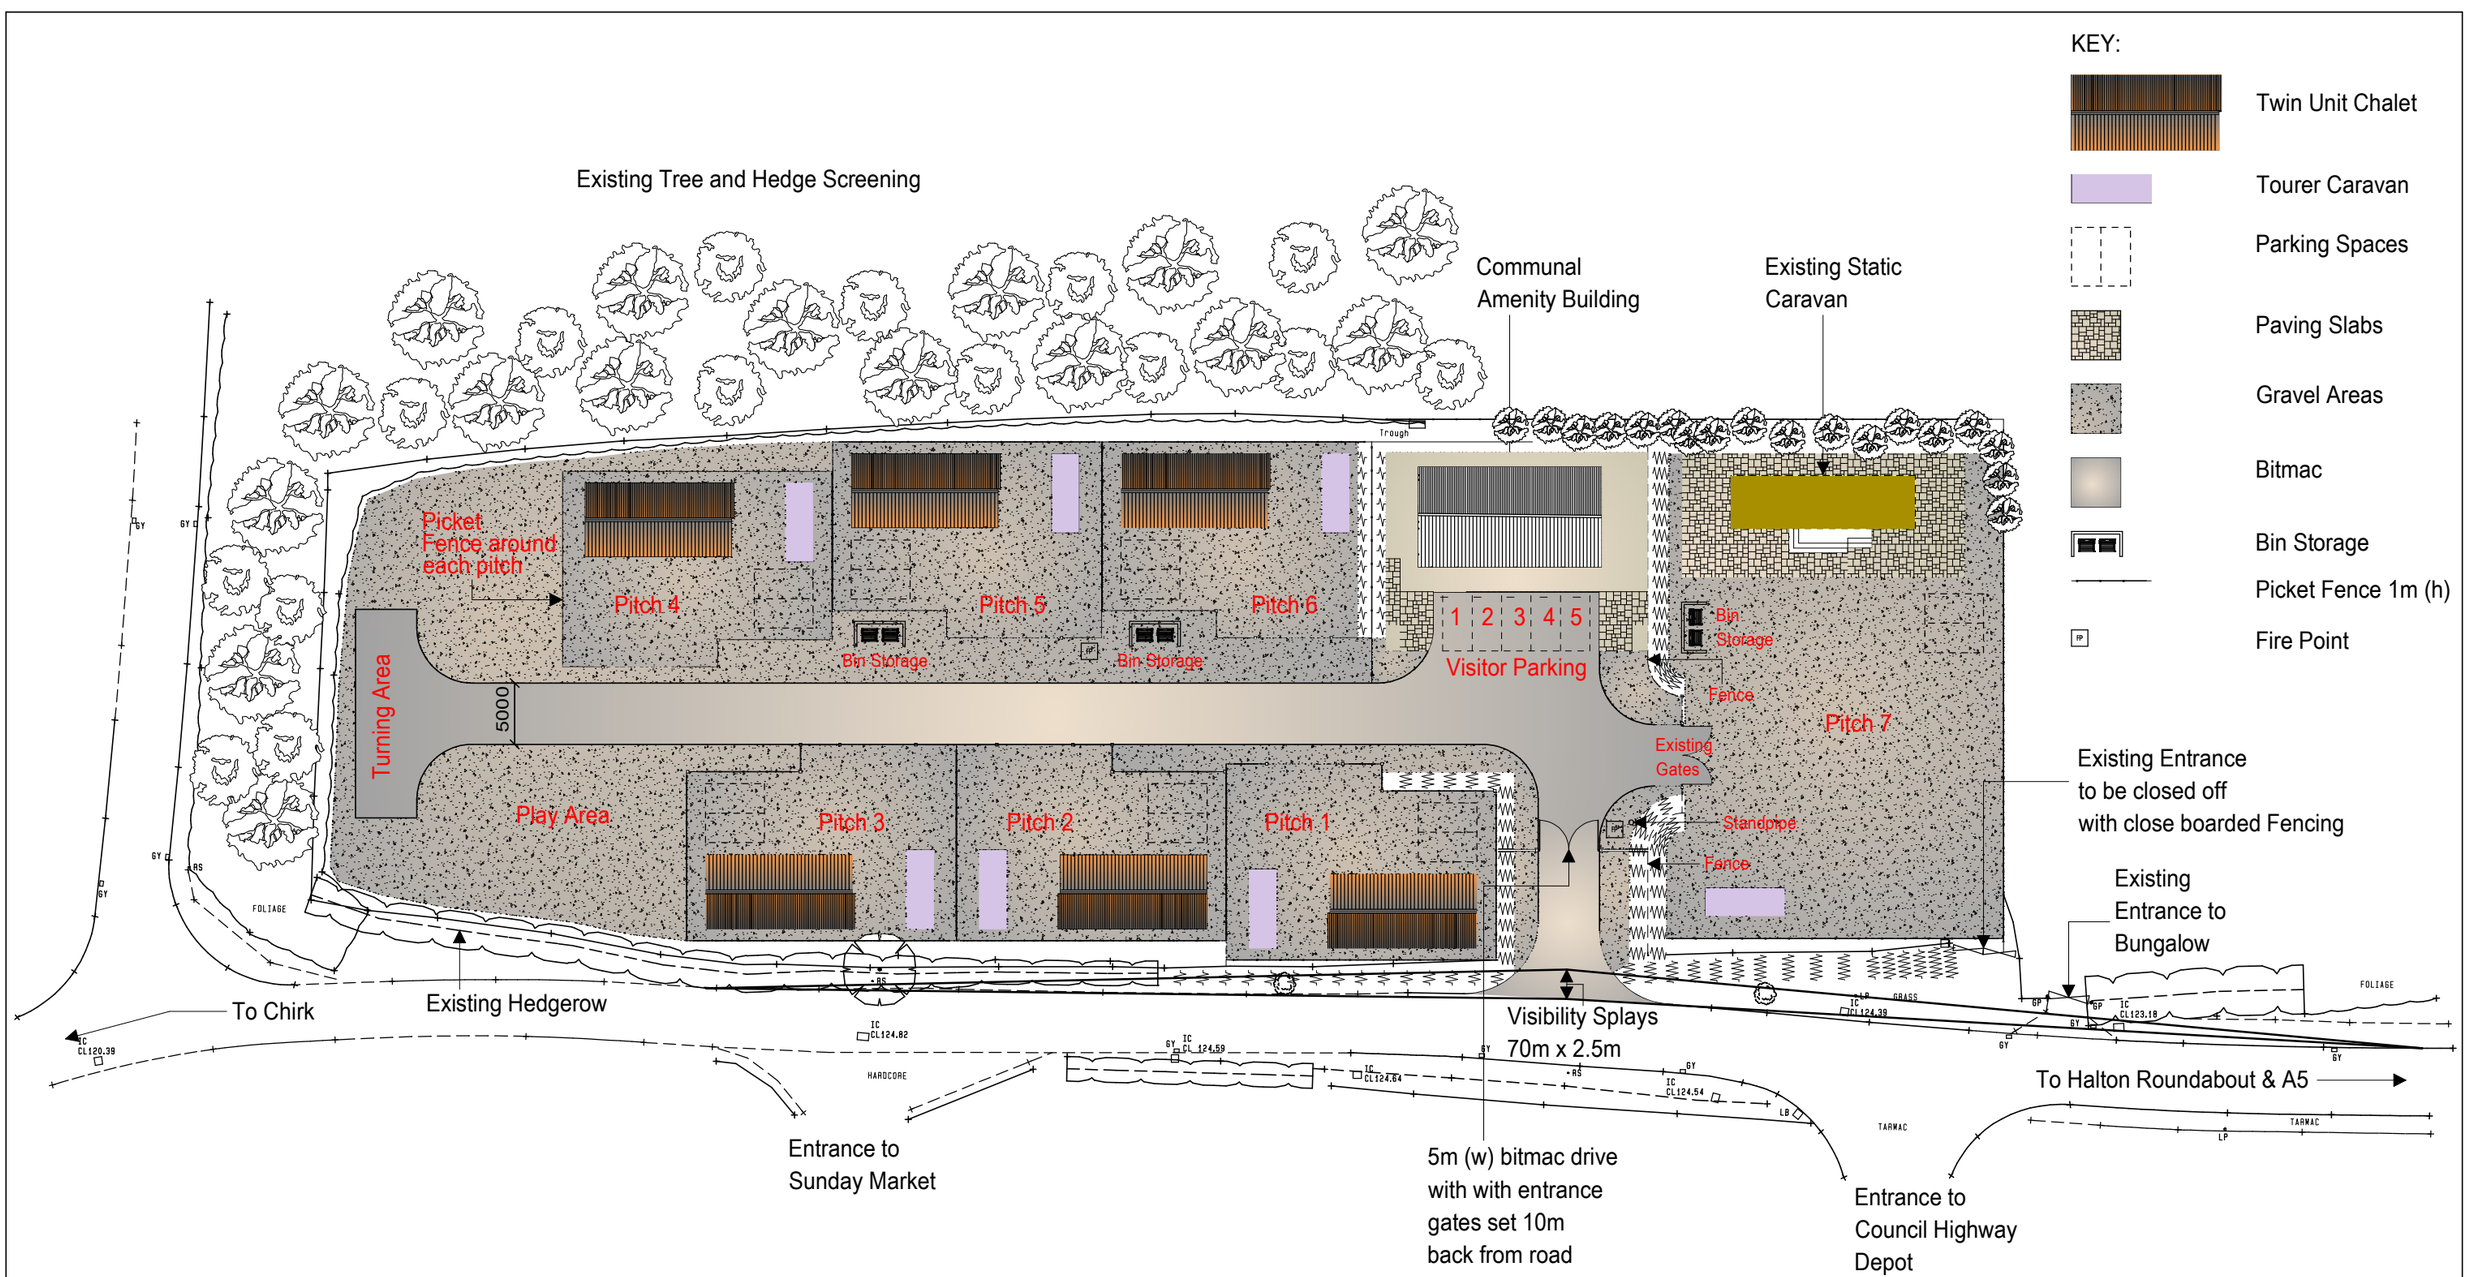


NOTES:

All dimensions must be checked on site and not scaled from this drawing.

Client

Mr J Berry
Land West of the Bunaglow,
Halton, Chirk

Job Title

Change of use of land to provide 7 no. residential Gypsy / Traveller pitches with the erection of a Communal Utility Building on land adjacent to The Bungalow, Halton, Chirk (Part Retrospective)

Drawing Title

Proposed
Site Layout

Scale 1:500 A3

Date SEPTEMBER 2023

Drawn by T.M.

Drg No. 71393:1001

Rev -

Trevor Mennell Planning
Planning & Architectural Consultants
The Gables | Kendricks Bank | Bayston Hill | Shrewsbury | Shropshire | SY3 0EH