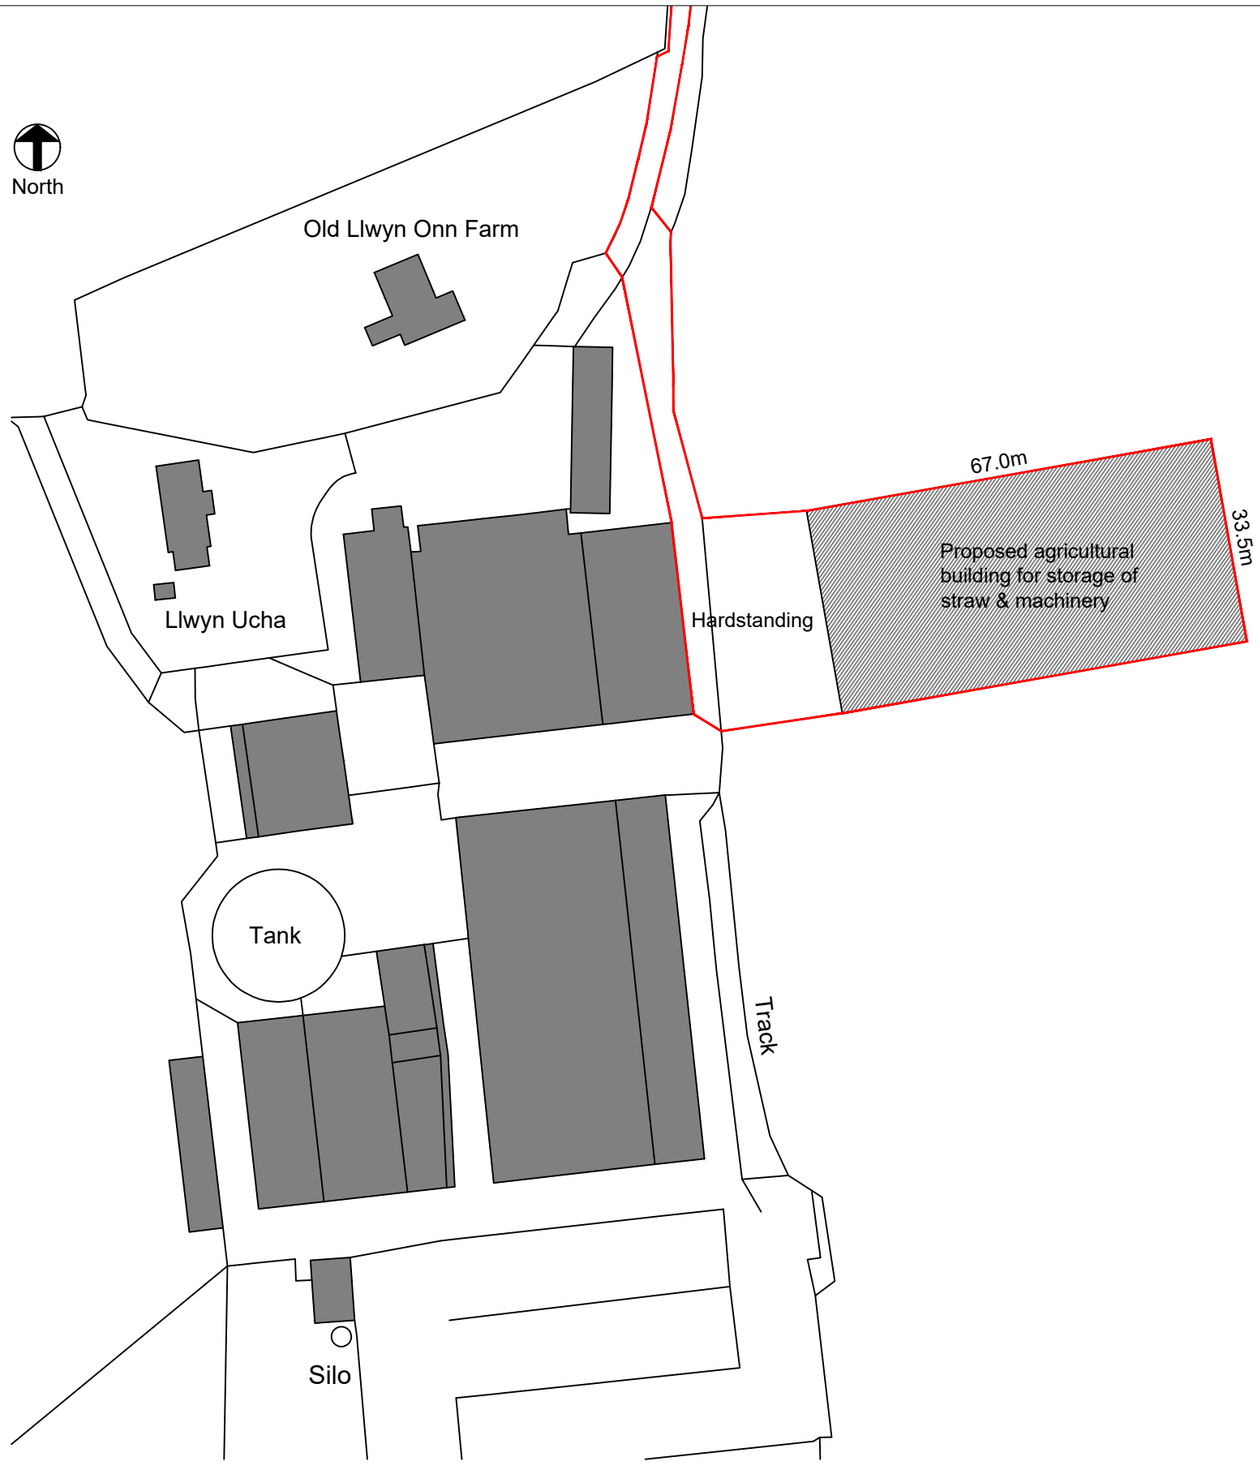


Ordnance Survey, (c) Crown Copyright 2023. All rights reserved. Licence number 100022432

THIS DRAWING IS TO BE READ IN CONJUNCTION WITH ALL RELATED DRAWINGS. ALL DIMENSIONS MUST BE CHECKED AND VERIFIED ON SITE BEFORE COMMENCING ANY WORK OR PRODUCING SHOP DRAWINGS. THE ORIGINATOR SHOULD BE NOTIFIED IMMEDIATELY OF ANY DISCREPANCY. THIS DRAWING IS COPYRIGHT AND REMAINS THE PROPERTY ROGER PARRY & PARTNERS.

Rev	Description	Date	By
-	-	year/mm/dd	-.-

Roger Parry & Partners

Residential - Agricultural - Commerical

Project	Proposed Agricultural Building for Storage of Straw & Machinery		
Drawing Title	Proposed Block Plan		
Location	Old Llwyn Onn Farm, Cefn Road, Wrexham, LL13 0NY		
Client	Mr Buitelaar		
Scale	1:1000 @ A3		
Drawing No	77643 / RJC / 003	Rev	-
Drawn By	NB	Date	2024/03/06

MERCIAN HOUSE, 9 DARWIN COURT, OXON BUSINESS PARK, SHREWSBURY, SY3 5HJ
Tel: 01743 791336
E-mail: mail@rogerparry.net
Web address: www.rogerparry.net
Roger Parry & Partners LLP partnership no.OC312203
Registered in England and Wales.
A list of members of the LLP is available at the above address.