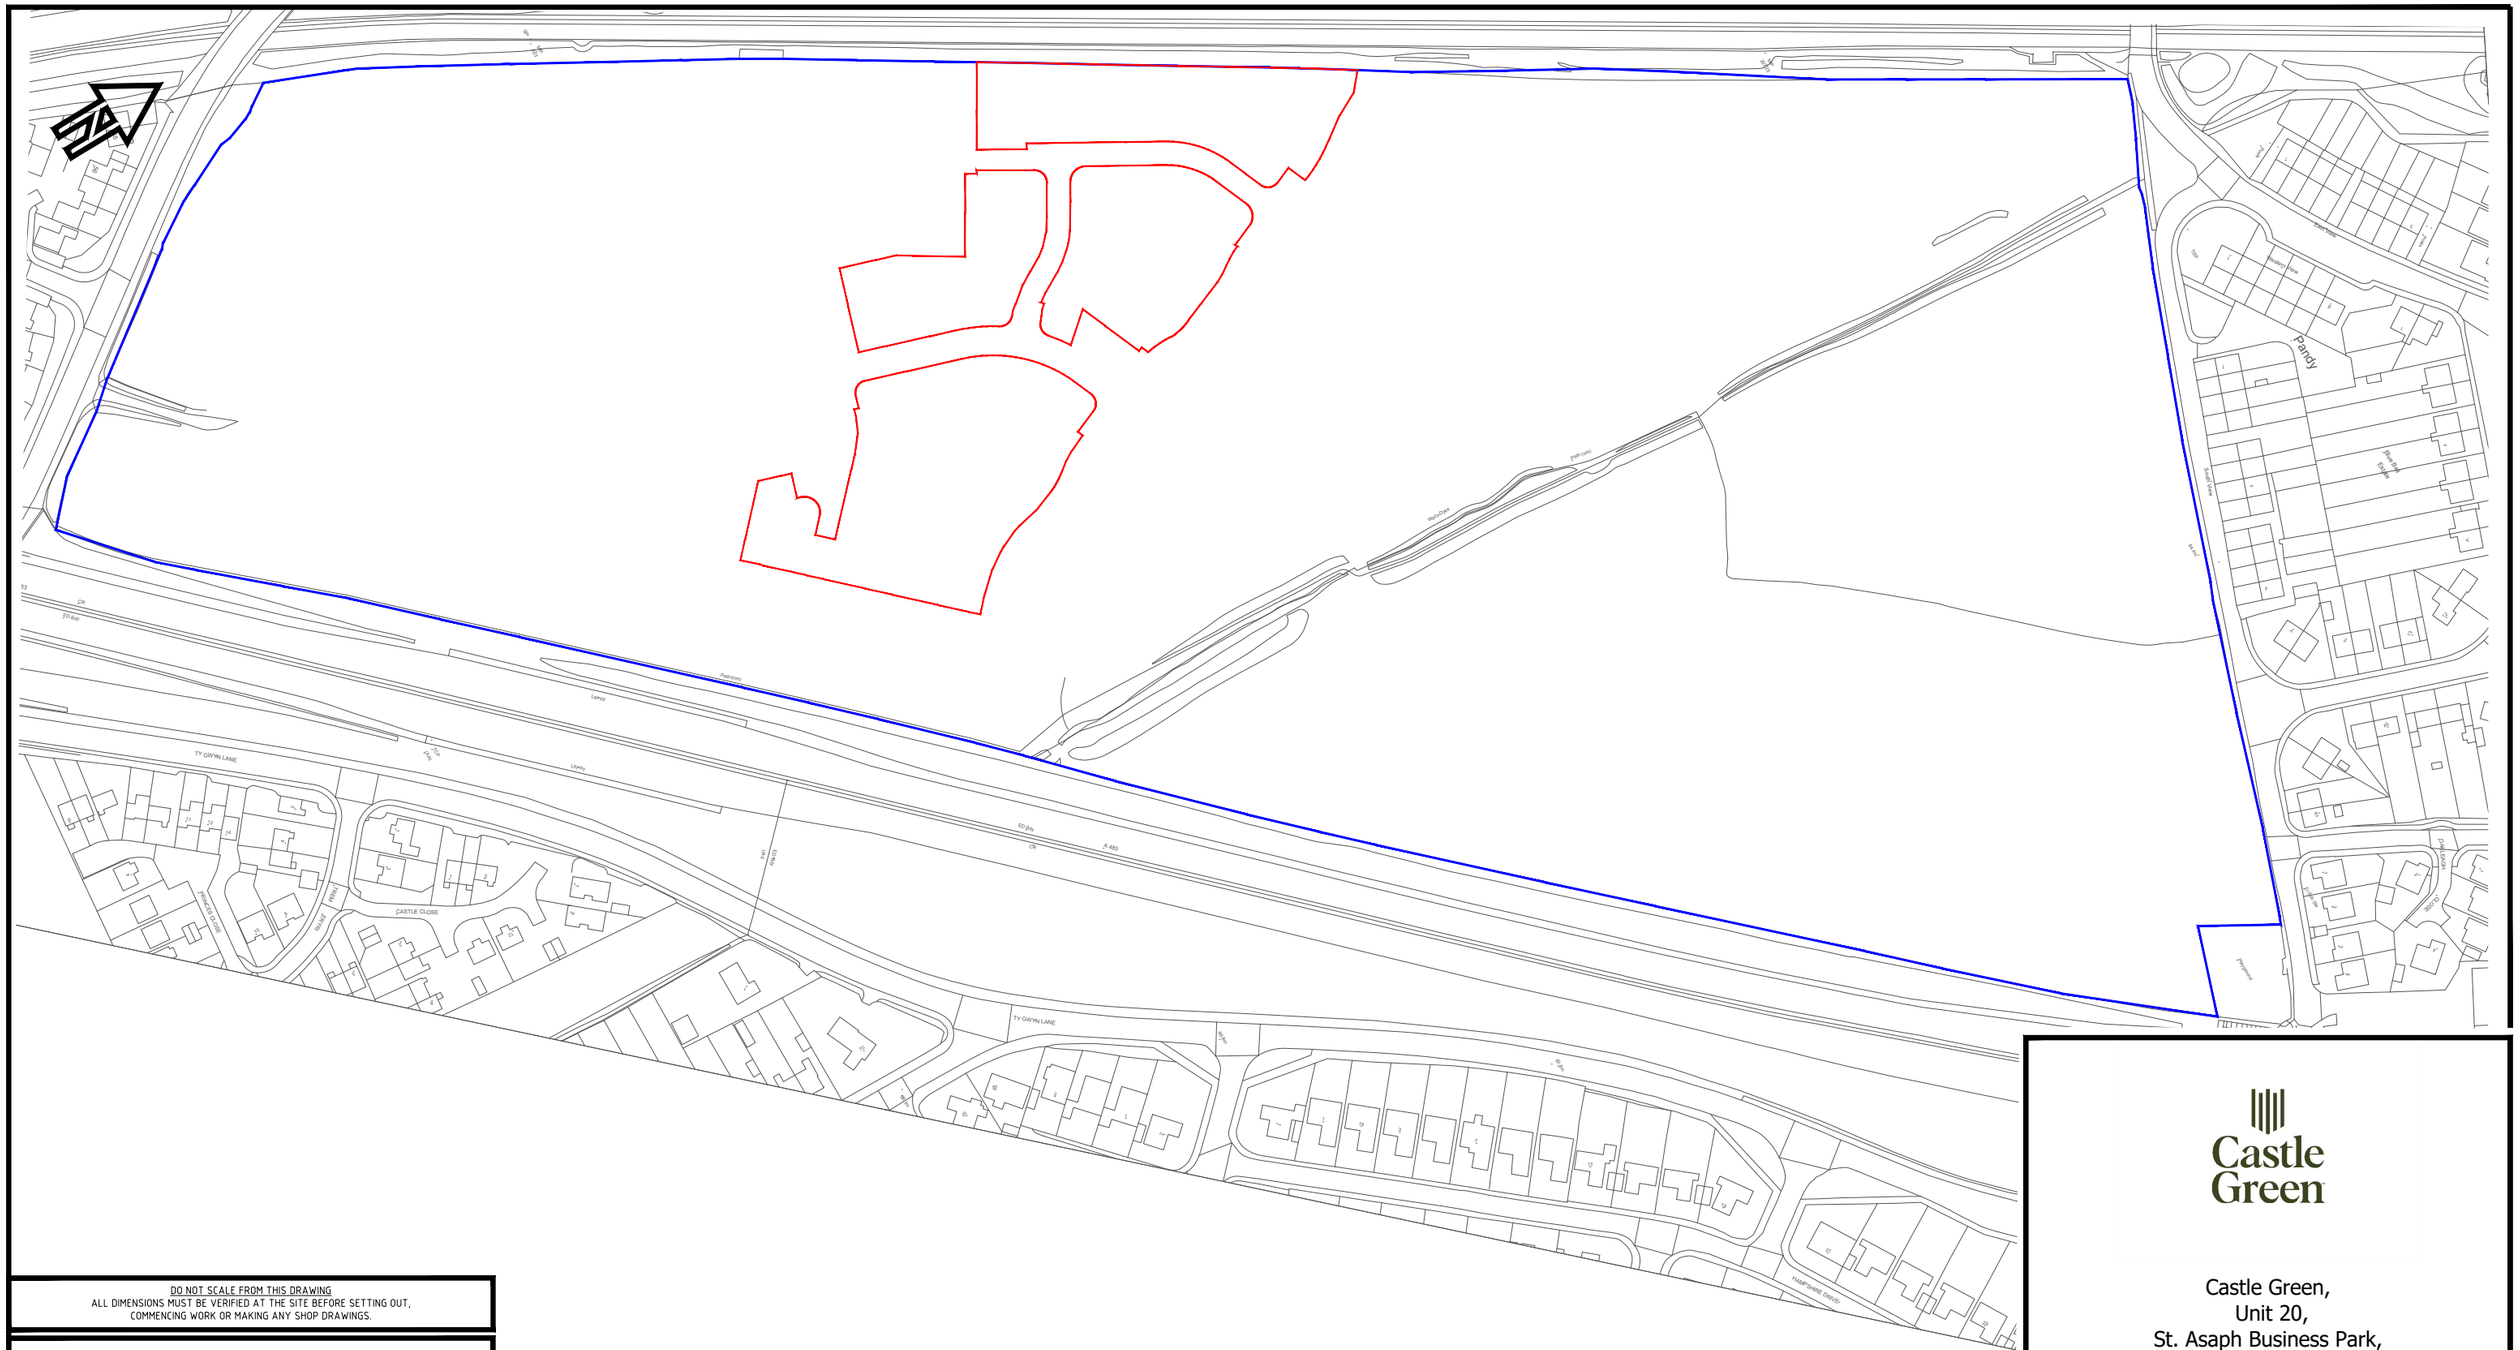


DO NOT SCALE FROM THIS DRAWING
ALL DIMENSIONS MUST BE VERIFIED AT THE SITE BEFORE SETTING OUT, COMMENCING WORK OR MAKING ANY SHOP DRAWINGS.

Key:

Site Boundary.

Application Boundary.

Castle Green,
Unit 20,
St. Asaph Business Park,
Ffordd Richard Davies, St Asaph,
Denbighshire. LL17 0LJ.
Tel. 01745 536677

Site:
Main Road, Rhosrobin.

Title:
Location Plan

Scale:
1:2000

Date:
09/08/2024

Ref:
RHRO-LP.04

Rev:
-