

NEIGHBOUR'S
FUTURE EXTENSION

REMOVE AND REPLACE EXISTING 2.0m TRELLIS
WITH 2.5m FENCE. NOTE:- .5m FROM BOUNDARY. (REAR)

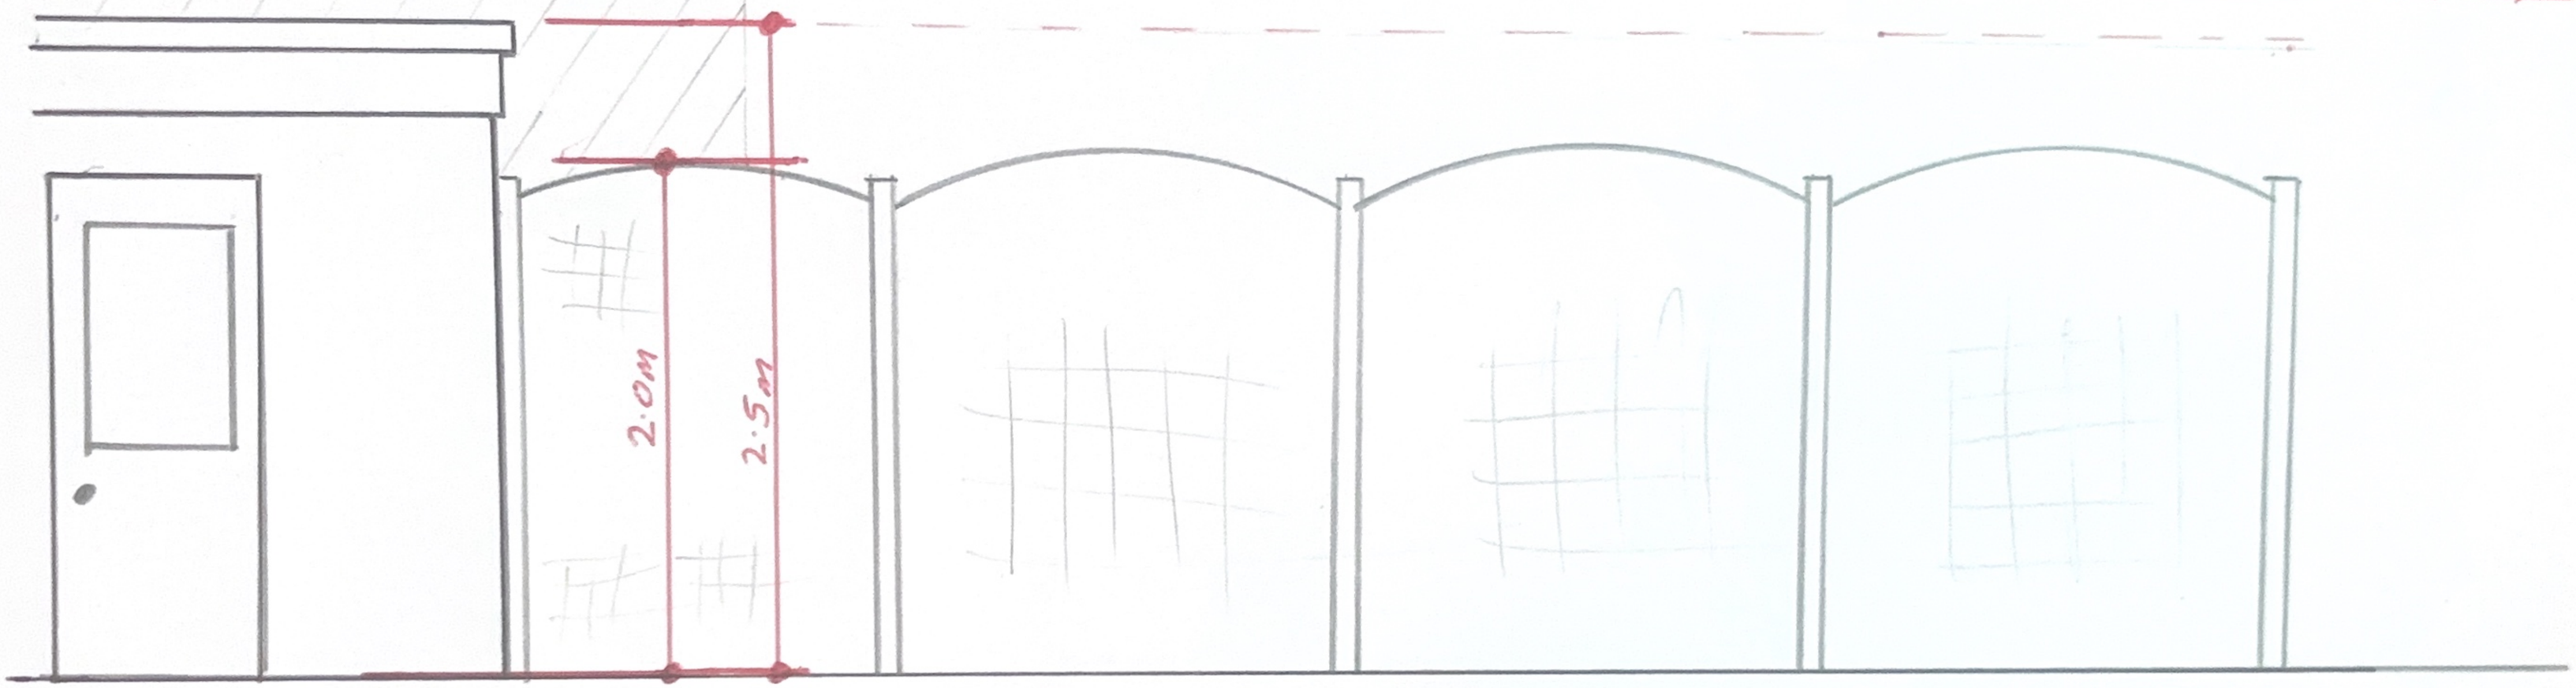


61
BORRAS
ROAD.

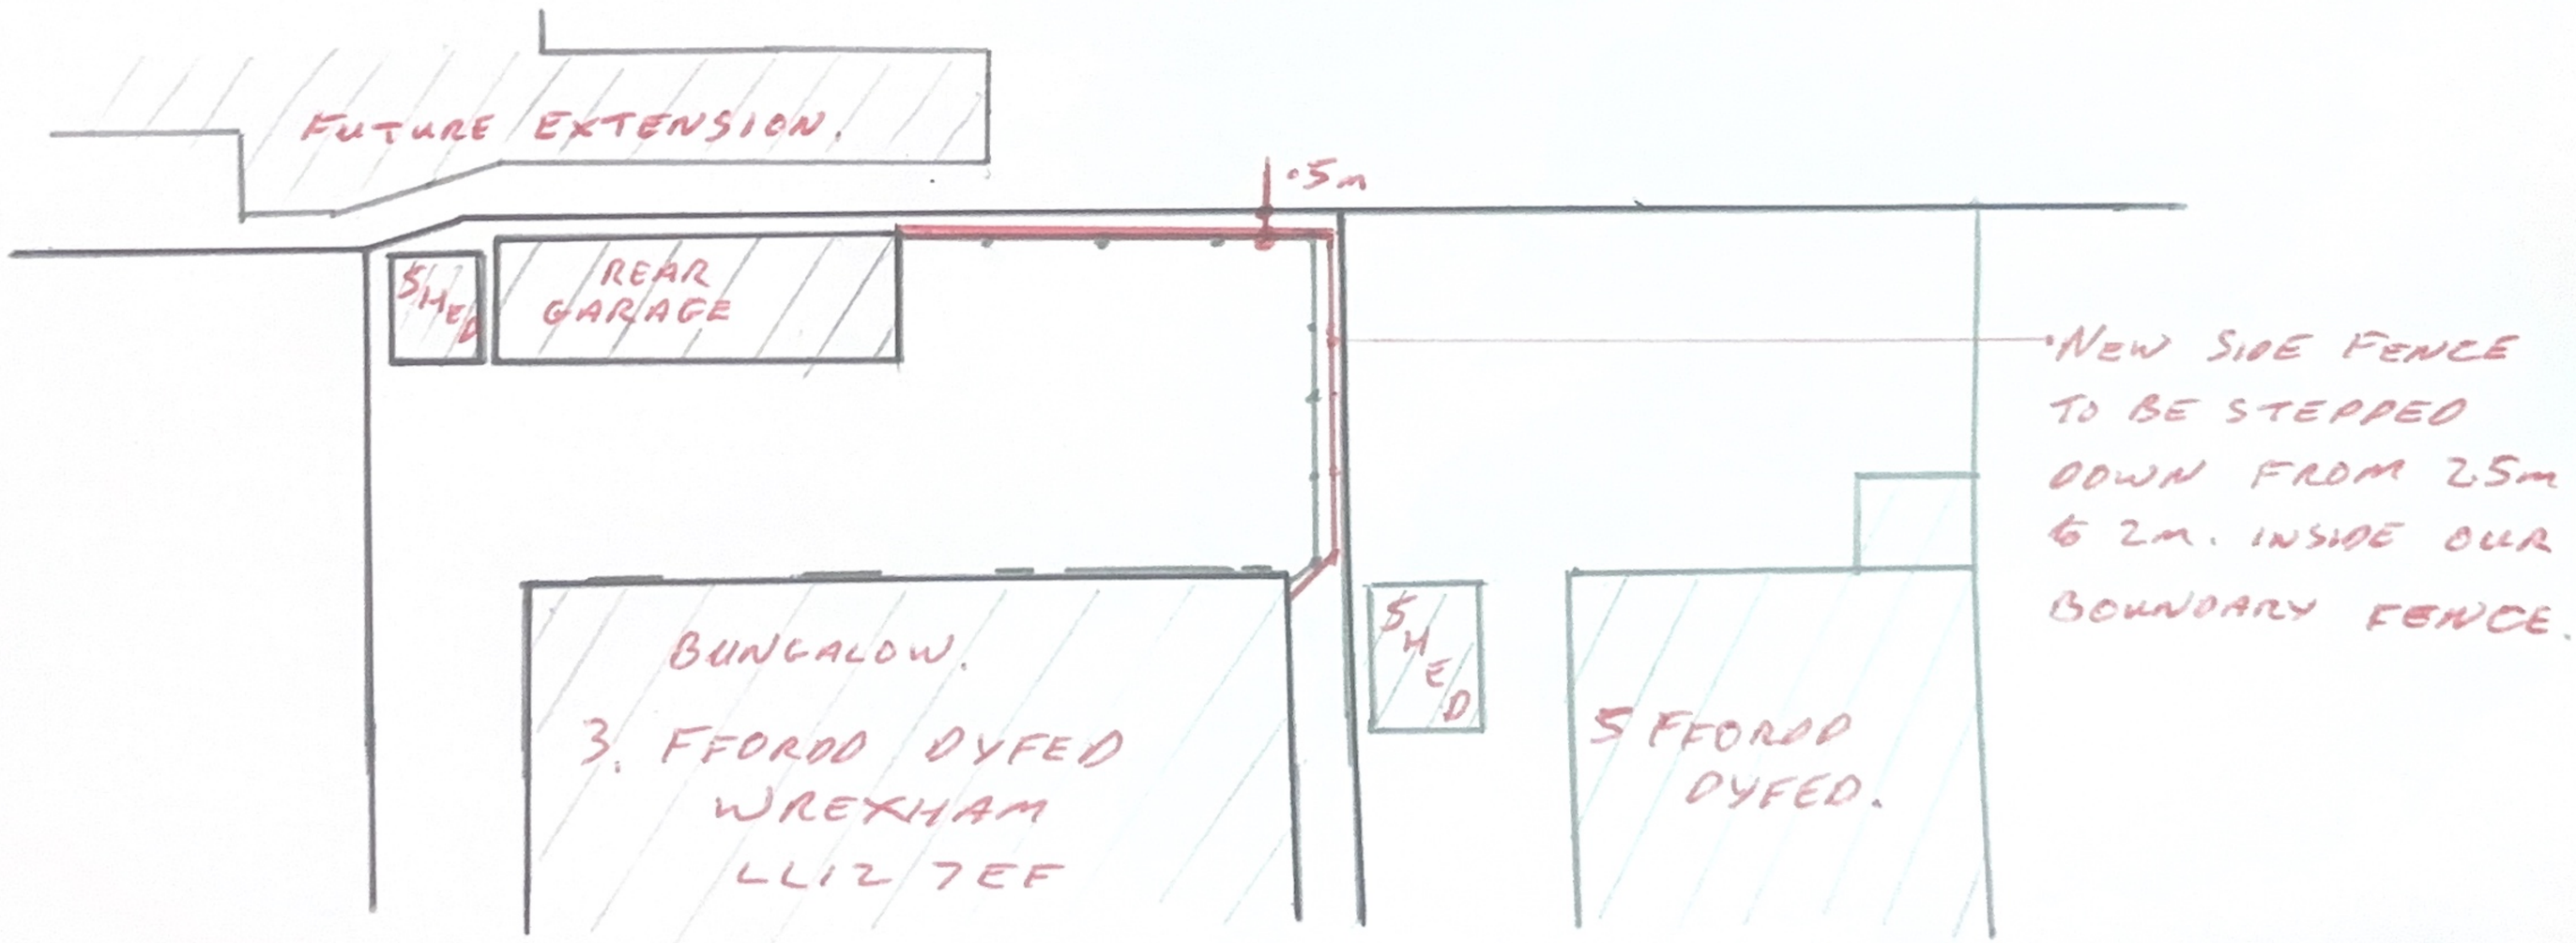


NEIGHBOUR'S
FUTURE EXTENSION

REMOVE AND REPLACE EXISTING 2.0m TRELLIS
WITH 2.5m FENCE. NOTE:- .5m FROM BOUNDARY. (REAR)

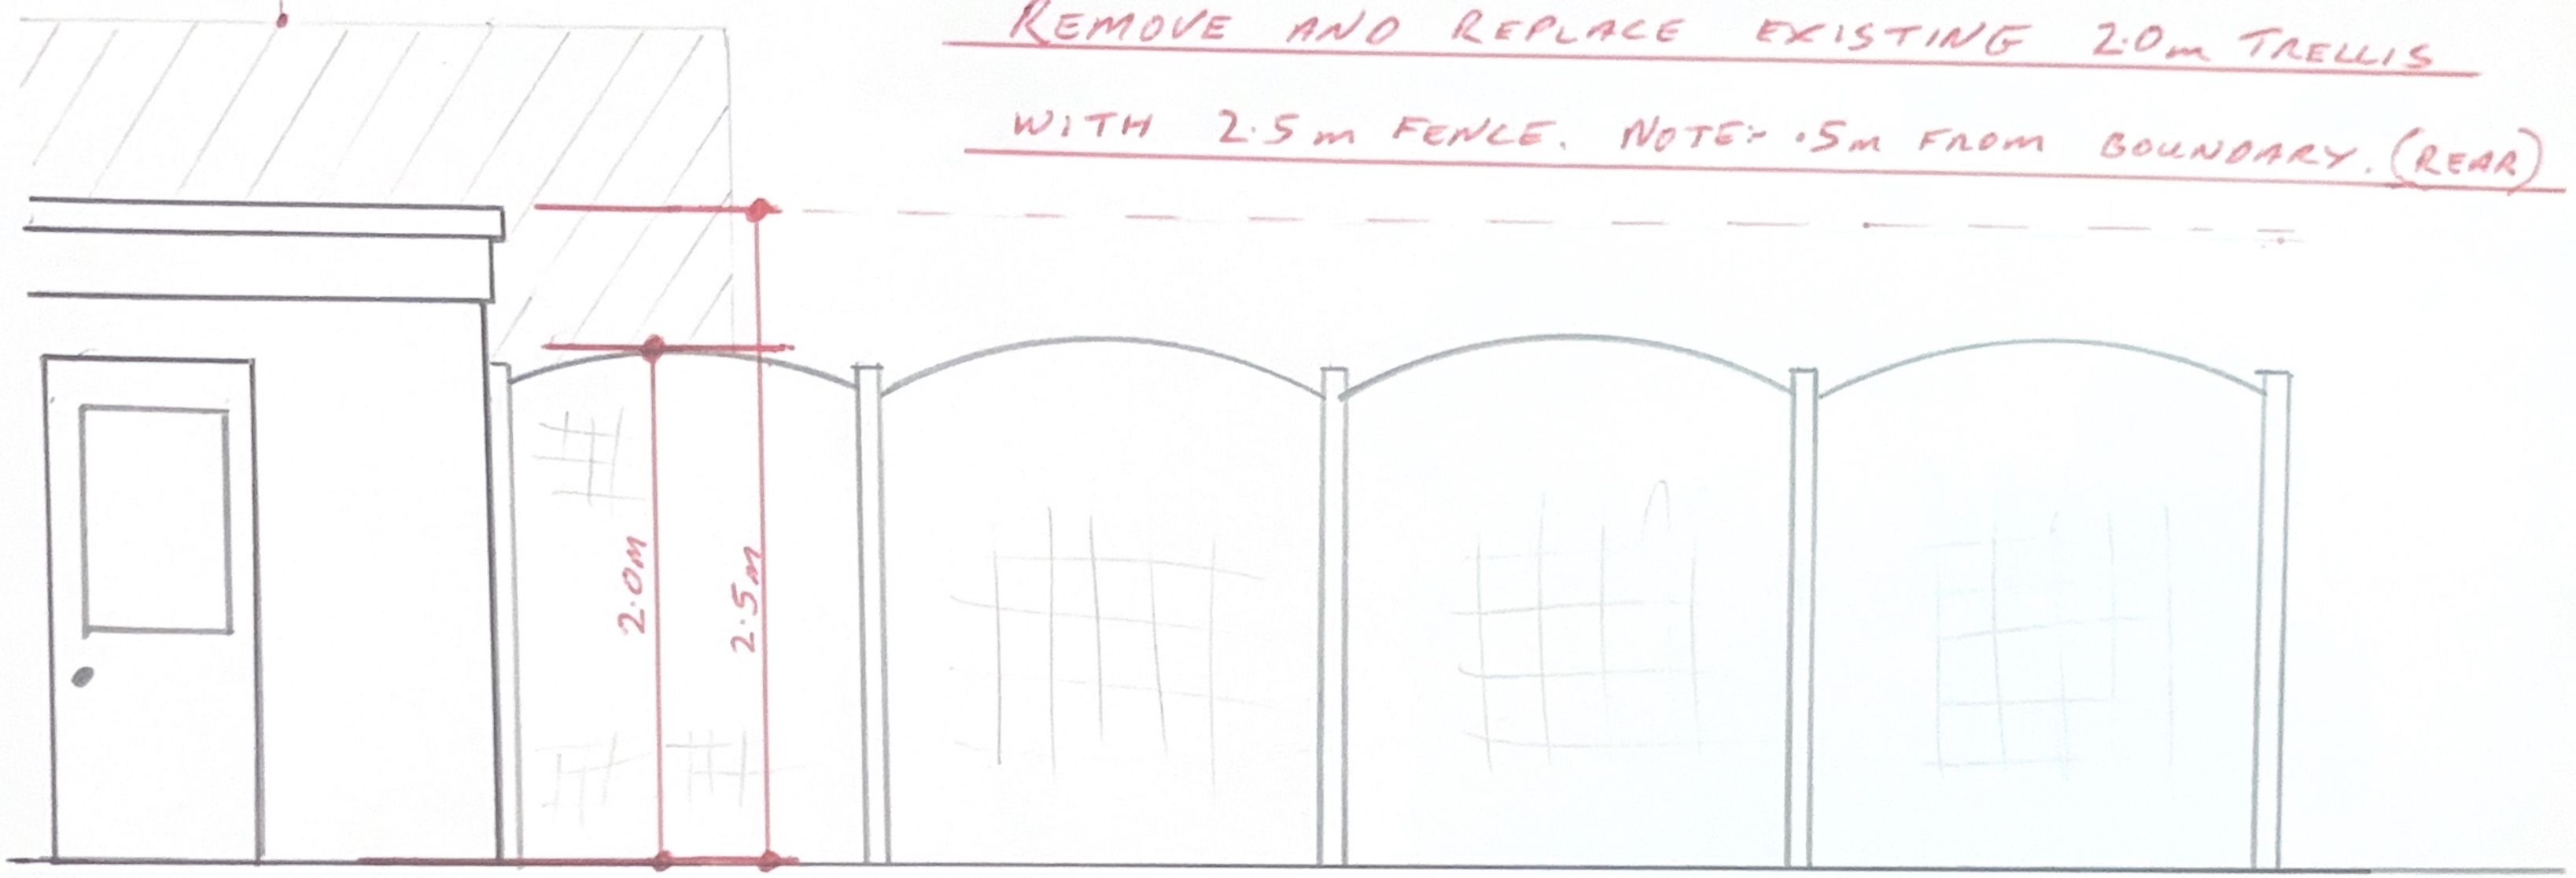


61
BORRAS
ROAD.

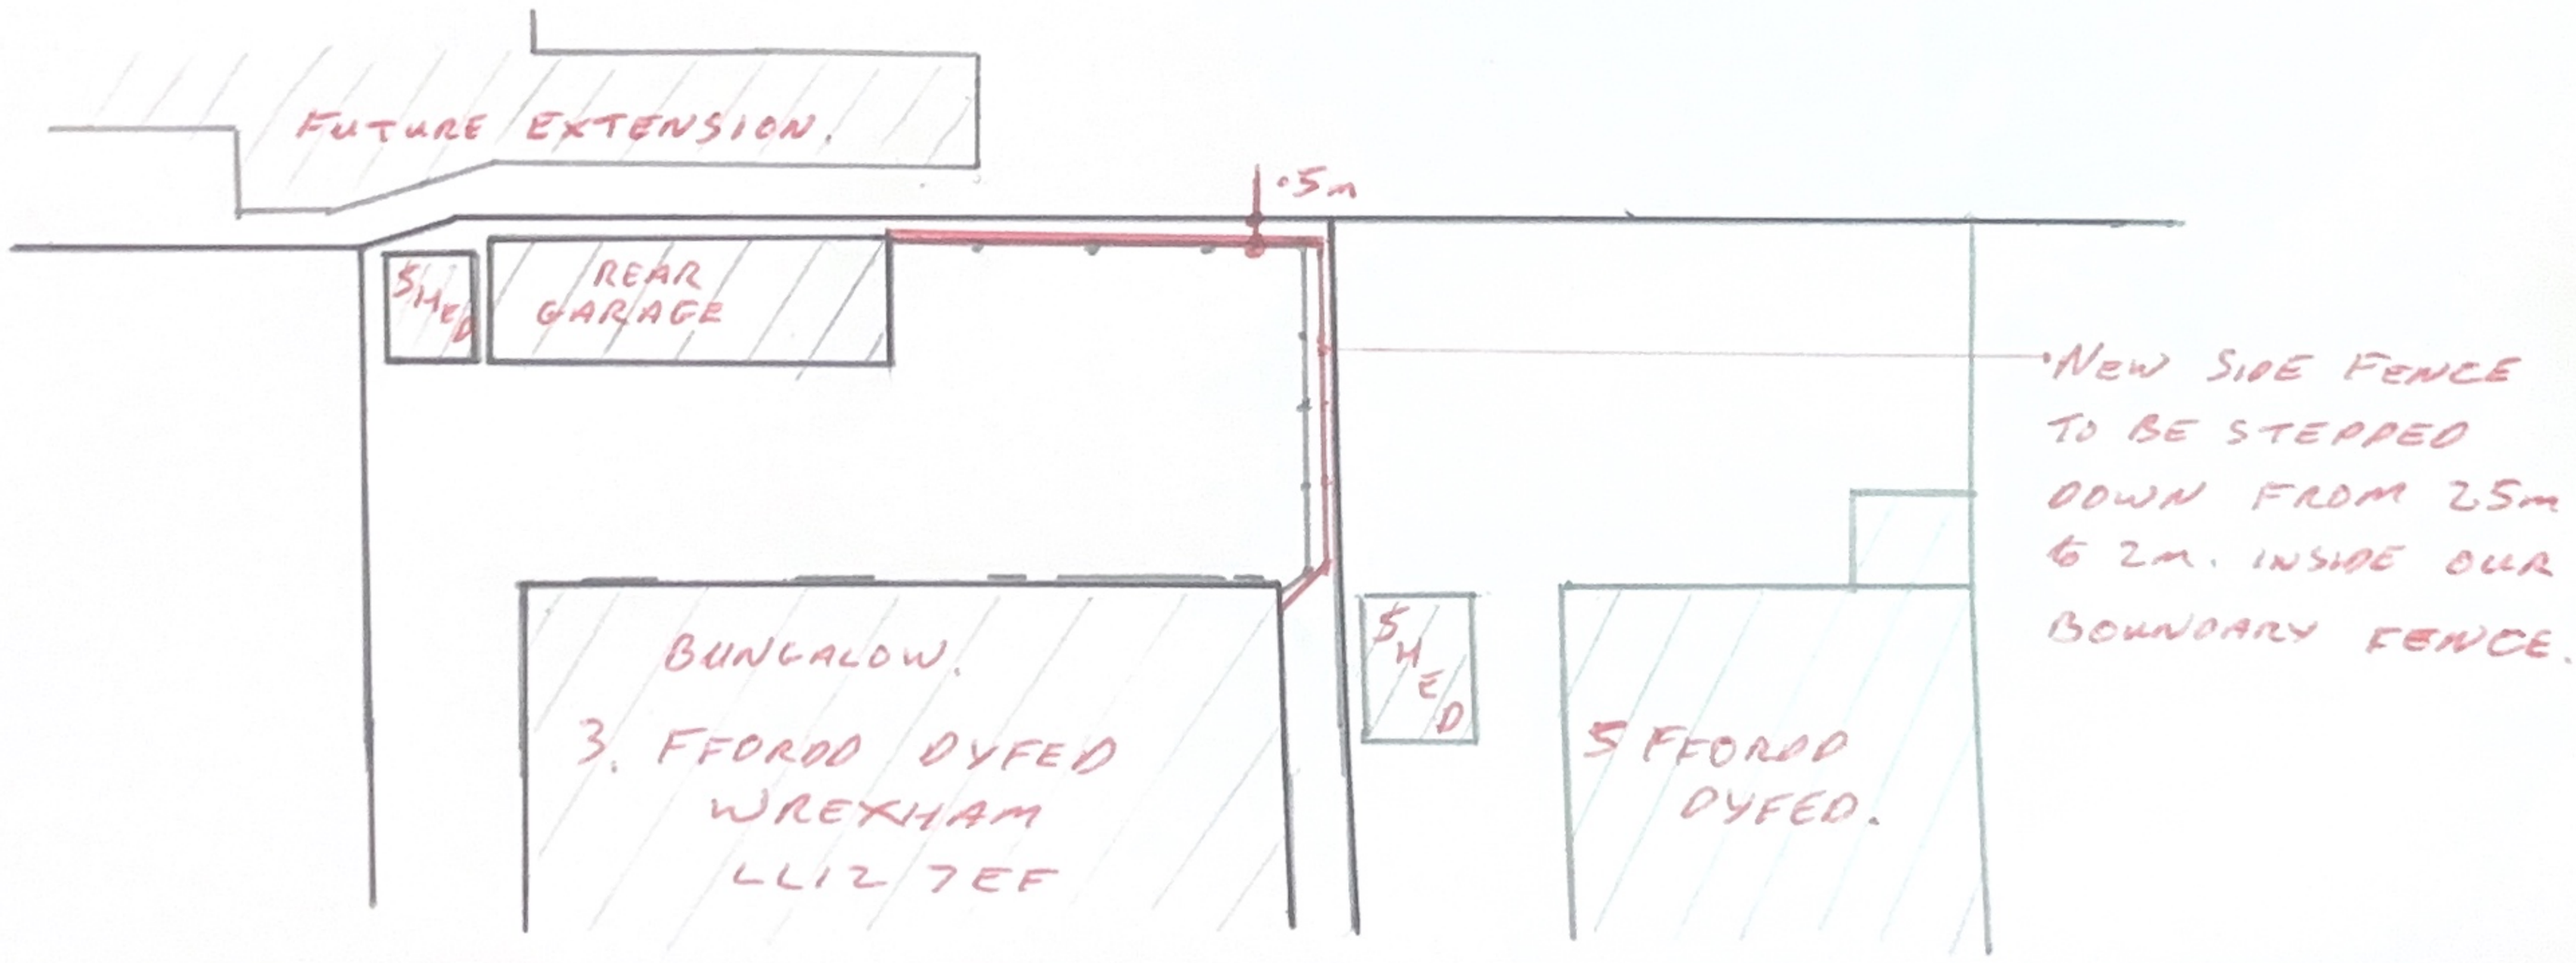

NEIGHBOUR'S
FUTURE EXTENSION

REMOVE AND REPLACE EXISTING 2.0m TRELLIS
WITH 2.5m FENCE. NOTE:- .5m FROM BOUNDARY. (REAR)

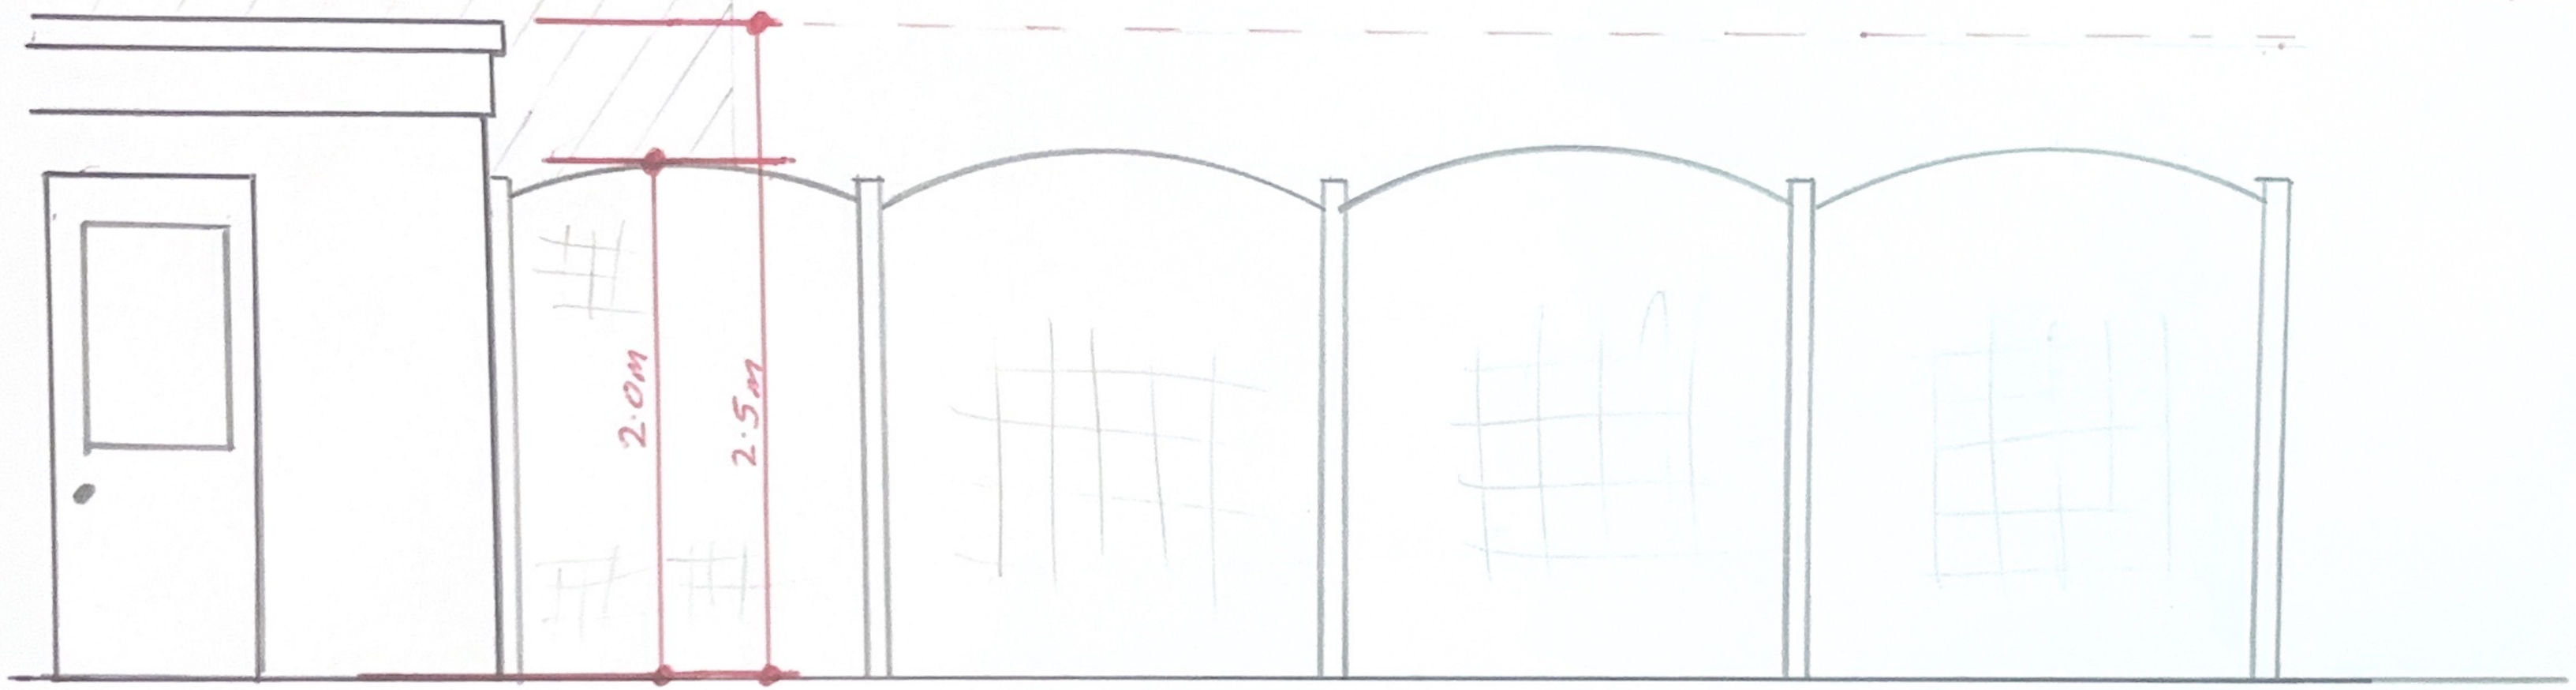

61
BORRAS
ROAD.

