
NOTES

Copyright: All rights reserved.
This drawing must not be reproduced without permission.
This drawing must not be scaled. Dimensions are in millimetres unless specified.

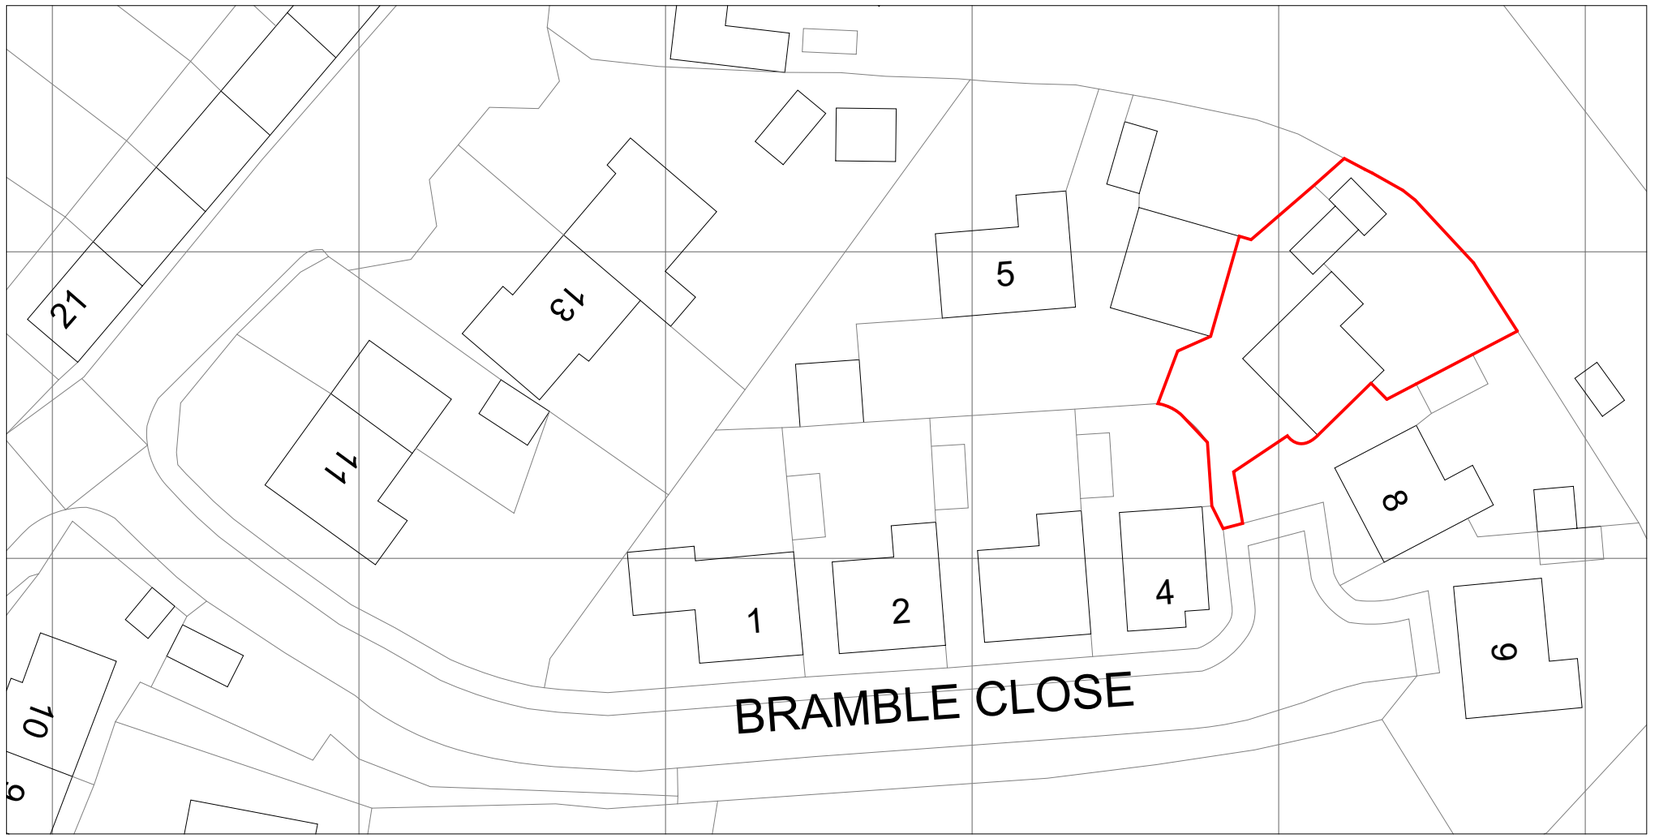

KEY:

SITE OUTLINE

SITE LOCATION PLAN

1 : 500

NORTH

10 0 10 20 30 40 50
SCALE 1: 1250 m

REV	DATE	REVISION NOTE	BY	CHECK

BRAMBLEWOOD, OVERTON
SITE LOCATION PLAN
0000_ 10403 REV P0
STATUS | PLANNING SCALE | As indicated
DRAWN BY | RM DATE | 13.05.24
0001- RM- ZZ- ZZ- DR- A- 10403