

NOTES


Copyright: All rights reserved.
This drawing must not be reproduced without permission.
This drawing must not be scaled. Dimensions are in millimetres unless specified.

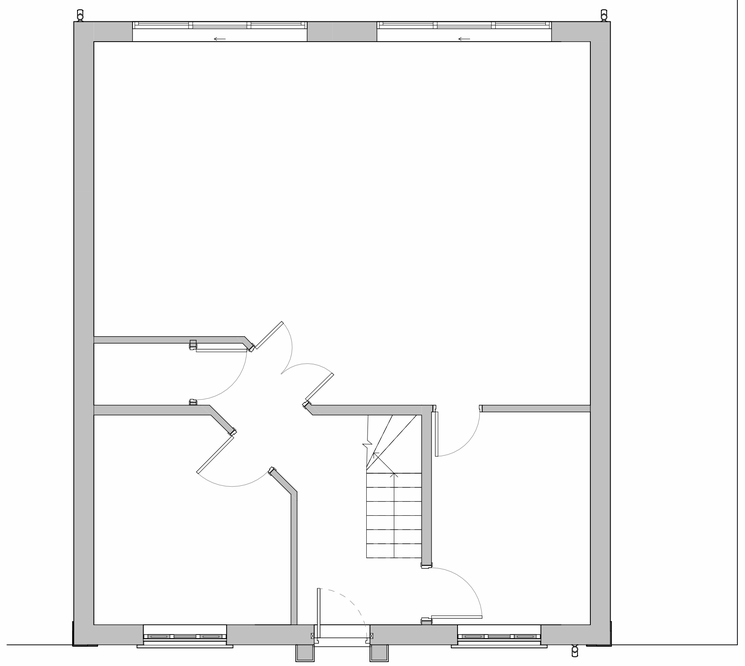

Level 00
1 : 50

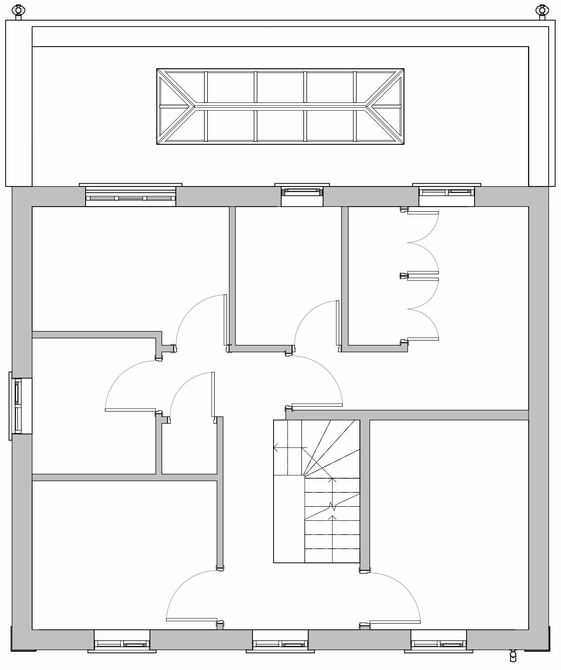


Level 01
1 : 50

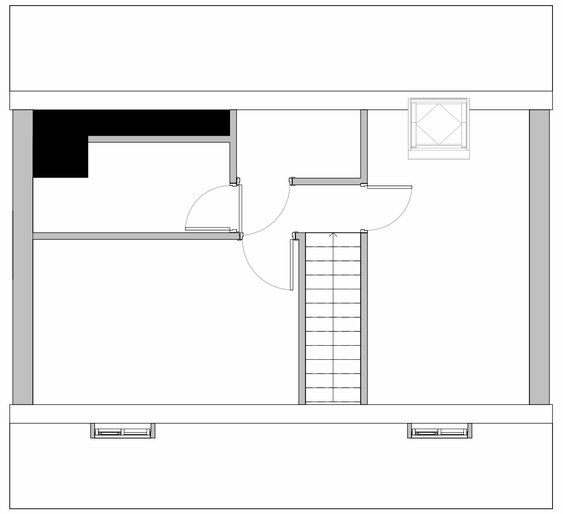


Level 02
1 : 50




Elevation - South
1 : 100

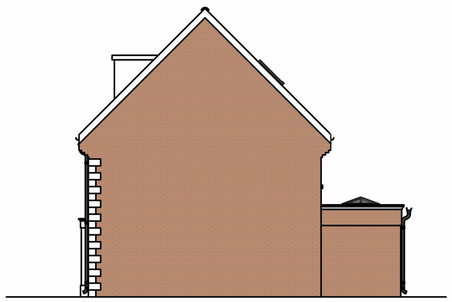

Elevation - East
1 : 100

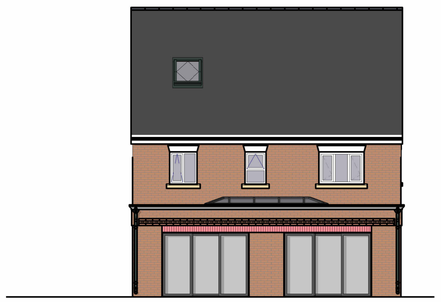

Elevation - North
1 : 100

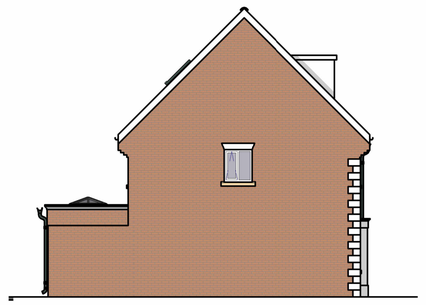

Elevation - West
1 : 100

REV	DATE	REVISION NOTE	BY	CHECK

0.5 0 0.5 1 1.5 2 2.5
SCALE 1: 50 m

1 0 1 2 3 4 5
SCALE 1: 100 m

BRAMBLEWOOD, OVERTON
GA's - PROPOSED
0000_ 10400 REV P0
STATUS | PLANNING SCALE | As indicated
DRAWN BY | RM DATE | 29.05.24
0001- RM- ZZ- ZZ- DR- A- 10400