
Cabin Caff and Shed Load of Beauty Location plan

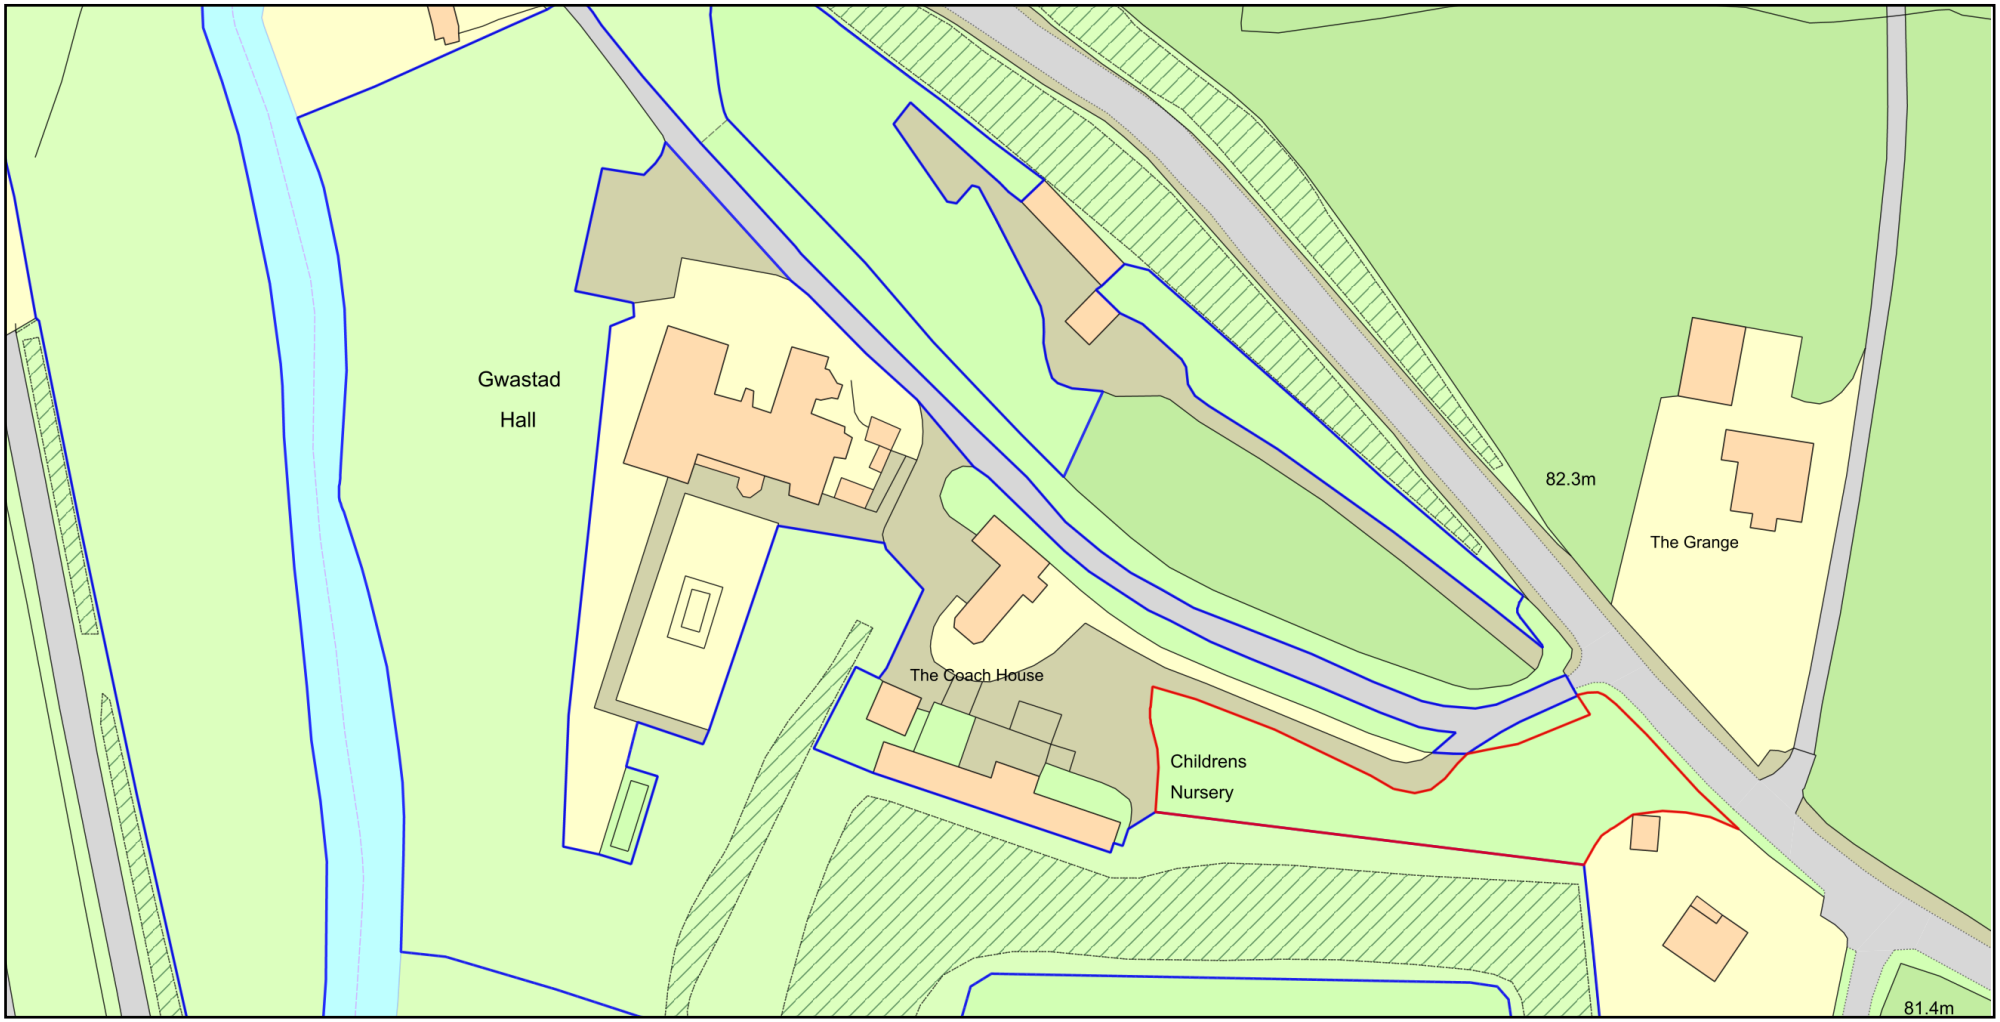

0 50
Metres

N

ReQuestaPlan

Plan Produced for: H L Hough

Date Produced: 07 Jul 2024

Plan Reference Number: TQRQM24189132628873

Scale: 1:1250 @ A4

© Crown copyright and database rights 2023 OS 100042766