
CABIN CAFF

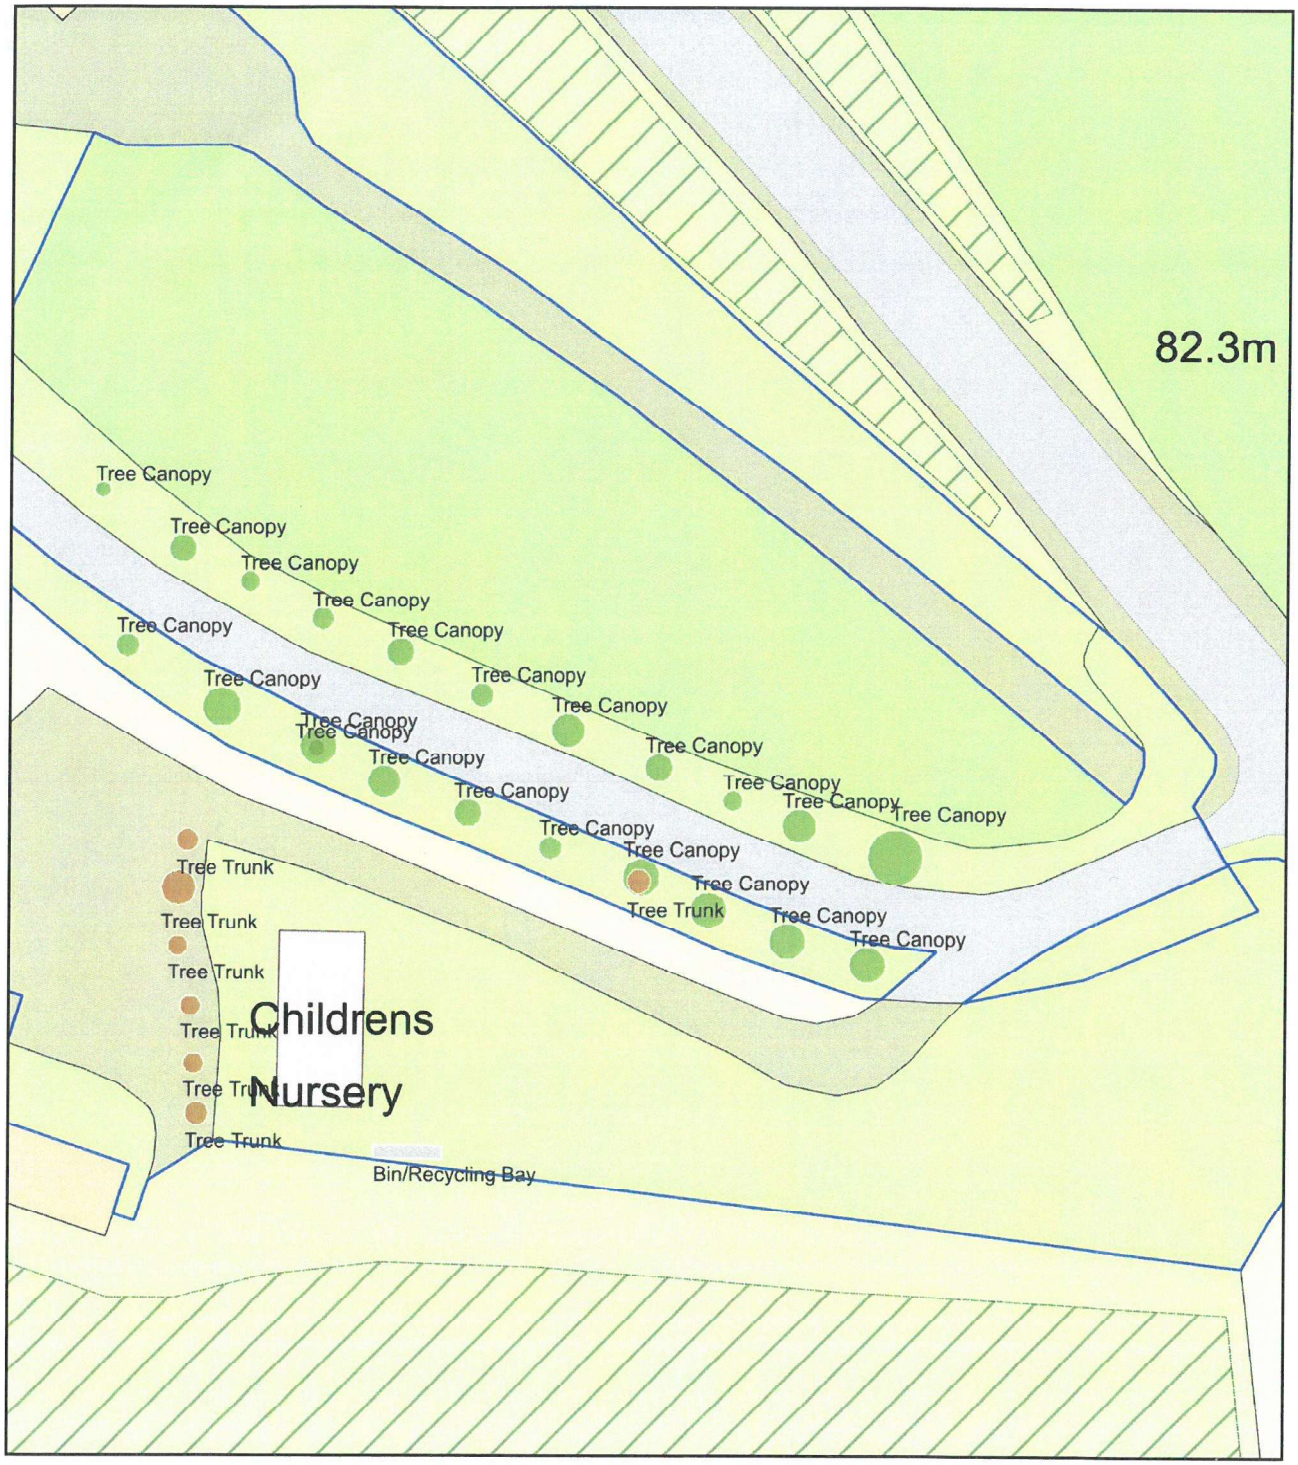

0 20
Metres

N

ReQuestaPlan

Plan Produced for: H L HOUGH

Date Produced: 15 Mar 2024

Plan Reference Number: TQRQM24075203851570

Scale: 1:500 @ A4

© Crown copyright and database rights 2023 OS 100042766