
Location Plan
Scale: 1:1250

SCALE
0 10 20 30 40 50

Ordnance Survey, (c) Crown Copyright 2024. All rights reserved. Licence number 100022432

PROPOSED Lagoon
65m x 55m lagoon with a working depth of 2.25m after 750mm of freeboard. Slope angle of 26.5 degrees

The lagoon has a working capacity of 6,028m3

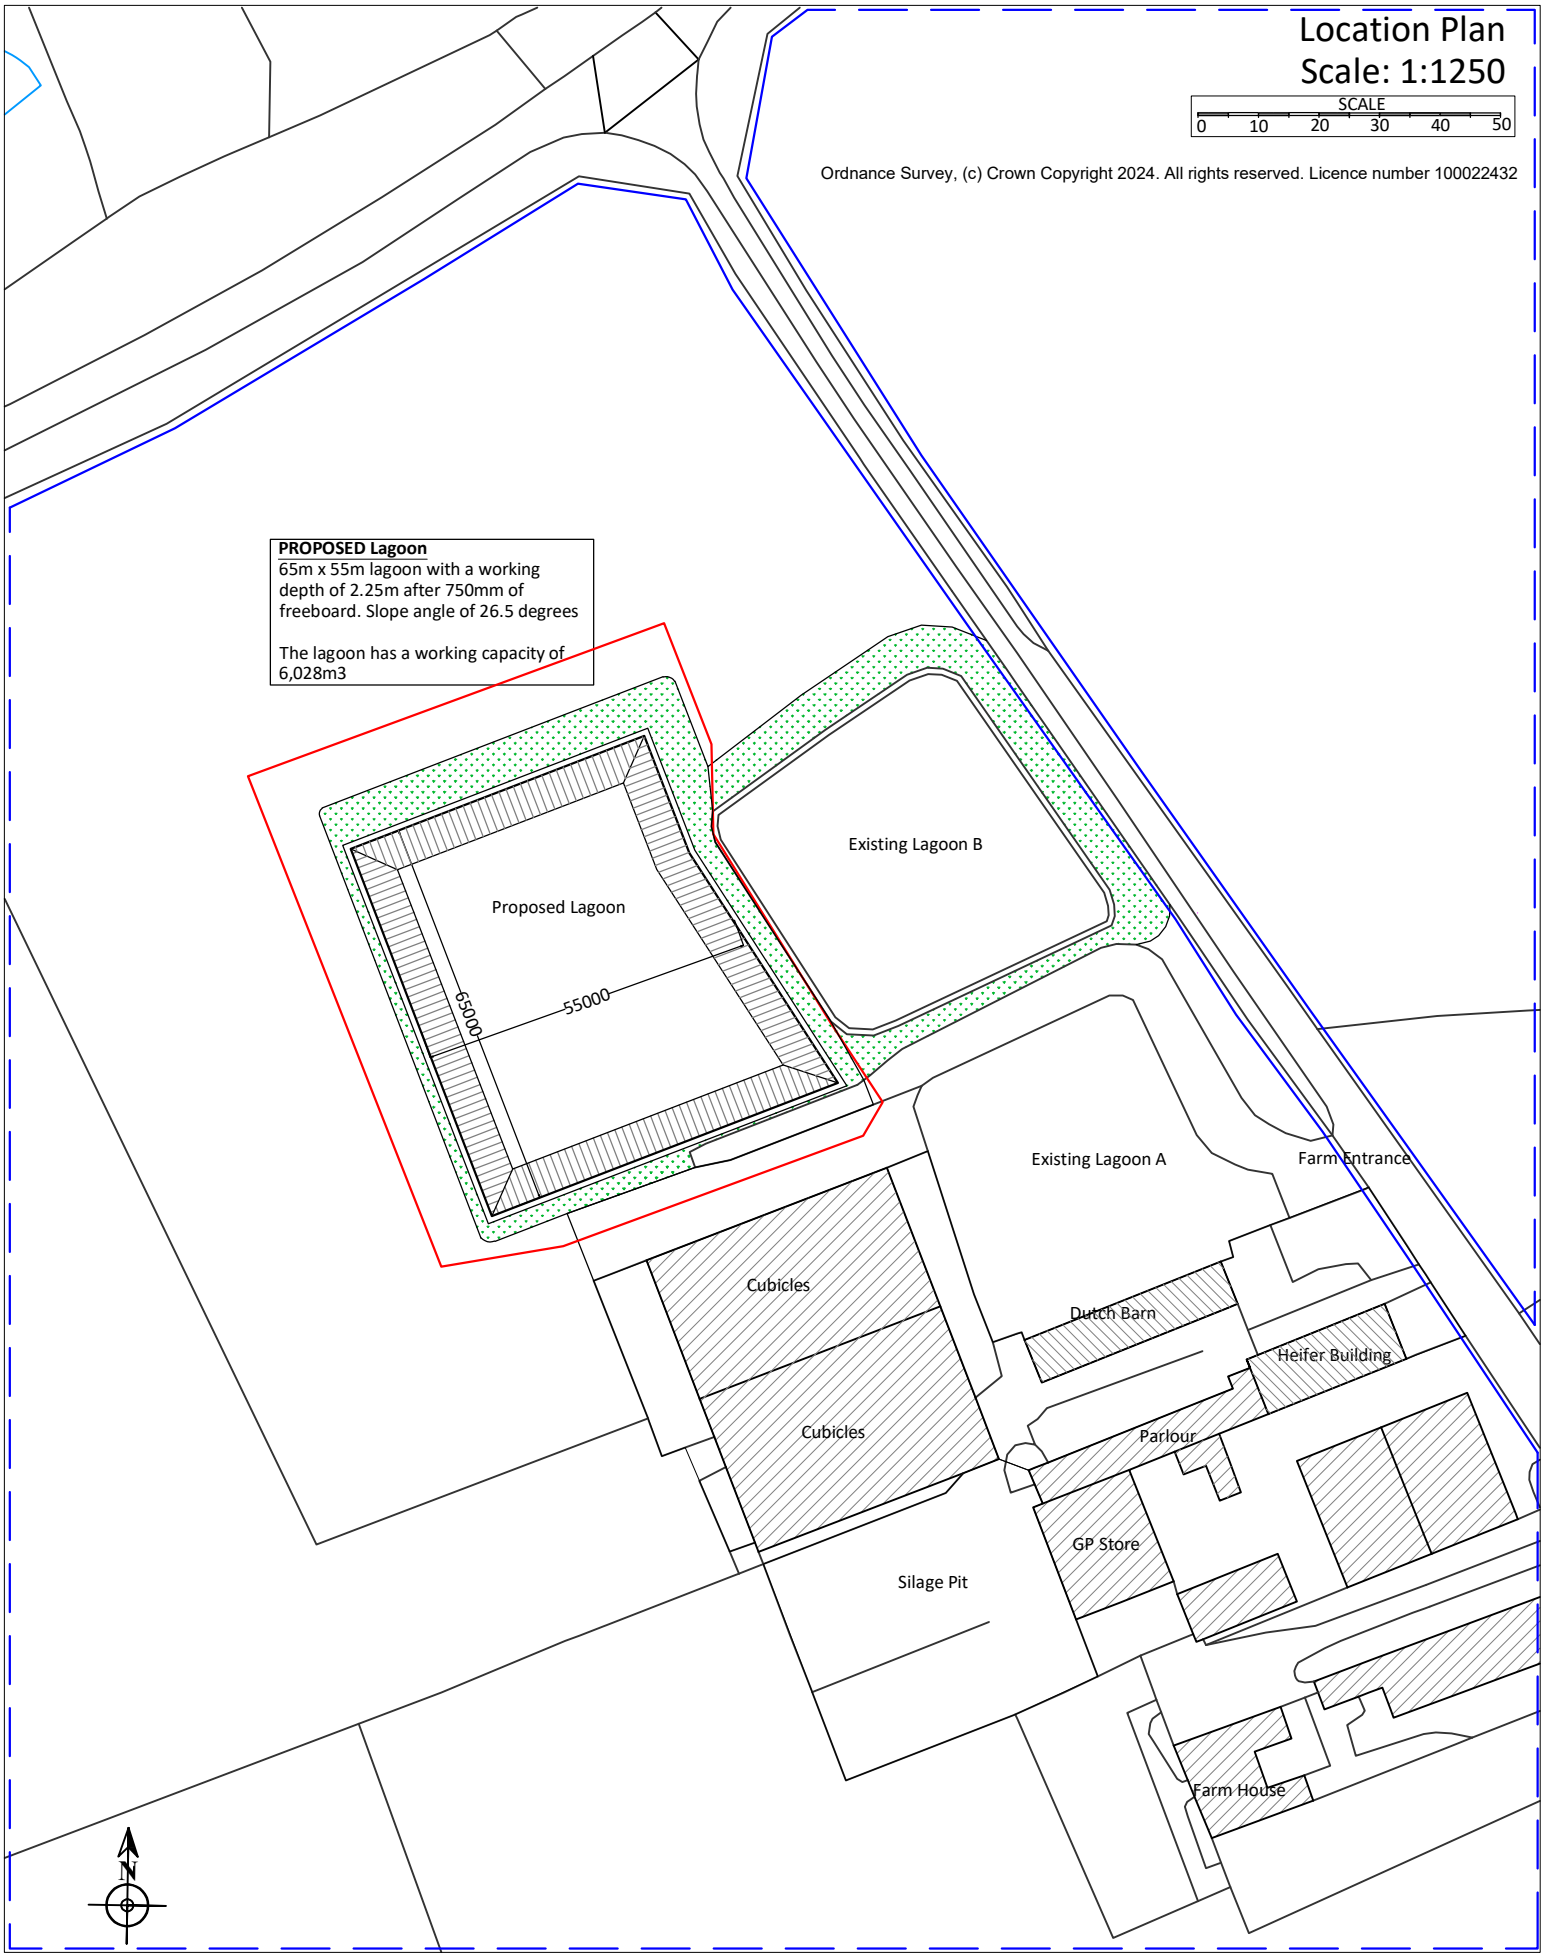

COPYRIGHT
This drawing is the property of P&L AGRICONSULTING LTD
Information is protected by Copyright. Copying or any form of reproduction is not permitted without permission from P&L AgriConsulting Ltd.

Will Phillips
P&L AgriConsulting Ltd
Fields Farm
Alkington
Whitchurch SY13 3NH
01948 880261
07939 474838

Drawing 1	LOCATION PLAN	Edward Dodd Hanmer Hall Farm, Hanmer, Whitchurch, SY13 3EG
12.08.2024	Slurry Lagoon	
Scale 1:1250 a4		

P&L AgriConsulting