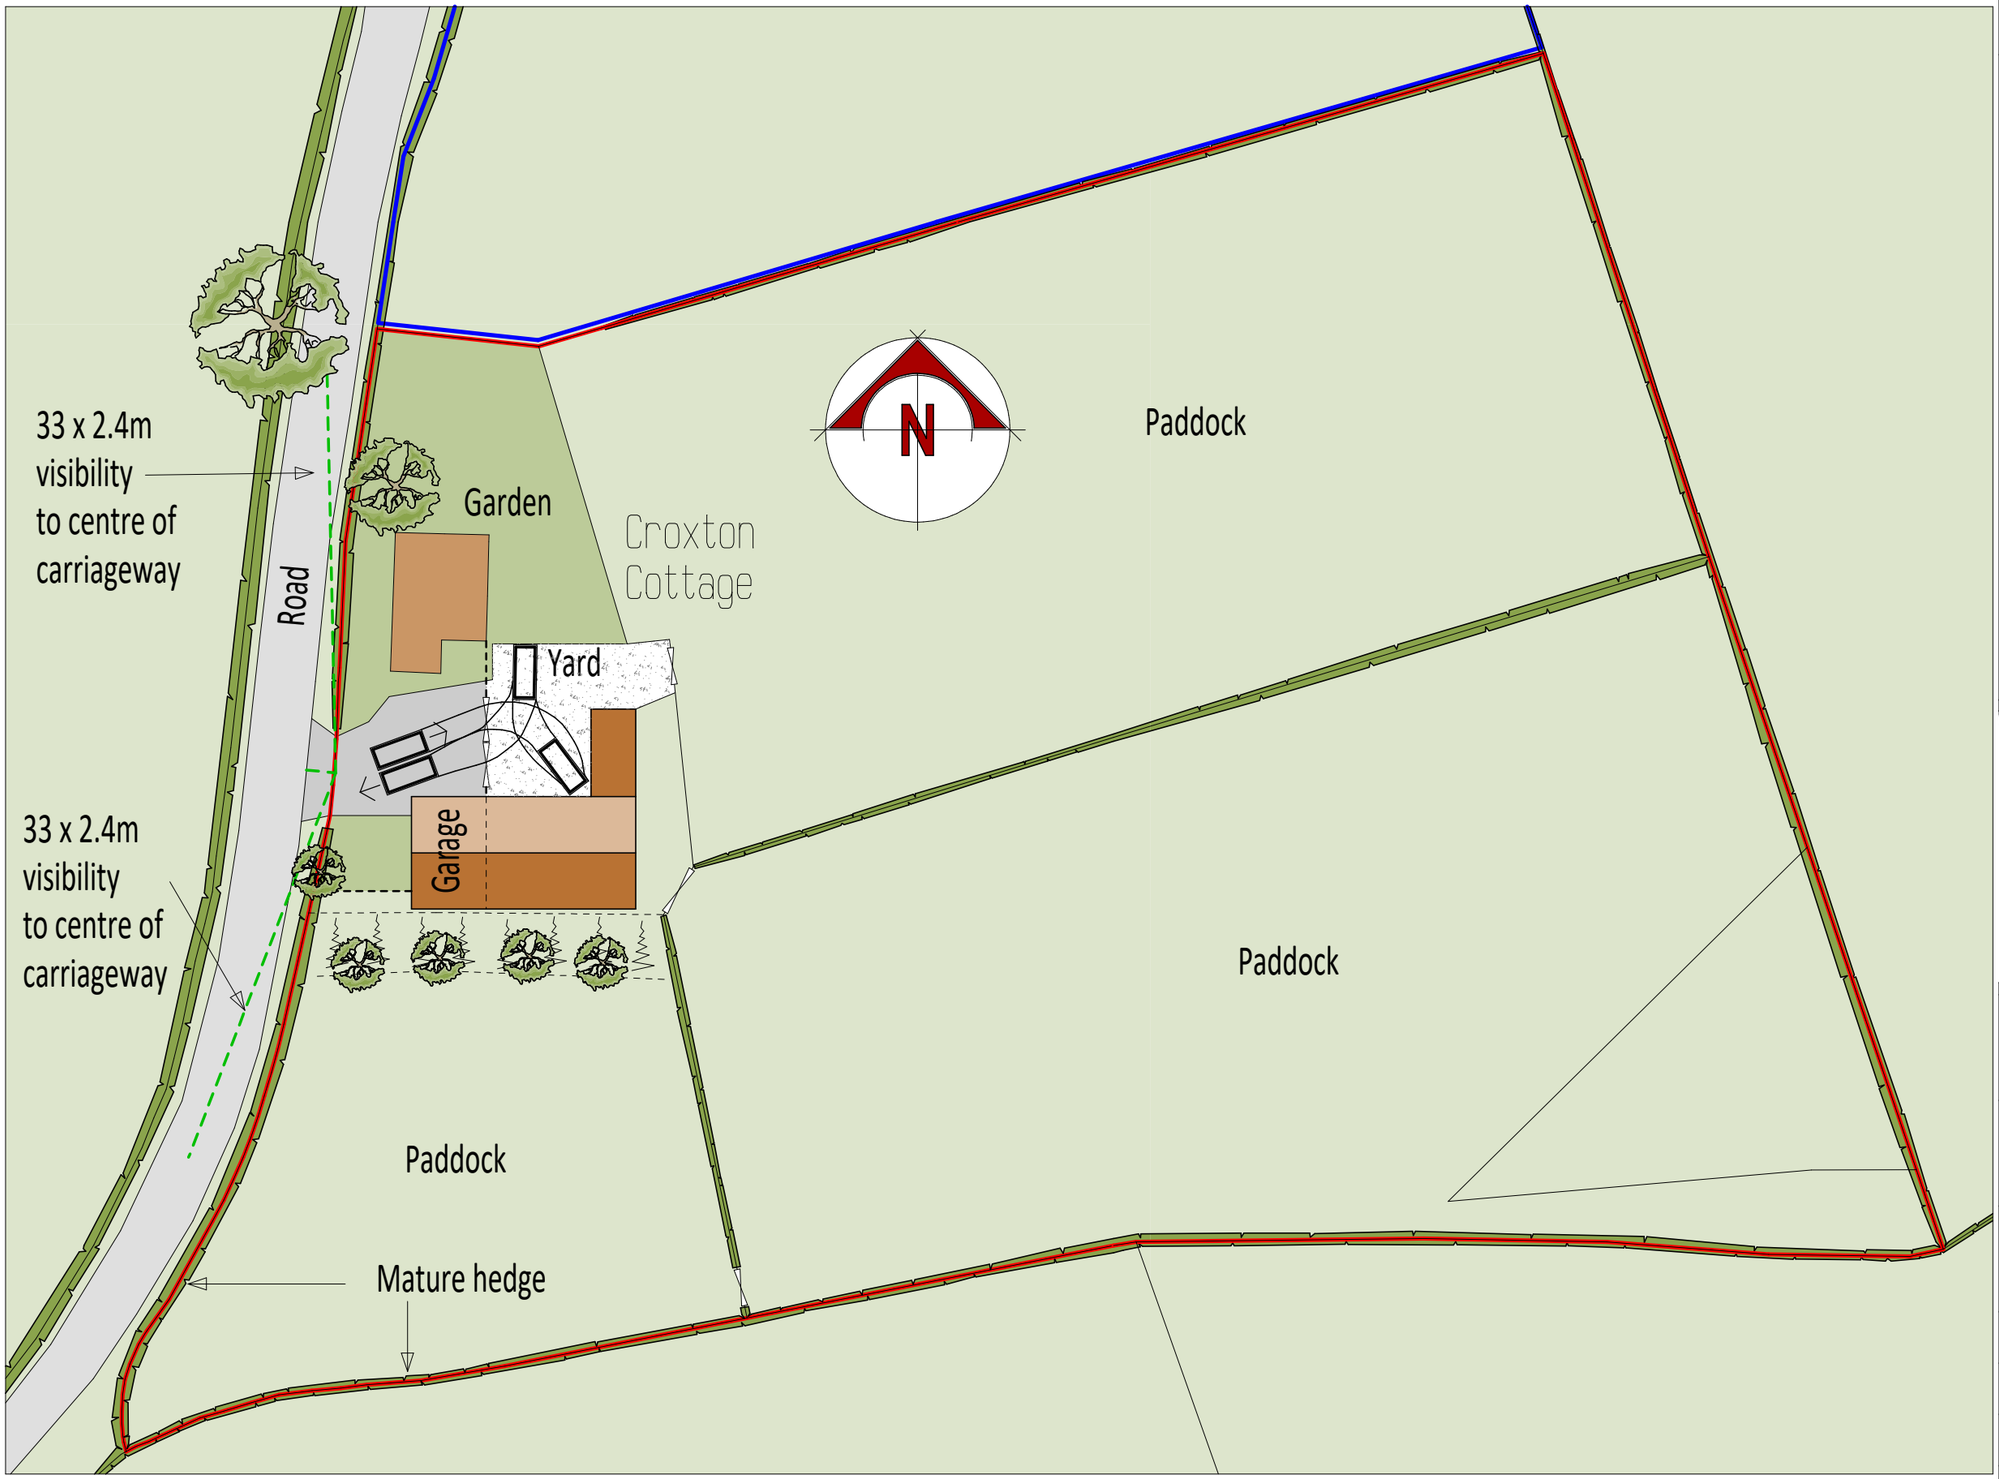


Ordnance Survey, (c) Crown Copyright 2024. All rights reserved. Licence number 100022432

THIS DRAWING IS TO BE READ IN CONJUNCTION WITH ALL RELATED DRAWINGS.
ALL DIMENSIONS MUST BE CHECKED AND VERIFIED ON SITE BEFORE
COMMENCING ANY WORK OR PRODUCING SHOP DRAWINGS. THE ORIGINATOR
SHOULD BE NOTIFIED IMMEDIATELY
OF ANY DISCREPANCY. THIS DRAWING IS COPYRIGHT AND REMAINS
THE PROPERTY ROGER PARRY & PARTNERS.

Rev	Description	Date	Dr by	App by
B	Plan extended and paddocks noted.	23/07/24	SC	
A	Design amended, Red and blue lines adjusted.	15/07/24	SC	

Original by

Roger Parry & Partners

Residential - Agricultural - Commercial

Project	Erection of Building for Garaging Stables, Tackroom and Store		
Drawing Title	Proposed Block Plan		
Location	Croxton Cottage, Hanmer, Whitchurch, SY13 3DB		
Client	Mr J Rees & Miss L Davenport		
Scale (s)	1:500 @ A3		
Drawing No.	78788/24/03	Rev	B
Drawn by	SC	Date	Apr 2024

MERCIAN HOUSE, 9 DARWIN COURT
OXON BUSINESS PARK, SHREWSBURY, SY3 5AL
Tel: 01743 791336
email: mail@rogerparry.net
Web address: www.rogerparry.net

Roger Parry & Partners LLP partnership no.OC312203
Registered Office Hogstow Hall, Minsterley, Shrewsbury, SY5 0HZ
Registered in England and Wales.
A list of members of the LLP is available at the above address.