NOTES:
1.Proposals reflect Biodiveristy recommendations within the RML.Site Ecological Survey provided separately.
2.Drawing to be read in conjunction with Soft Landscape Proposals Plan provided separately.
3. The measures shall be implemented in full prior to the first occupation of either dwelling, and shall thereafter be maintained for the lifetime of the development.
©Tirlunbarr Associates.



Hedgehog Holes to be provided for habitat connectivity via a hole 130mm x130mm and signage as indicated added above.

Hedgehog signage




Hedgehog Box (Nestbox.co.uk)



Schwengler 1FR Bat Box



Schwengler 1SP Sparrow Nest Box

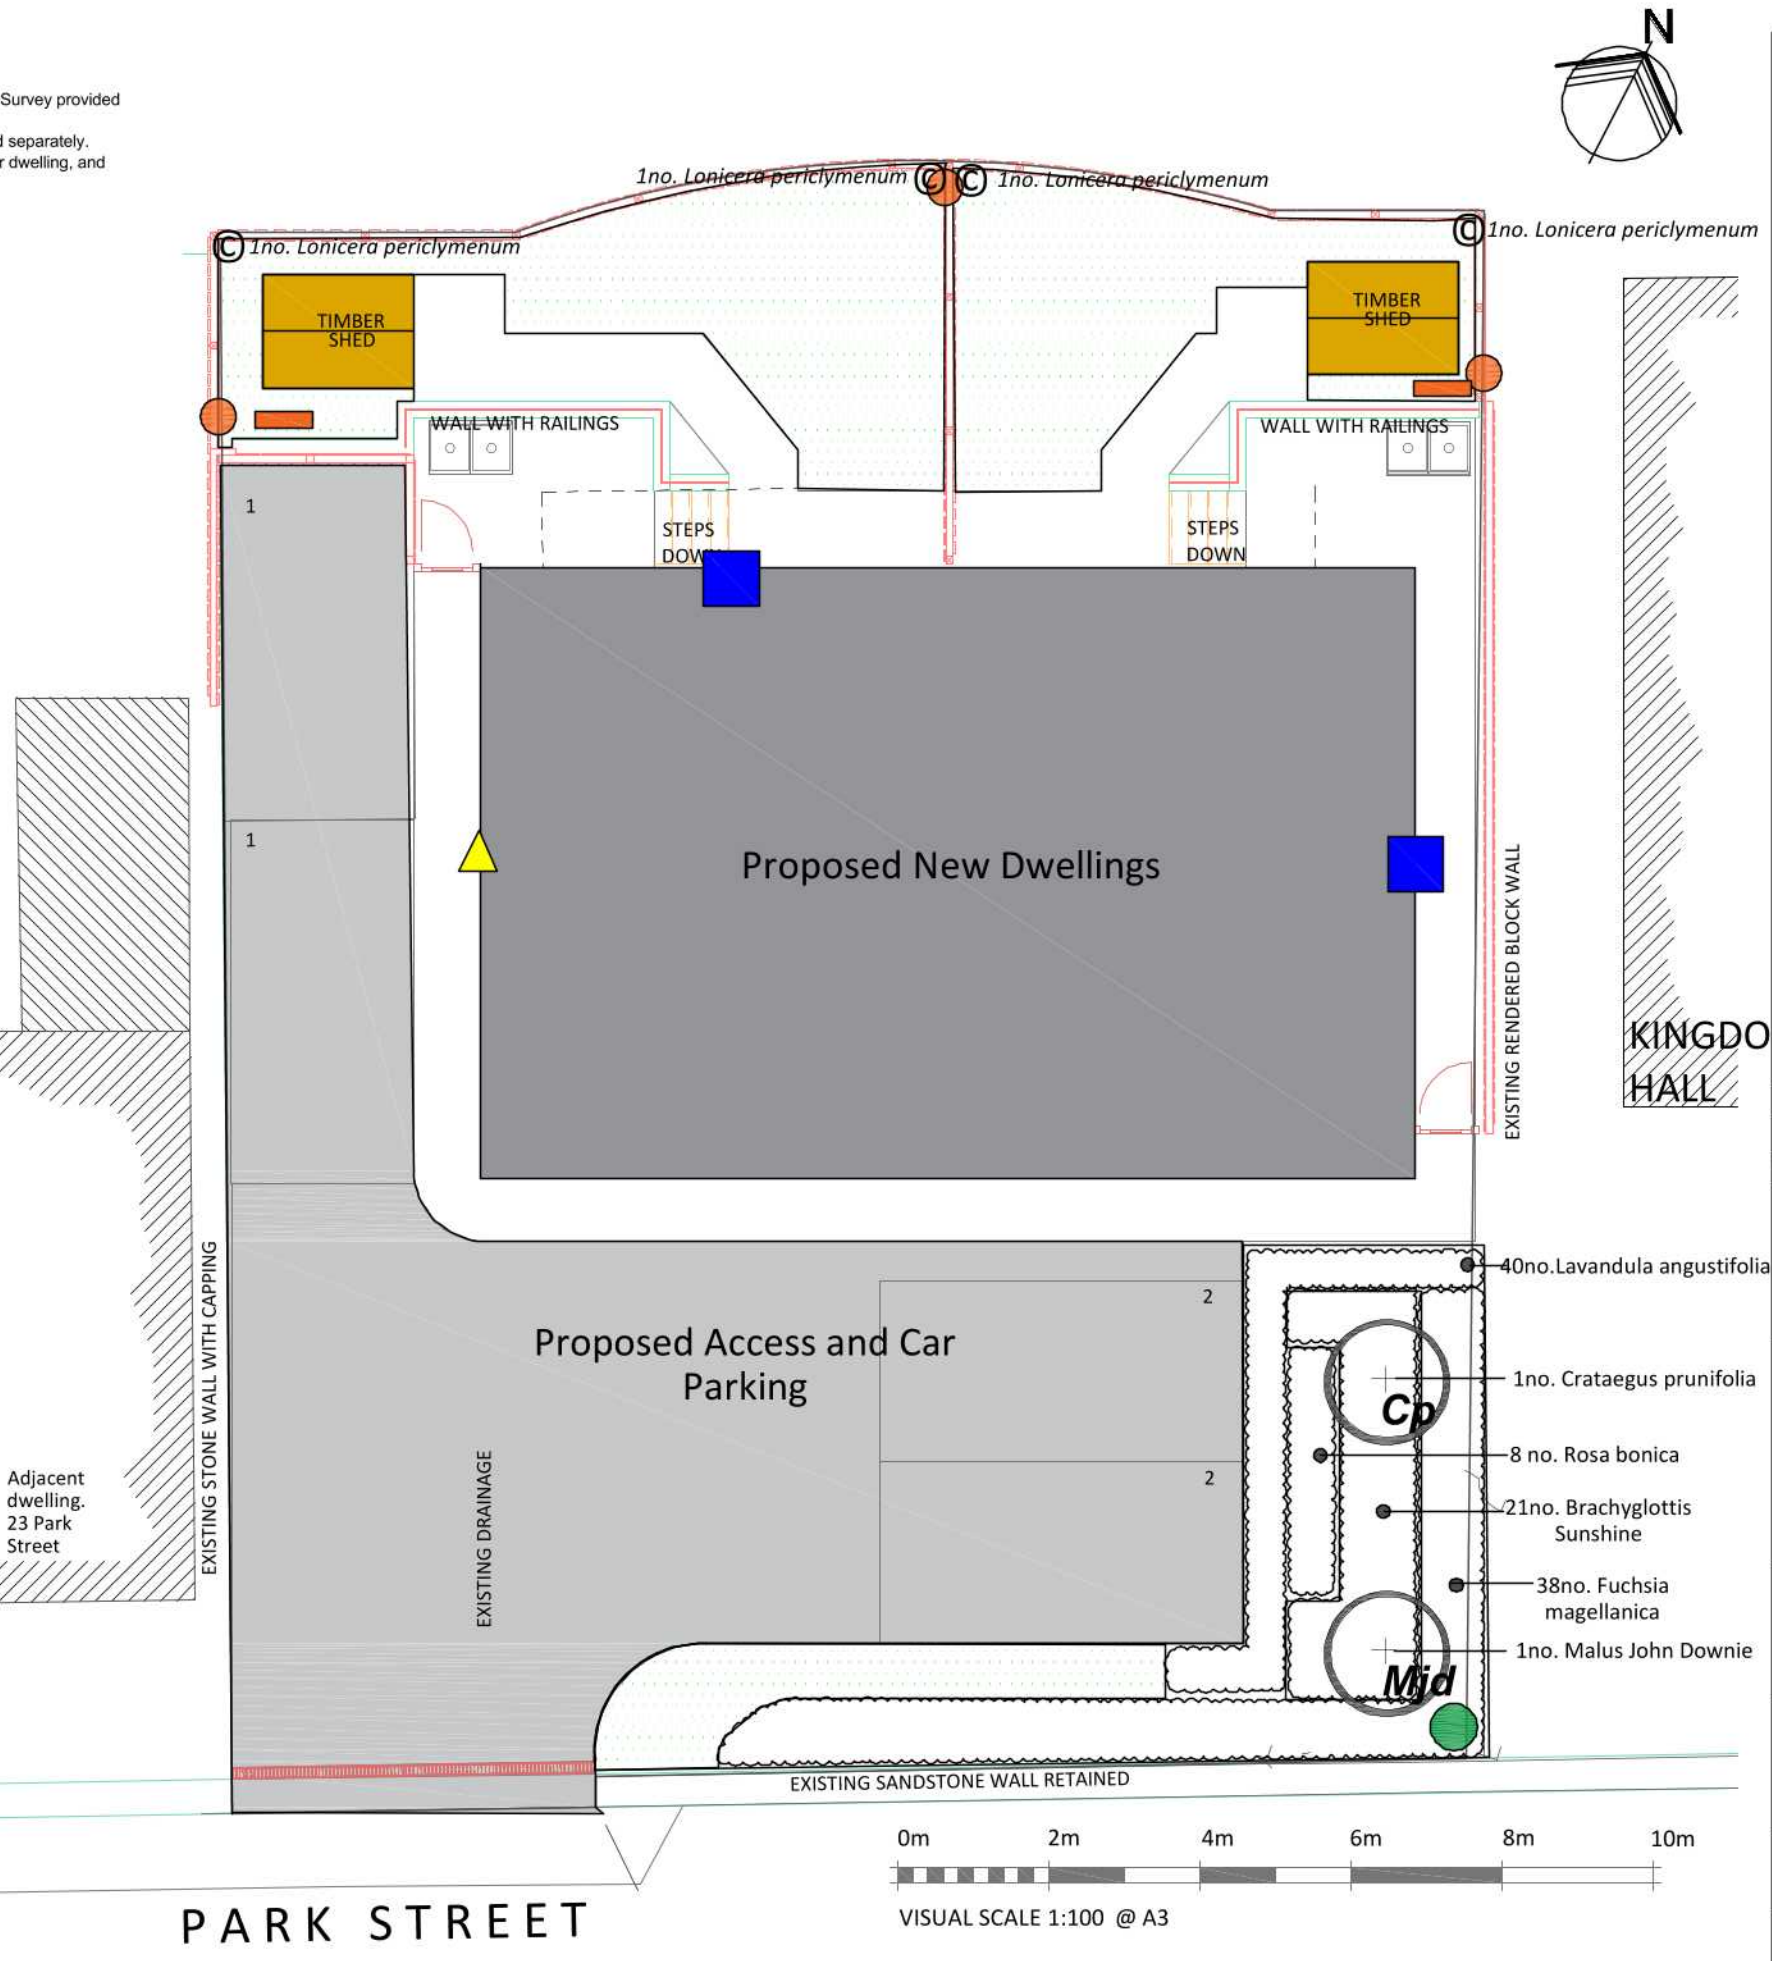

Key

- Proposed Dwellings
- Proposed Driveway and parking extent
- Proposed Short mown Amenity Grass (Mix 1)
- Proposed Low/Medium Pollinator Shrub planting
- Cp — Proposed Fruiting Specimen tree
- © — Proposed Native Climber
- Proposed Hedgehog Hole and marked with Hedgehog Hole/Signage Plate
- Proposed Schwegeler 1SP Sparrow Nest Box
- Proposed Schwegler 1FR Bat Box
- Proposed Nest Box.co.uk Hedgehog Nest box
- Proposed Hibernacula log pile

NOTES:
1.Proposals reflect Biodiversity recommendations within the RML.Site Ecological Survey provided separately.
2.Drawing to be read in conjunction with Soft Landscape Proposals Plan provided separately.
3. The measures shall be implemented in full prior to the first occupation of either dwelling, and shall thereafter be maintained for the lifetime of the development.
©Tirlunbarr Associates.

DRAFT	PW	JB	JB	12/08/2024
Issue	Drawn	Checked	Approved	Date

Tirlun Barr
Chartered Landscape Architects
OFFICE: Tan-y-Berllan, Llanbedr y Cennin, Conwy
LL32 8UY. www.tirlunbarr.com
Tel. 01492 650333 Mob: 07767 831964

Client

ClwydAlyn

Project Title

24, Park Street, Wrexham.

Drawing Title

Biodiversity Mitigation Measures (Net Biodiveristy Benefit Plan)

Drawing Number 15/24/BMP.10.01

Size	Scale	Issue
A3	1:100	v1