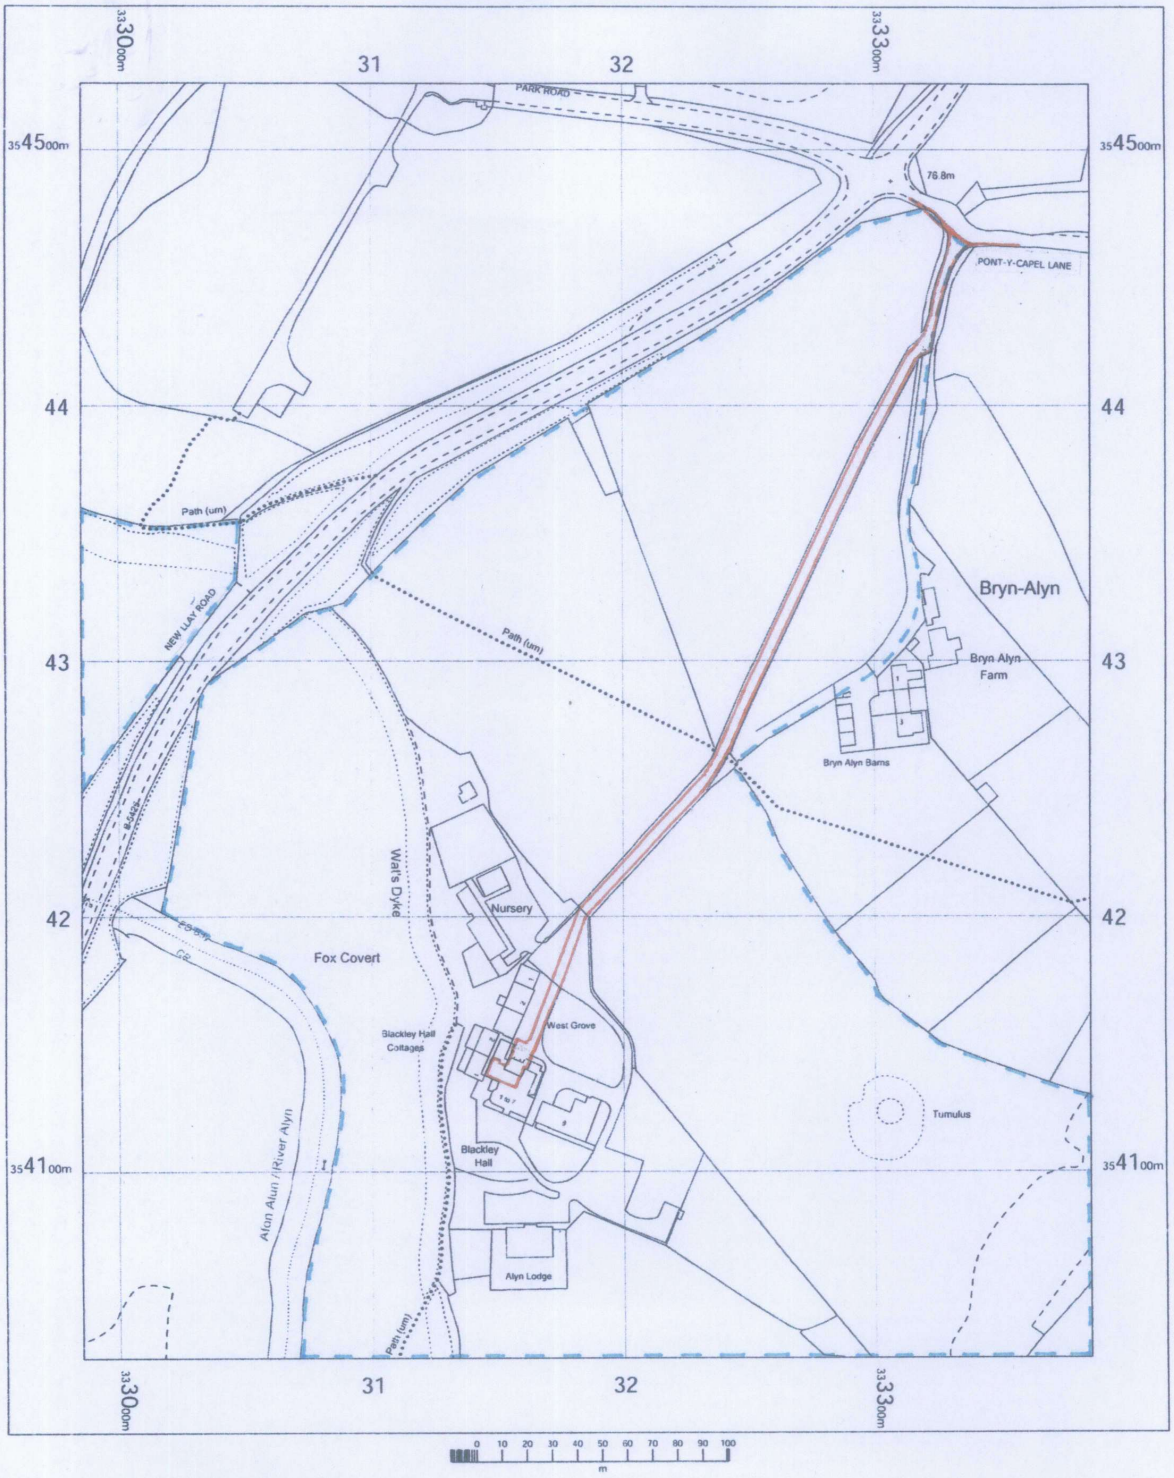


OS MasterMap 1250/2500/10000 scale
Thursday, July 18, 2024, ID: HMC-01175953
www.themapcentre.com

1:2500 scale print at A4, Centre: 333186 E, 354276 N

©Crown Copyright Ordnance Survey. Licence no. 100018971

Ordnance Survey Licensed Data

THE MAP CENTRE
www.themapcentre.com

Location: **Flat 7, Blackley Hall, Pont-Y-Capel Lane, Gresford, Wrexham, LL12 8SA.**
Job/Project: **Temporary 'Change of Use' of Flat from Residential to Office & Storage.**

Drawing Title: **Location Plan.**
Scale: **1:2500 (A.4.)**